



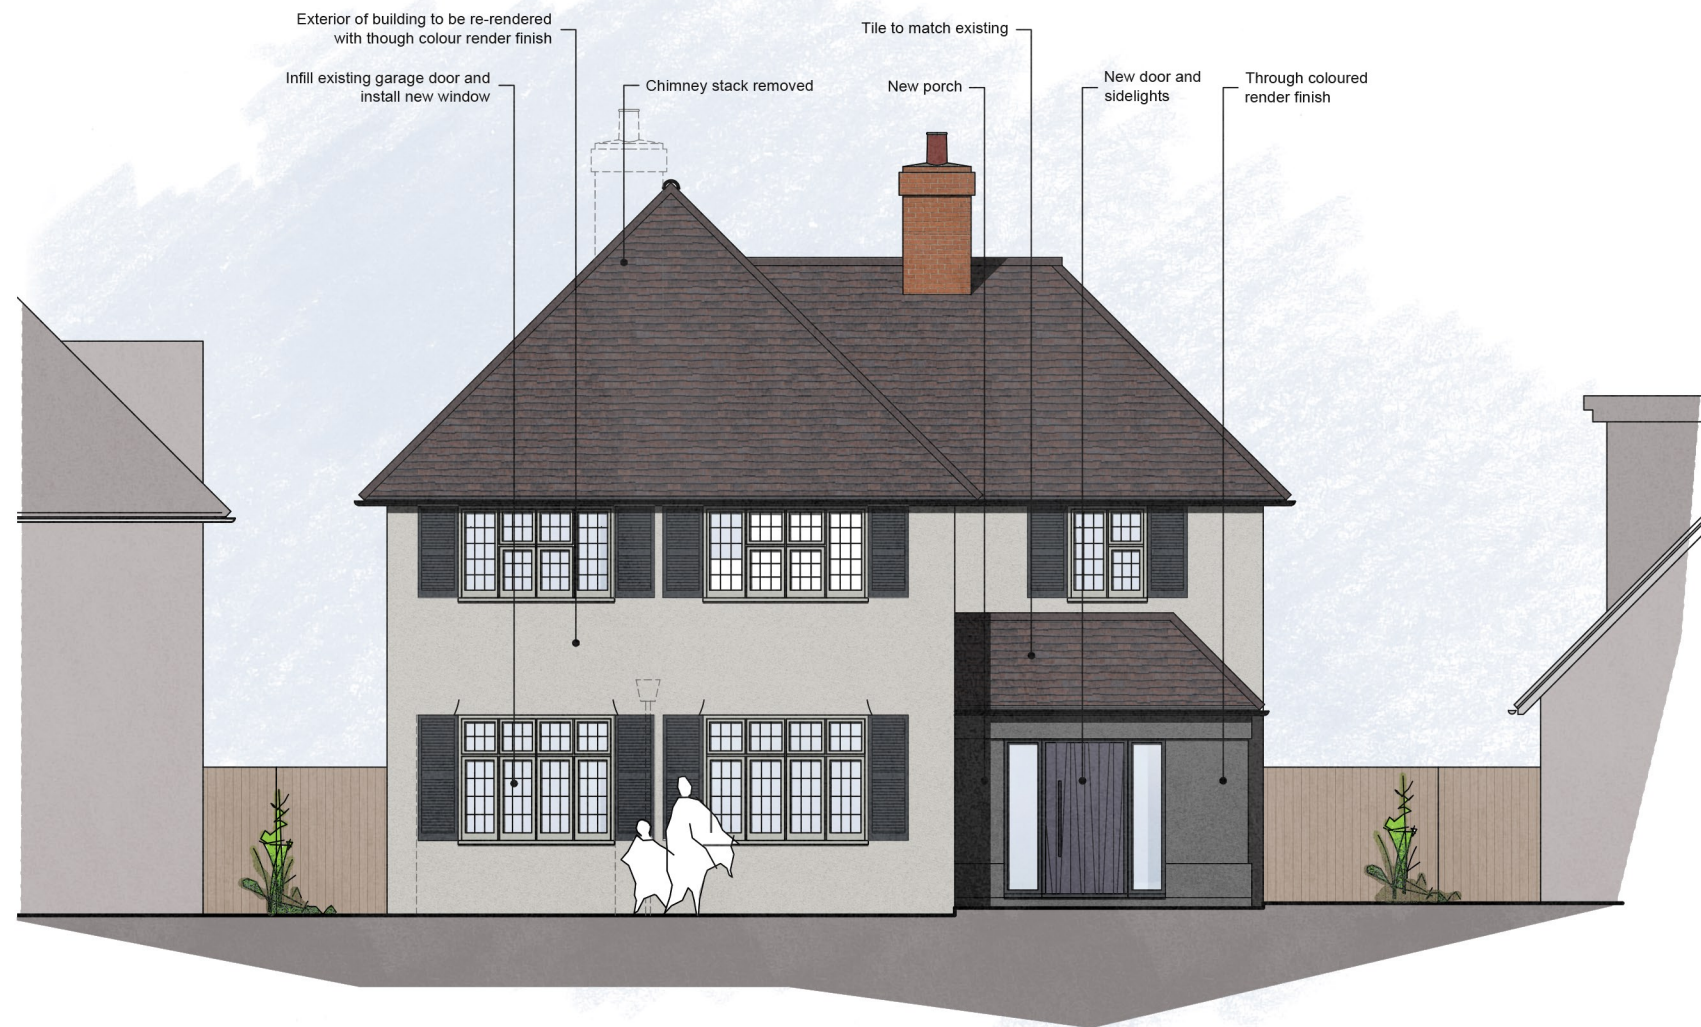

Front Elevation

Rev	Date	Description
0		
1		
2		
3		
4		
5		
6		
7		
8		
9		

 

APX ARCHITECTURE



Client / Project
 Proposed extensions and alterations to
 No. 5 Herdson Road
 Folkestone
 Kent
 CT20 2PB

Drawing Description
 Proposed Front Elevation

Scale
 1:100@A3

Drawing Number
 24_13_09

Date
 February 2024

Revision
 A