



PROPOSED FLOOR PLAN 1:50

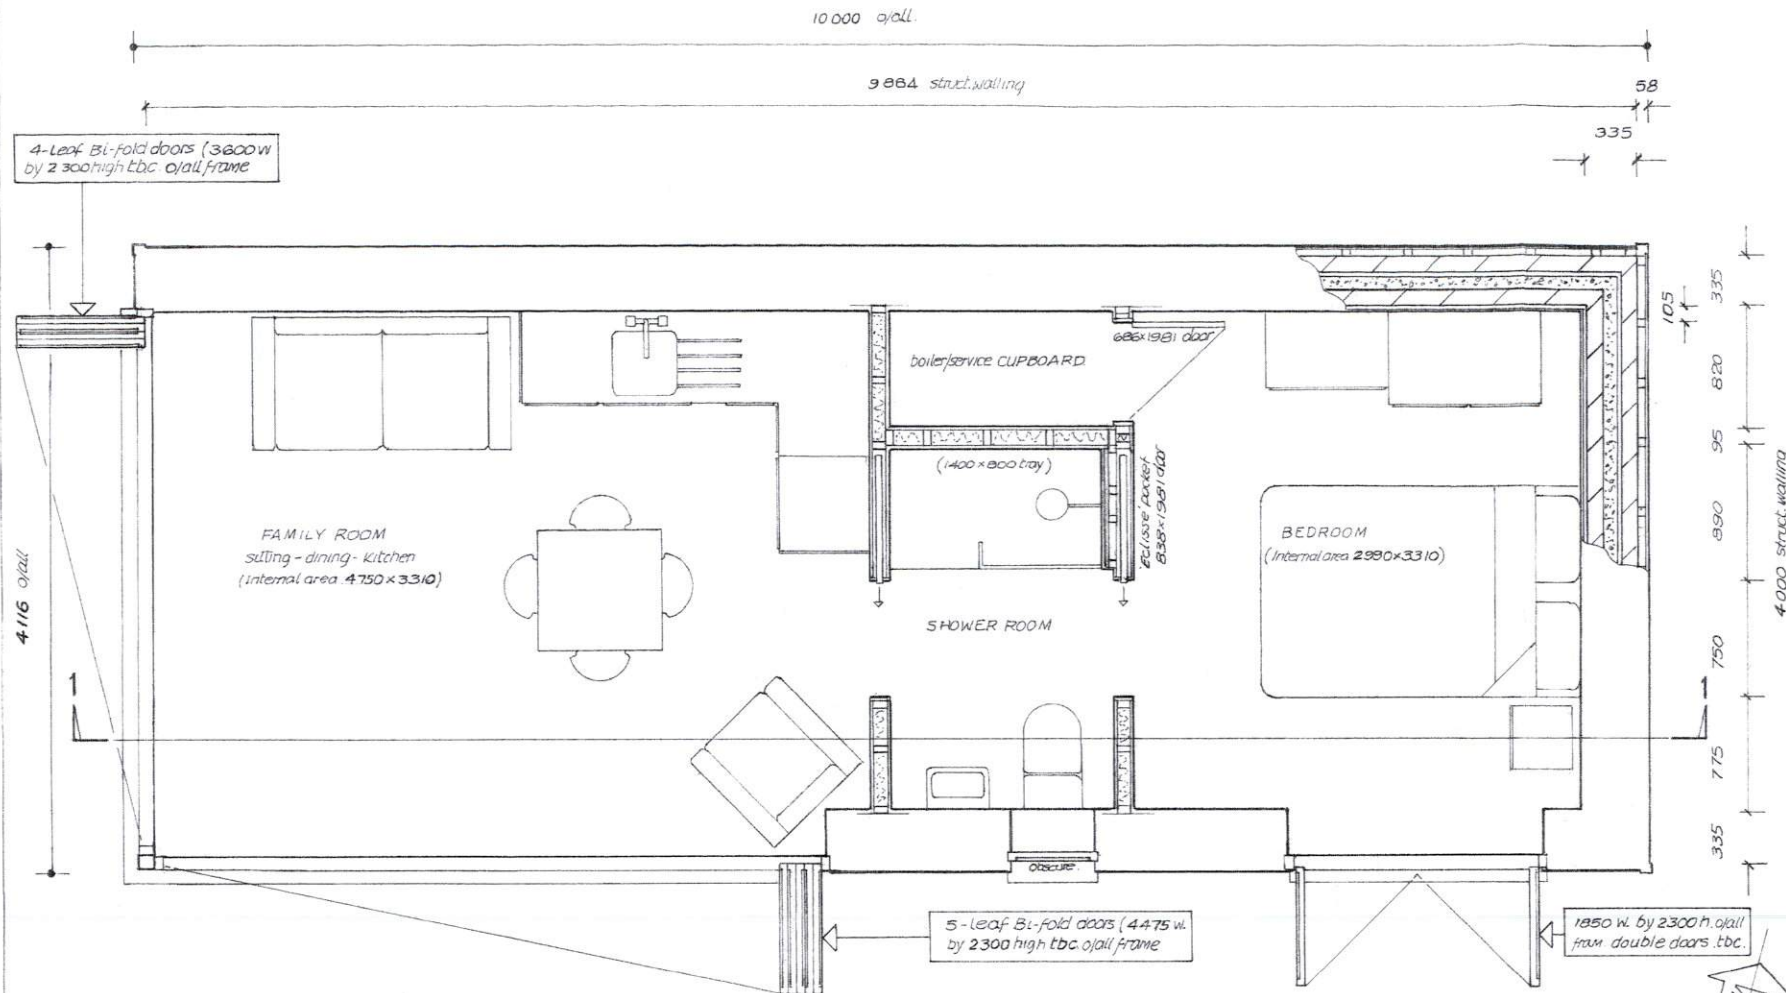

SECTION 1 - 1

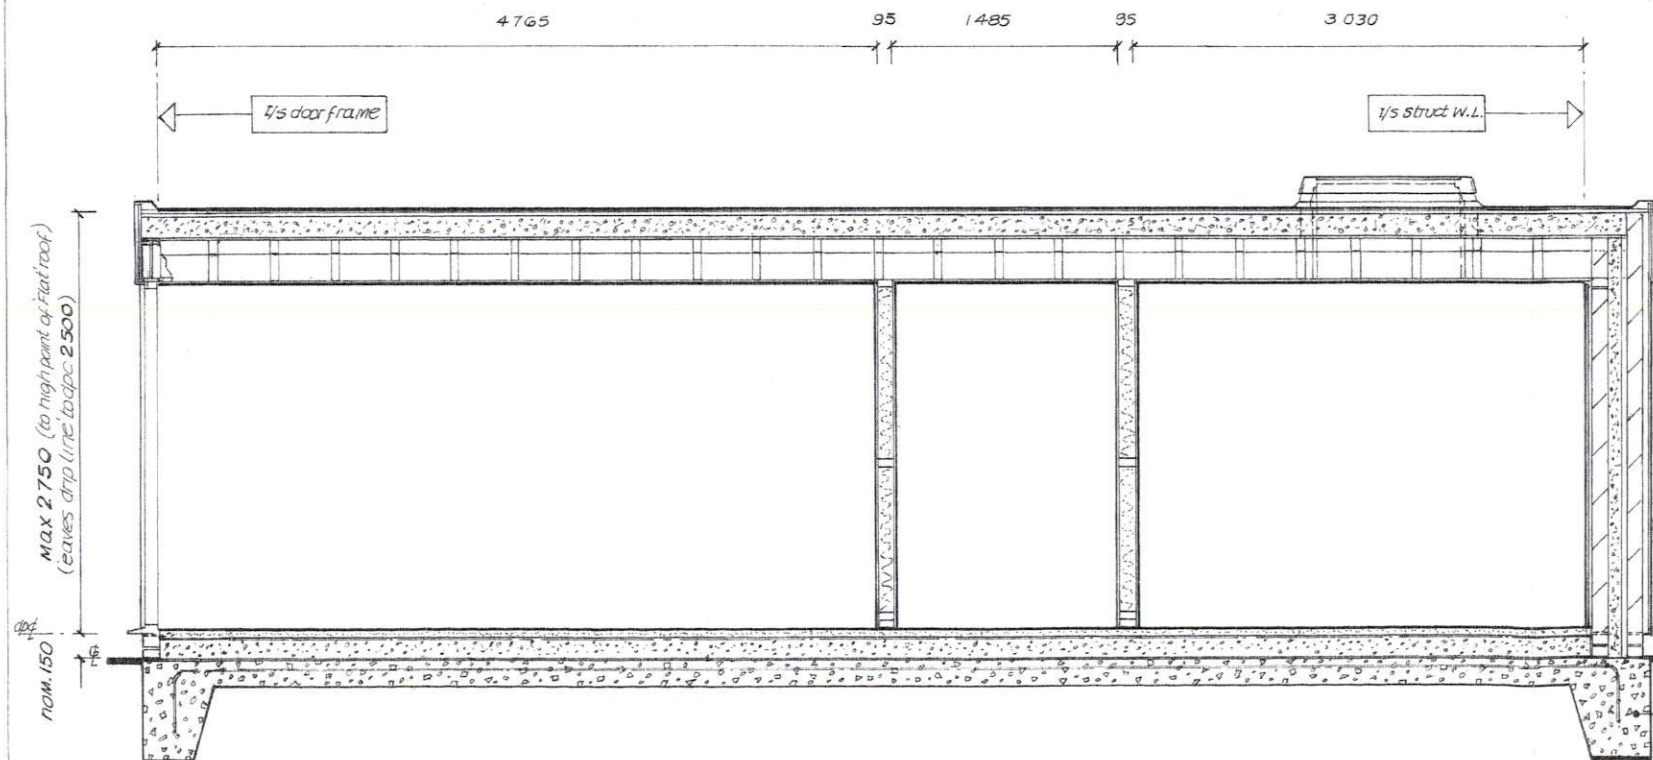


PROPOSED ELEVATIONS 1:100


VIEW from A

VIEW from B

12 MAR 2024

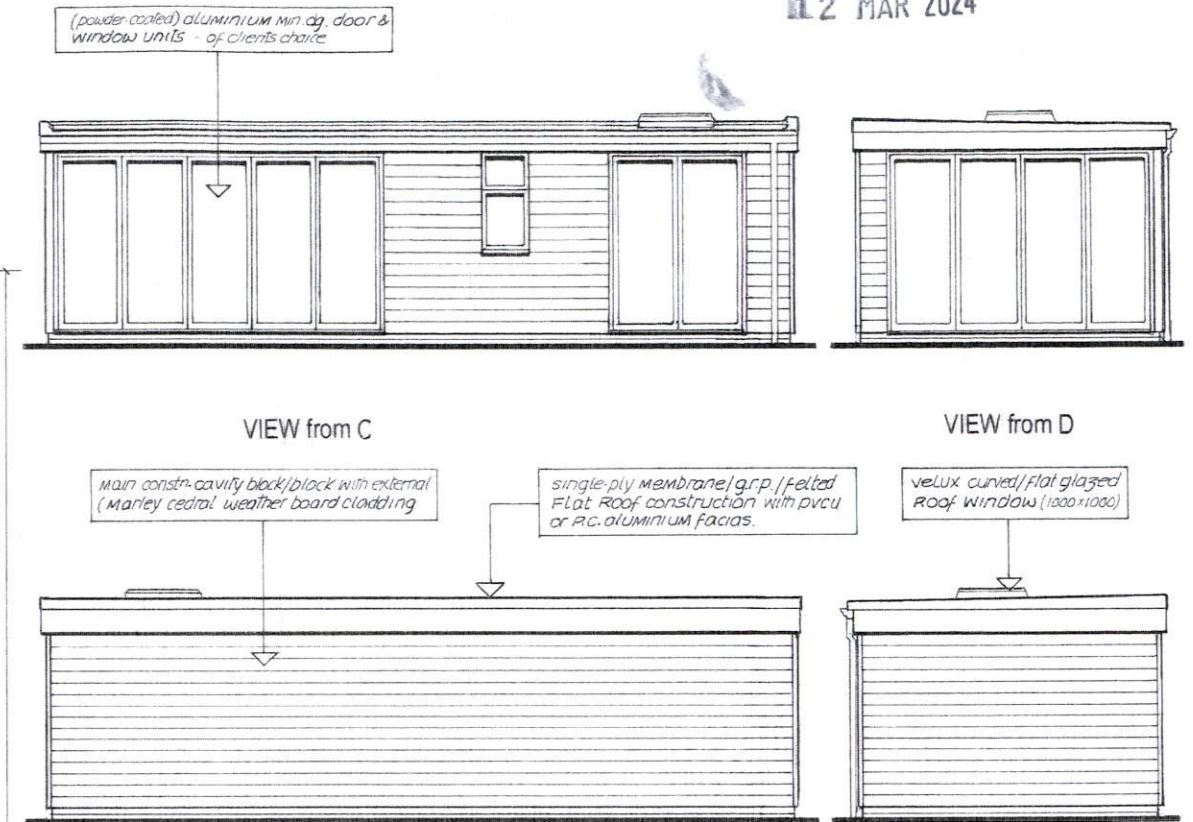

Prop.[part] - SITE PLAN 1:200

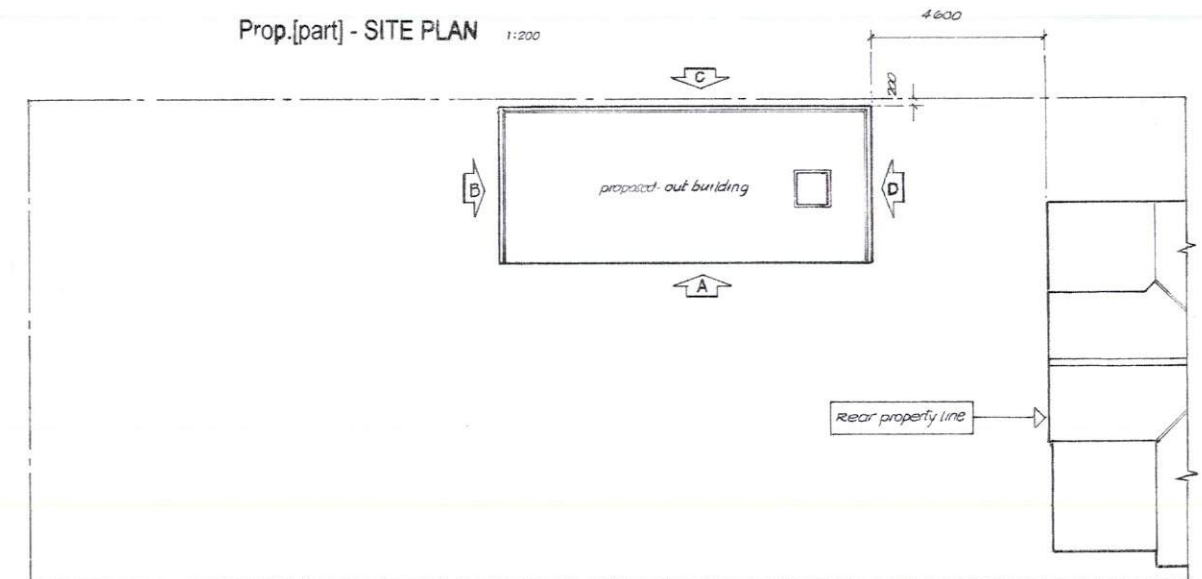

application site address: 122 COAST DRIVE LYDD ON SEA KENT TN29 9NS	Proposed - ELEVATIONS and FLOOR / SITE PLAN
client: MISS C. CALVER 86 ALBERT ROAD BEXLEY DA5 1NW	Demolition of existing garage and the ERECTION of a detached OUT BUILDING for use as ancillary accommodation
scale: 1:50 1:100 1:200 @ A3 DATE: FEBRUARY 2024 Drawn by B. Saunders	project ref: BDS2402 SHEET 2 REVISION

