



 

Key

- EV Charging point
- PXX Allocated / curtilage parking
- PXX Unallocated / Shared parking
- VXX Visitor parking
- CHXX Care Home Parking

Site Plan - Parking @ 1:500

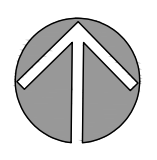

PROJECT TITLE	
Former Smiths Medical Site, Boundary Road, Hythe, CT21 6JL	
DRAWING TITLE	
Site Plan - Parking	
DRAWING No.	18_002
DATE	17.05.23
DESIGNER	GM
CHECKED	
REVISION	
P2	
STATUS	Planning
SCALE	1:500 @ A1
Hudson+Madigan Ltd	
T: 020 7710 0720 E: info@hudsonmadigan.com	
Company No: 1058511 Registered Office: 27, The Quadrant, Hythe, Kent, ME10 2JL	