


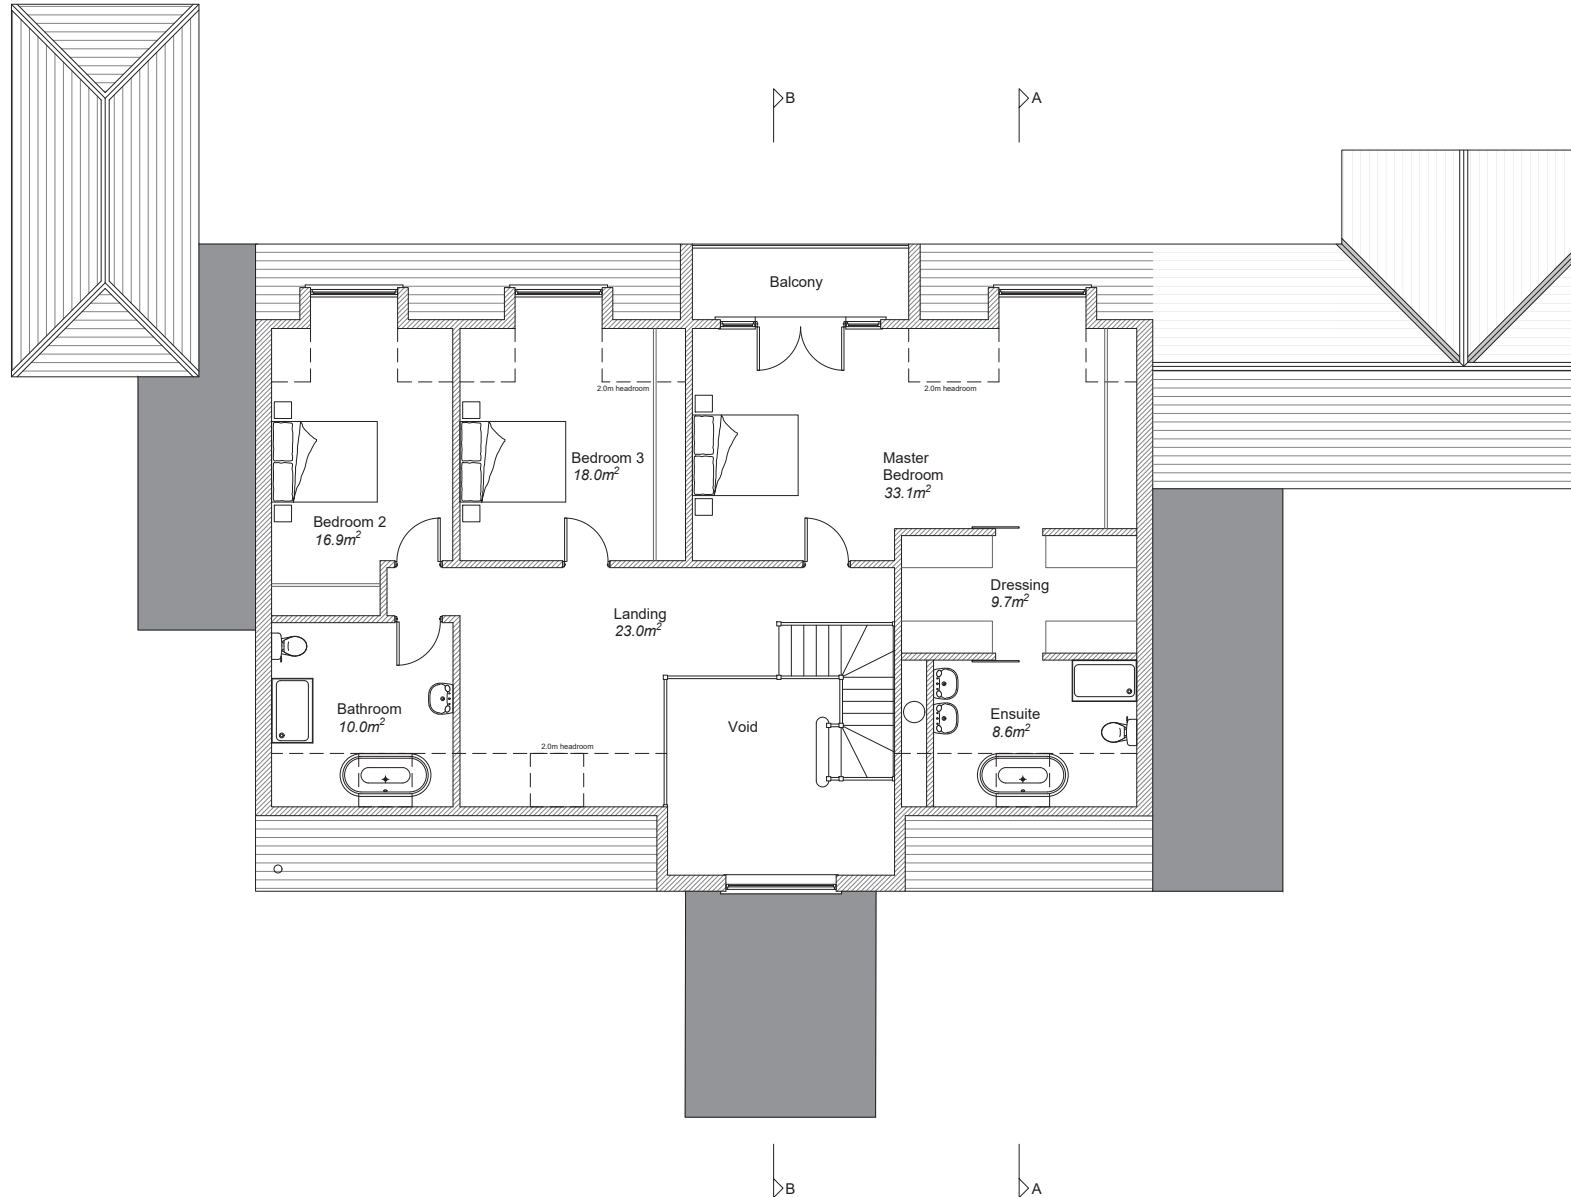

First Floor Plan
128.9m²

HICKMAN-JONES ARCHITECTURE		
Hogs Green, Sandling Road, Hythe Kent CT21 4HG Tel 07841 488935		
This drawing is the copyright of Hickman-Jones Architecture Ltd. and should not be copied or reproduced without written consent. Do not scale from this drawing.		
Revisions:		
Ref.	Description	Date
Description: Removal of existing roof. New roof to span back-to-back with attic trusses to allow formation of first floor. Gable projections to the front and rear. Rooflights to the front and dormers to the rear. Internal alterations on ground floor. New flat roof porch and lobby.		
1:50		
1:100		
1:200		
1:500		
1:1250		
Project Sandacre Sandling Road Hythe CT21 4HG		
Client Mr & Mrs Dapper		
Title Proposed First Floor Plan		
Scales 1:50	Paper Size A1	
Drawn WH	Checked	
Drawing No. 240224.06	Rev	