




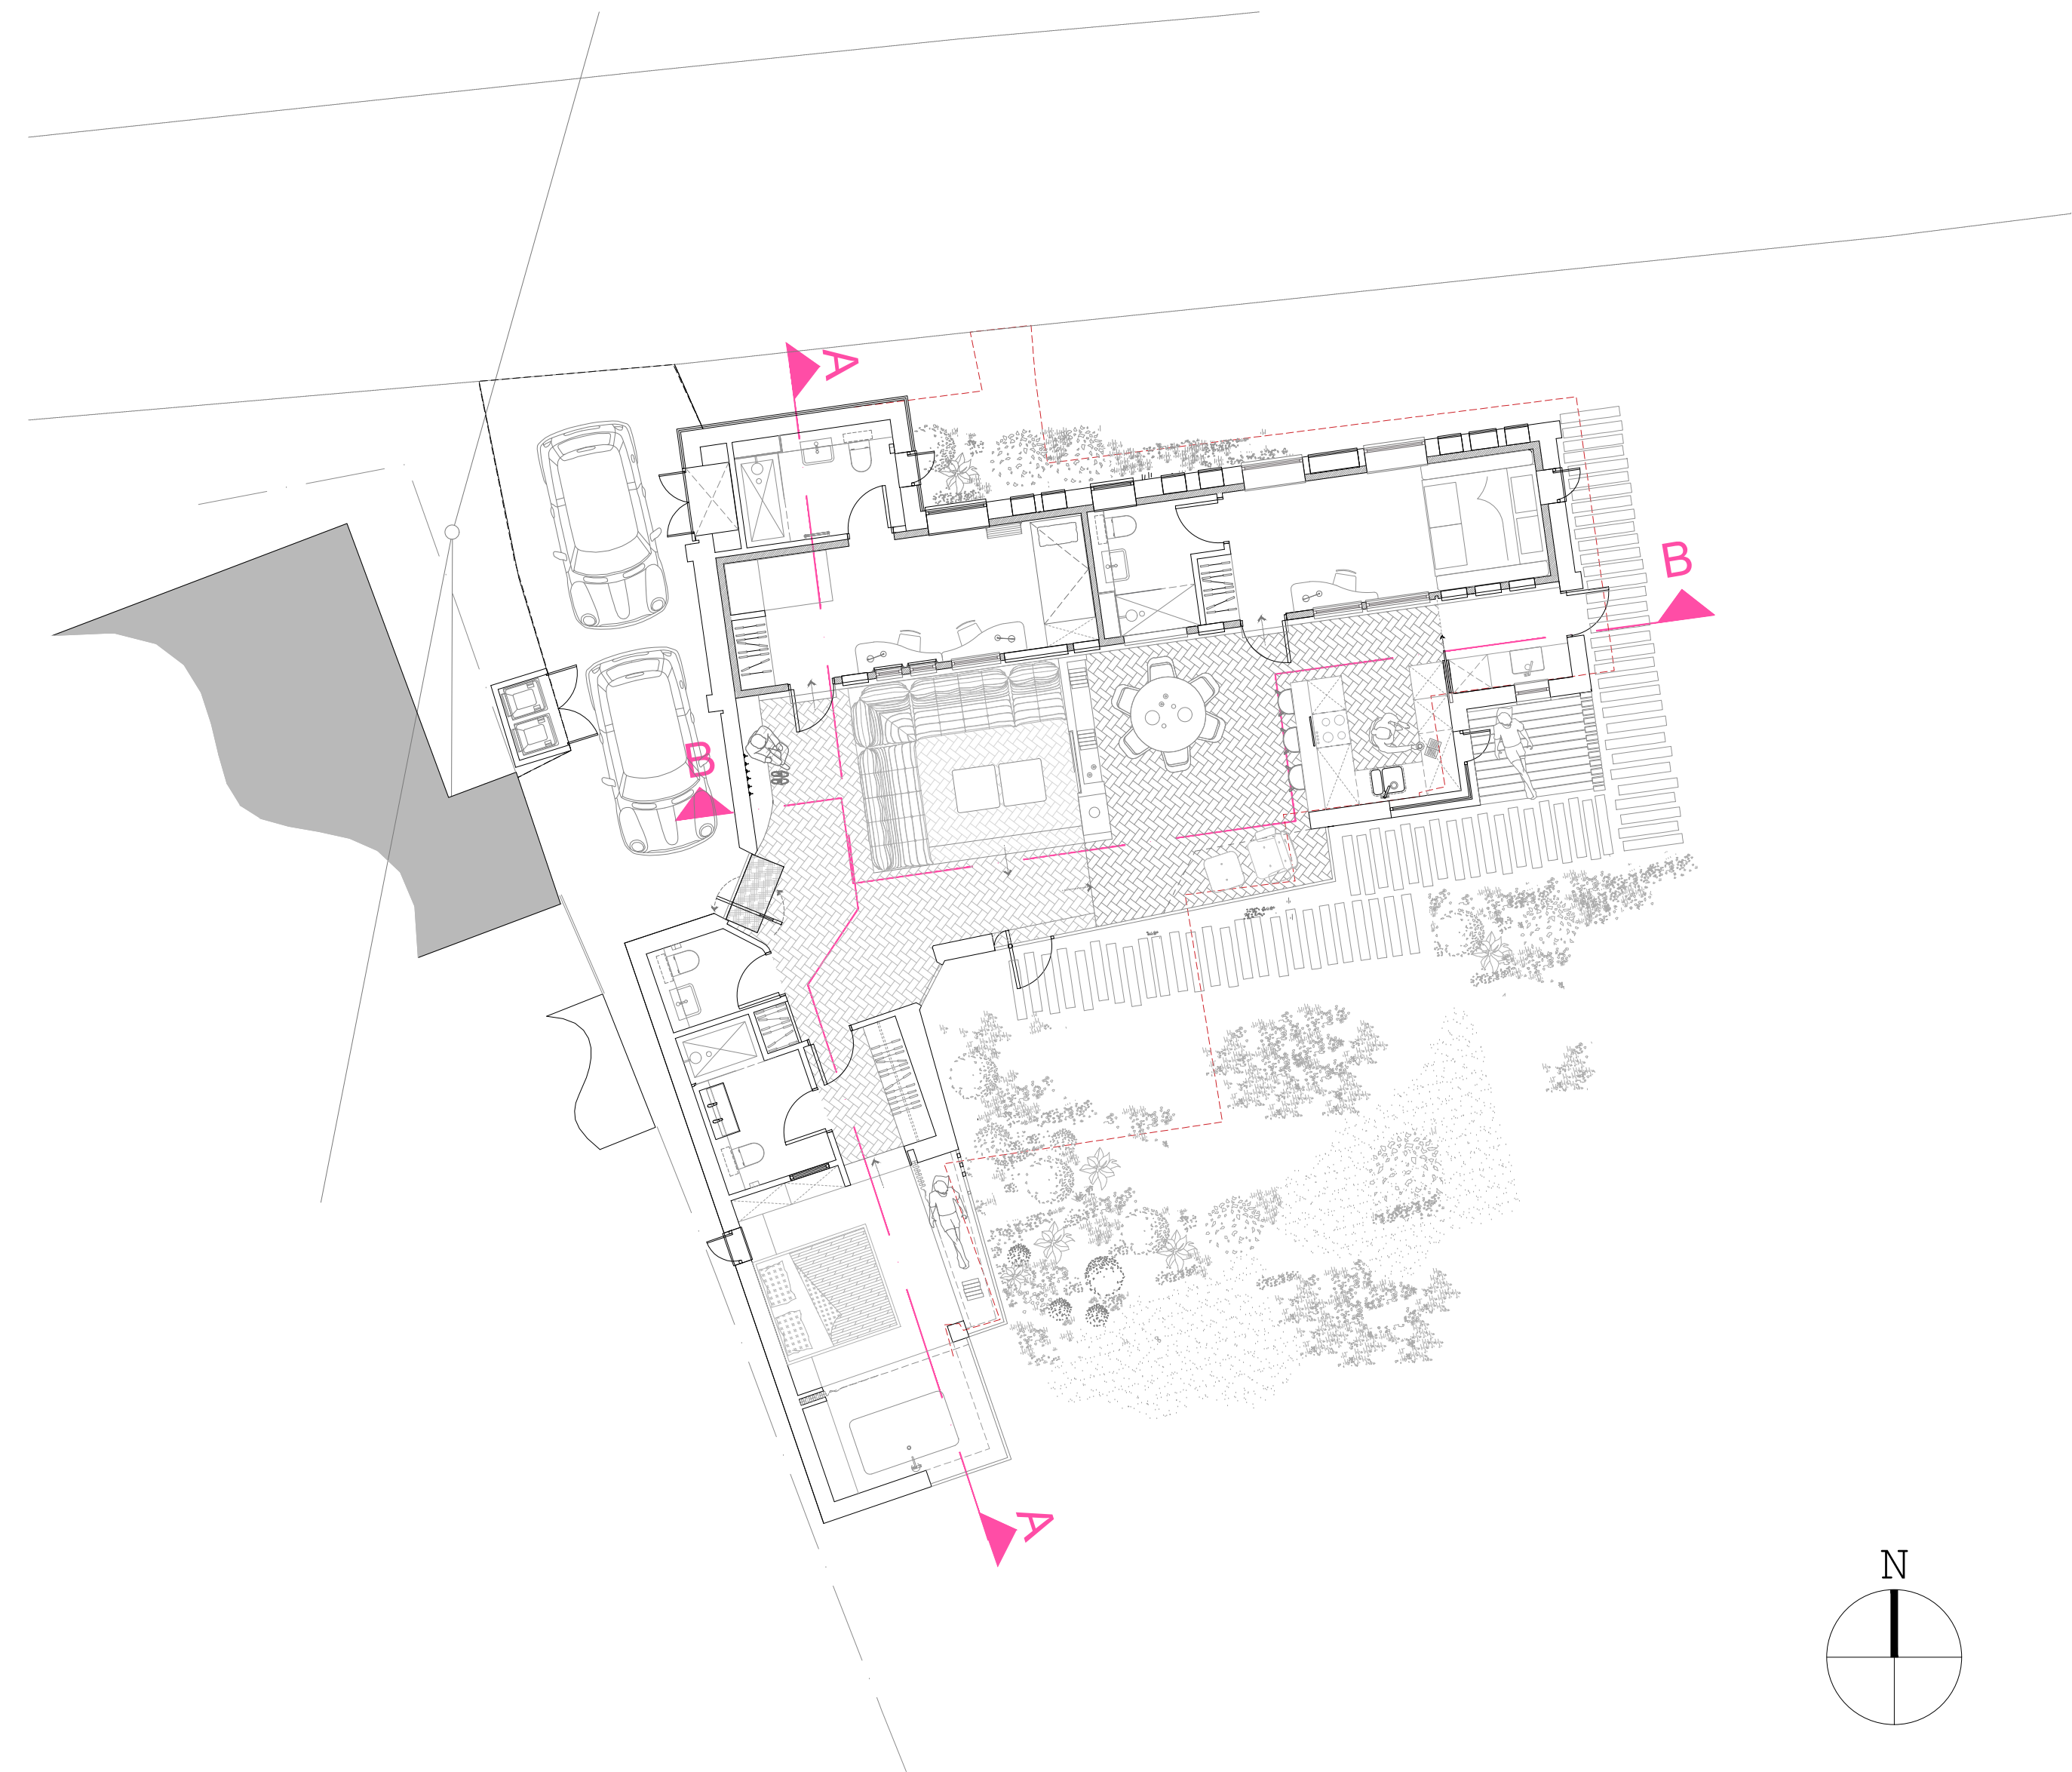


Proposed Ground Floor Site Plan

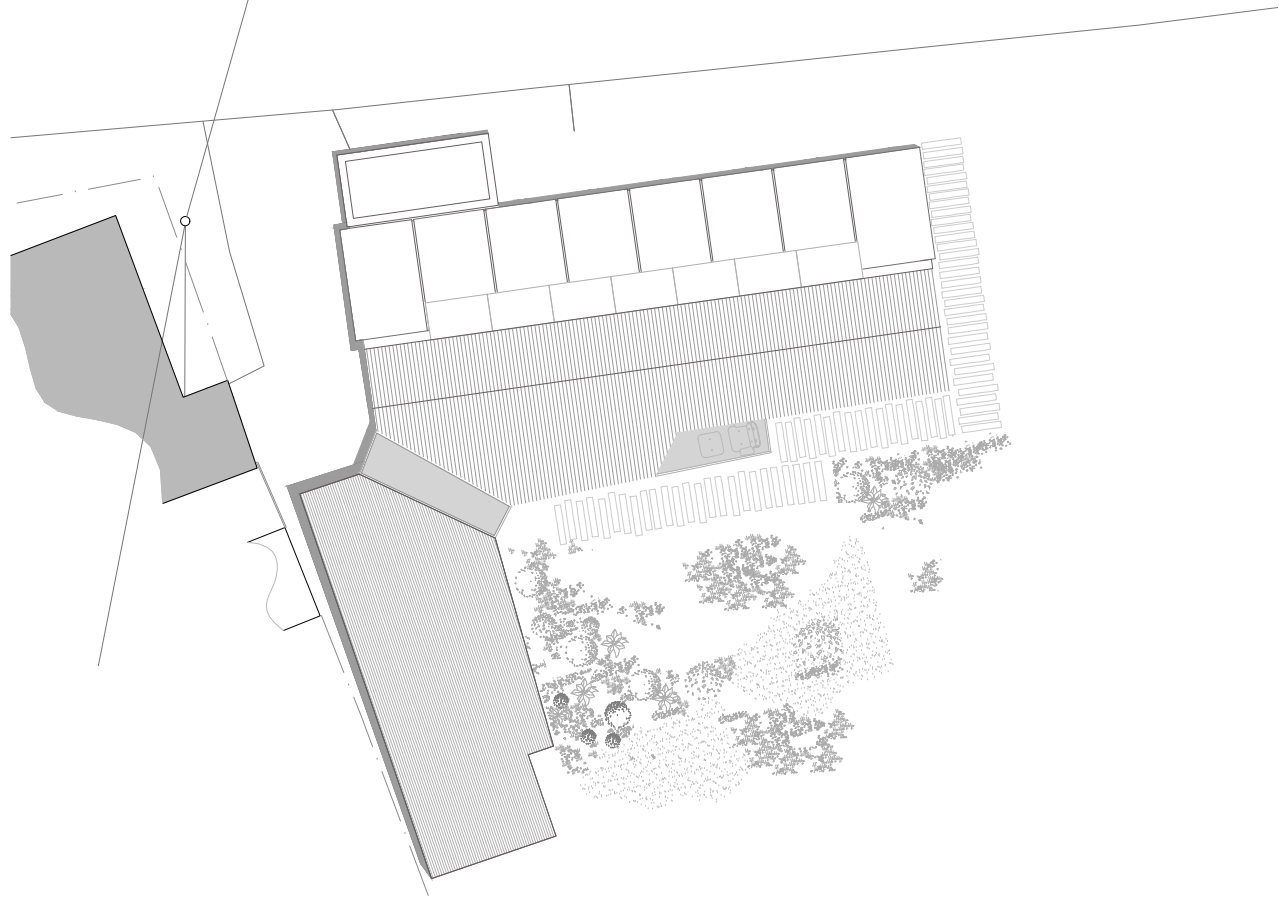



Proposed Roof Plan @ 1:200

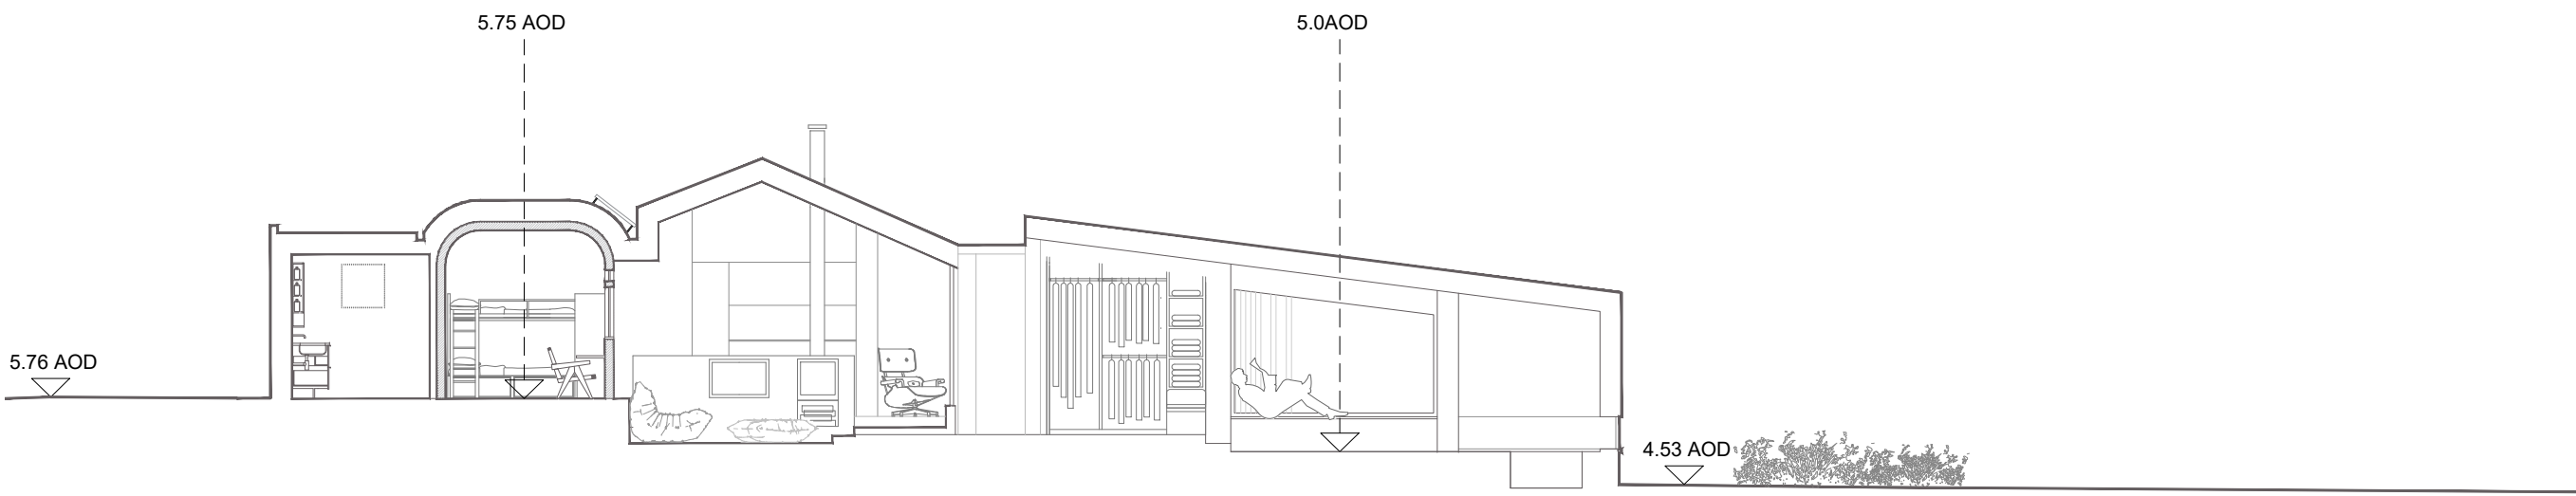


Section AA

 


Proposed Drawings

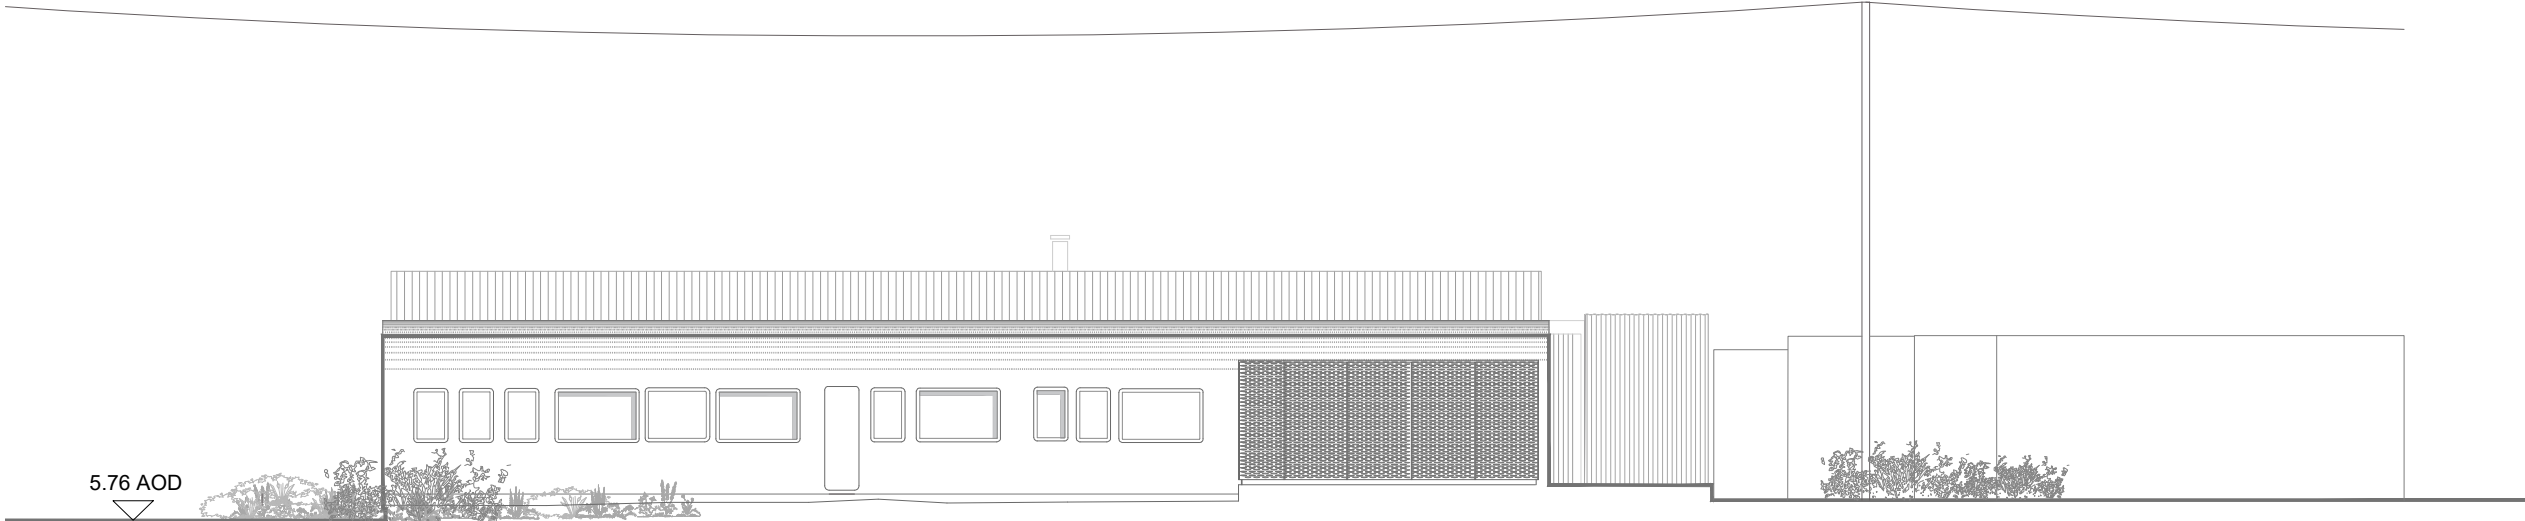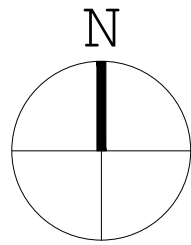


North Elevation

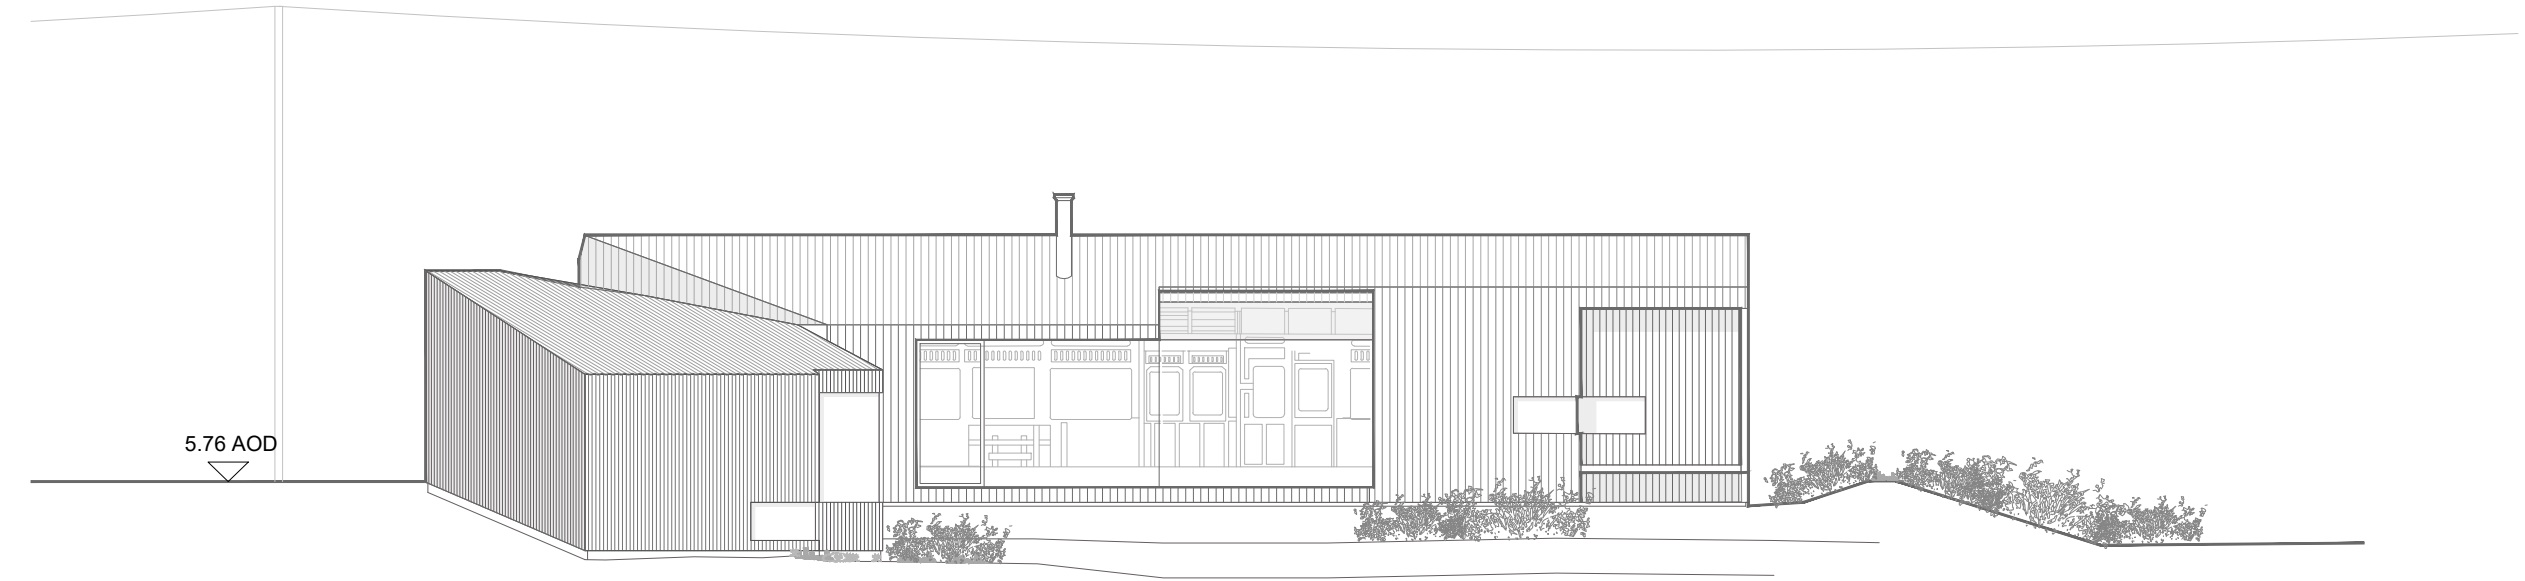

South Elevation

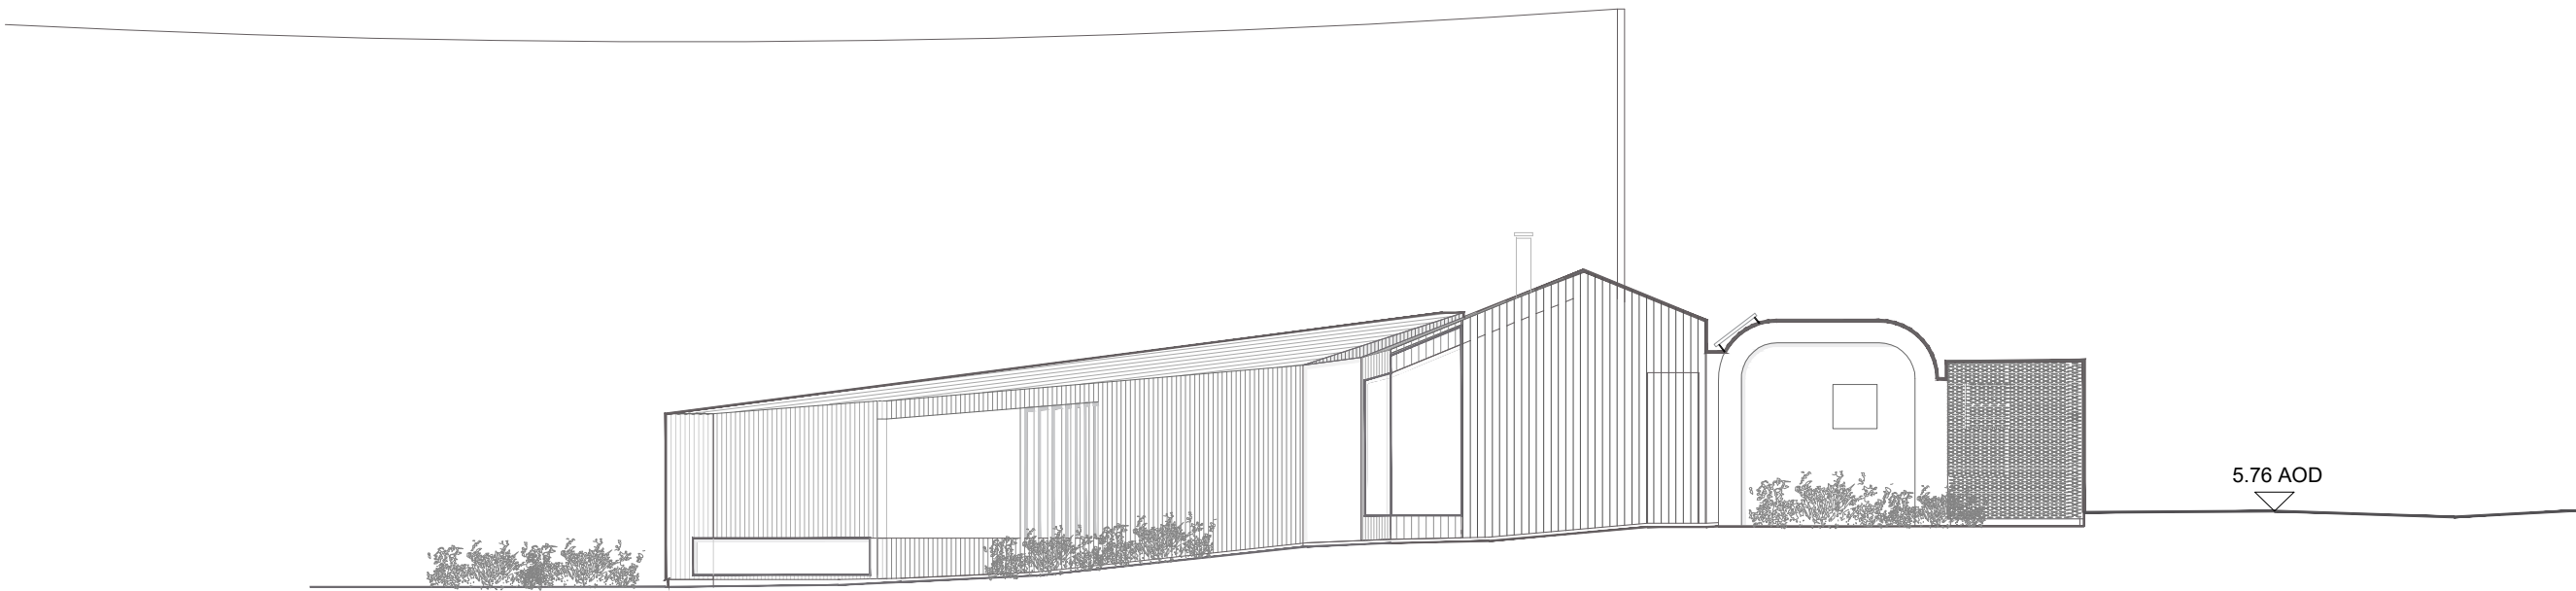

East Elevation

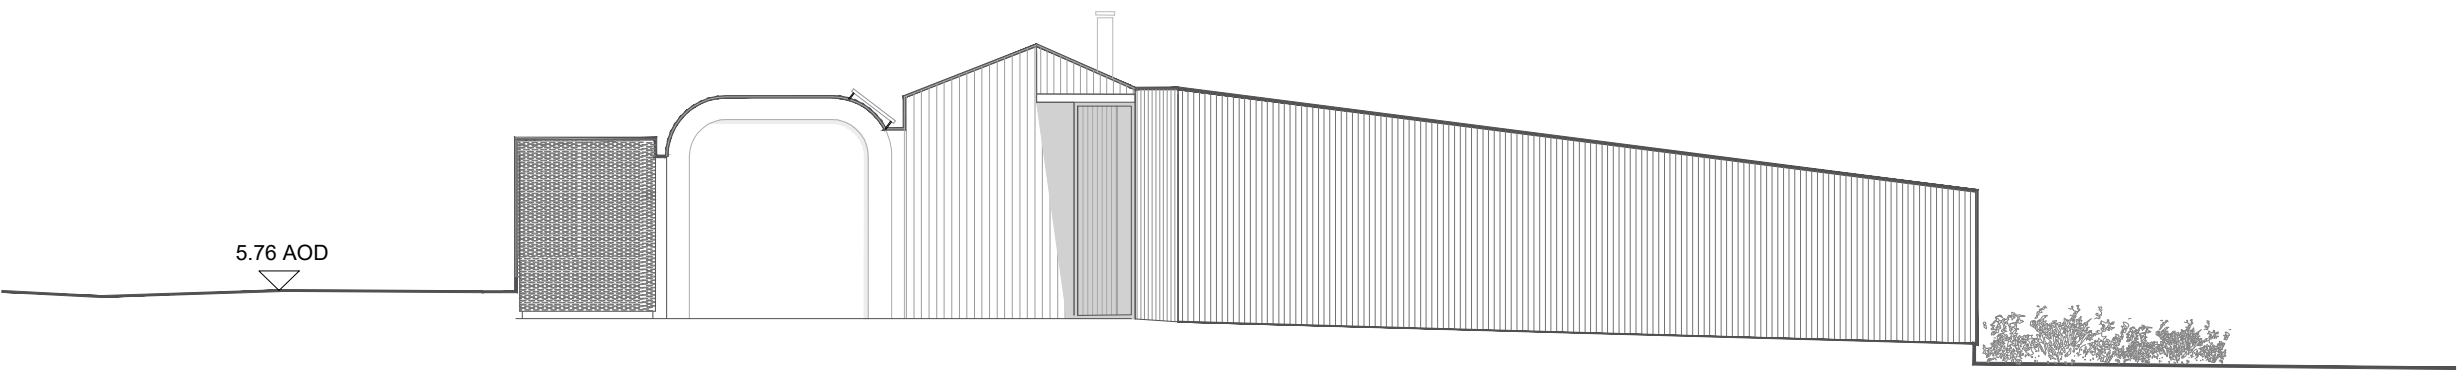

West Elevation



Section BB

Hollaway

London | 15a Acton Street | London | WC1X 9NS
T +44 (0) 20 7095 5425 | E london@hollawaystudio.co.uk | W www.hollawaystudio.co.uk
Kent | The Tramway Stables | Ramport Road | Rythe | Kent | CT21 5BG
T +44 (0)1303 260 515 | E kent@hollawaystudio.co.uk | W www.hollawaystudio.co.uk

Project | WINDWHISTLE
DUNGENSESS ROAD, DUNGENSESS

Client | CHLOE ADAMS

Title | PROPOSED GA

Status | PLANNING

Scale@A1 | 1:100 Date | 08.03.24 Drawn | AF Chk'd | MP

Project Number	Drawing Number	Revision
23.0139	010	01
Bim Number		