



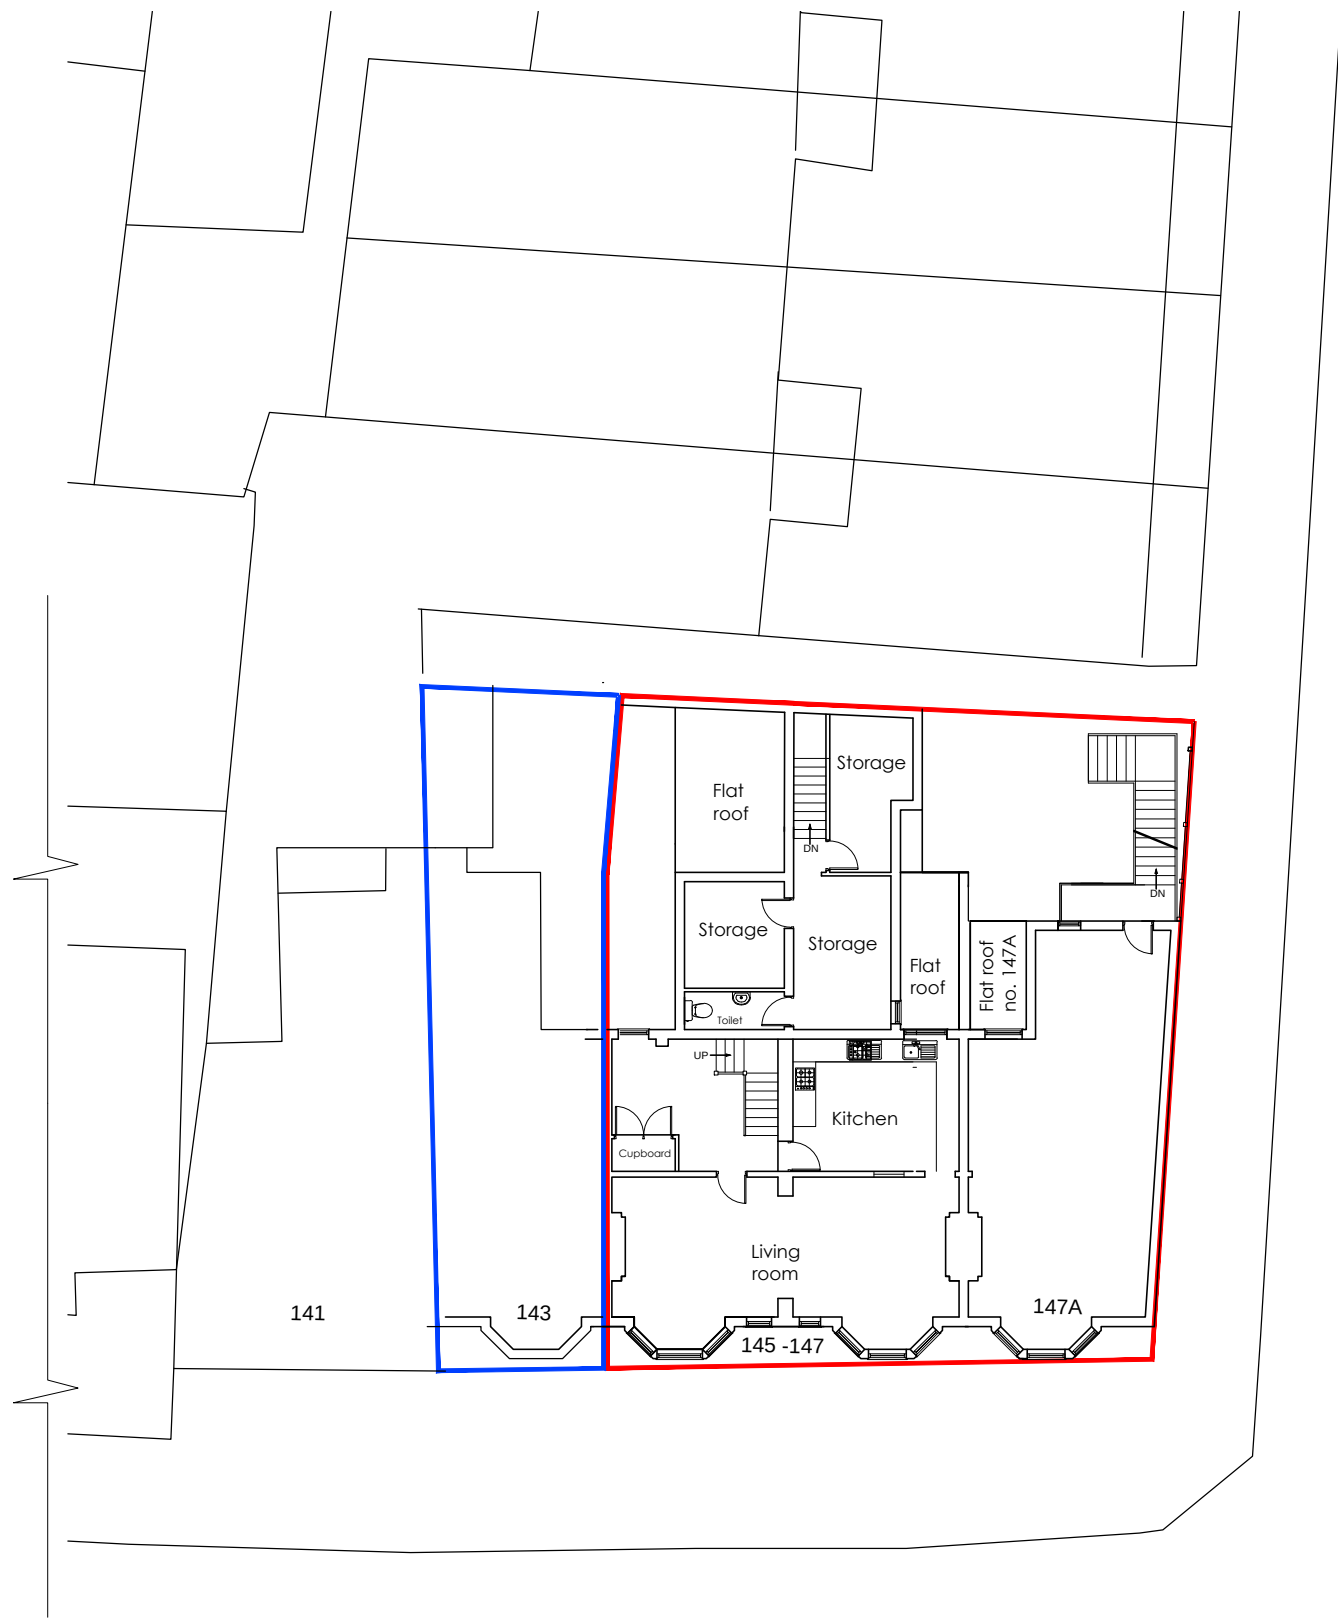


DOVER ROAD

Existing Site Plan
Scale1:200

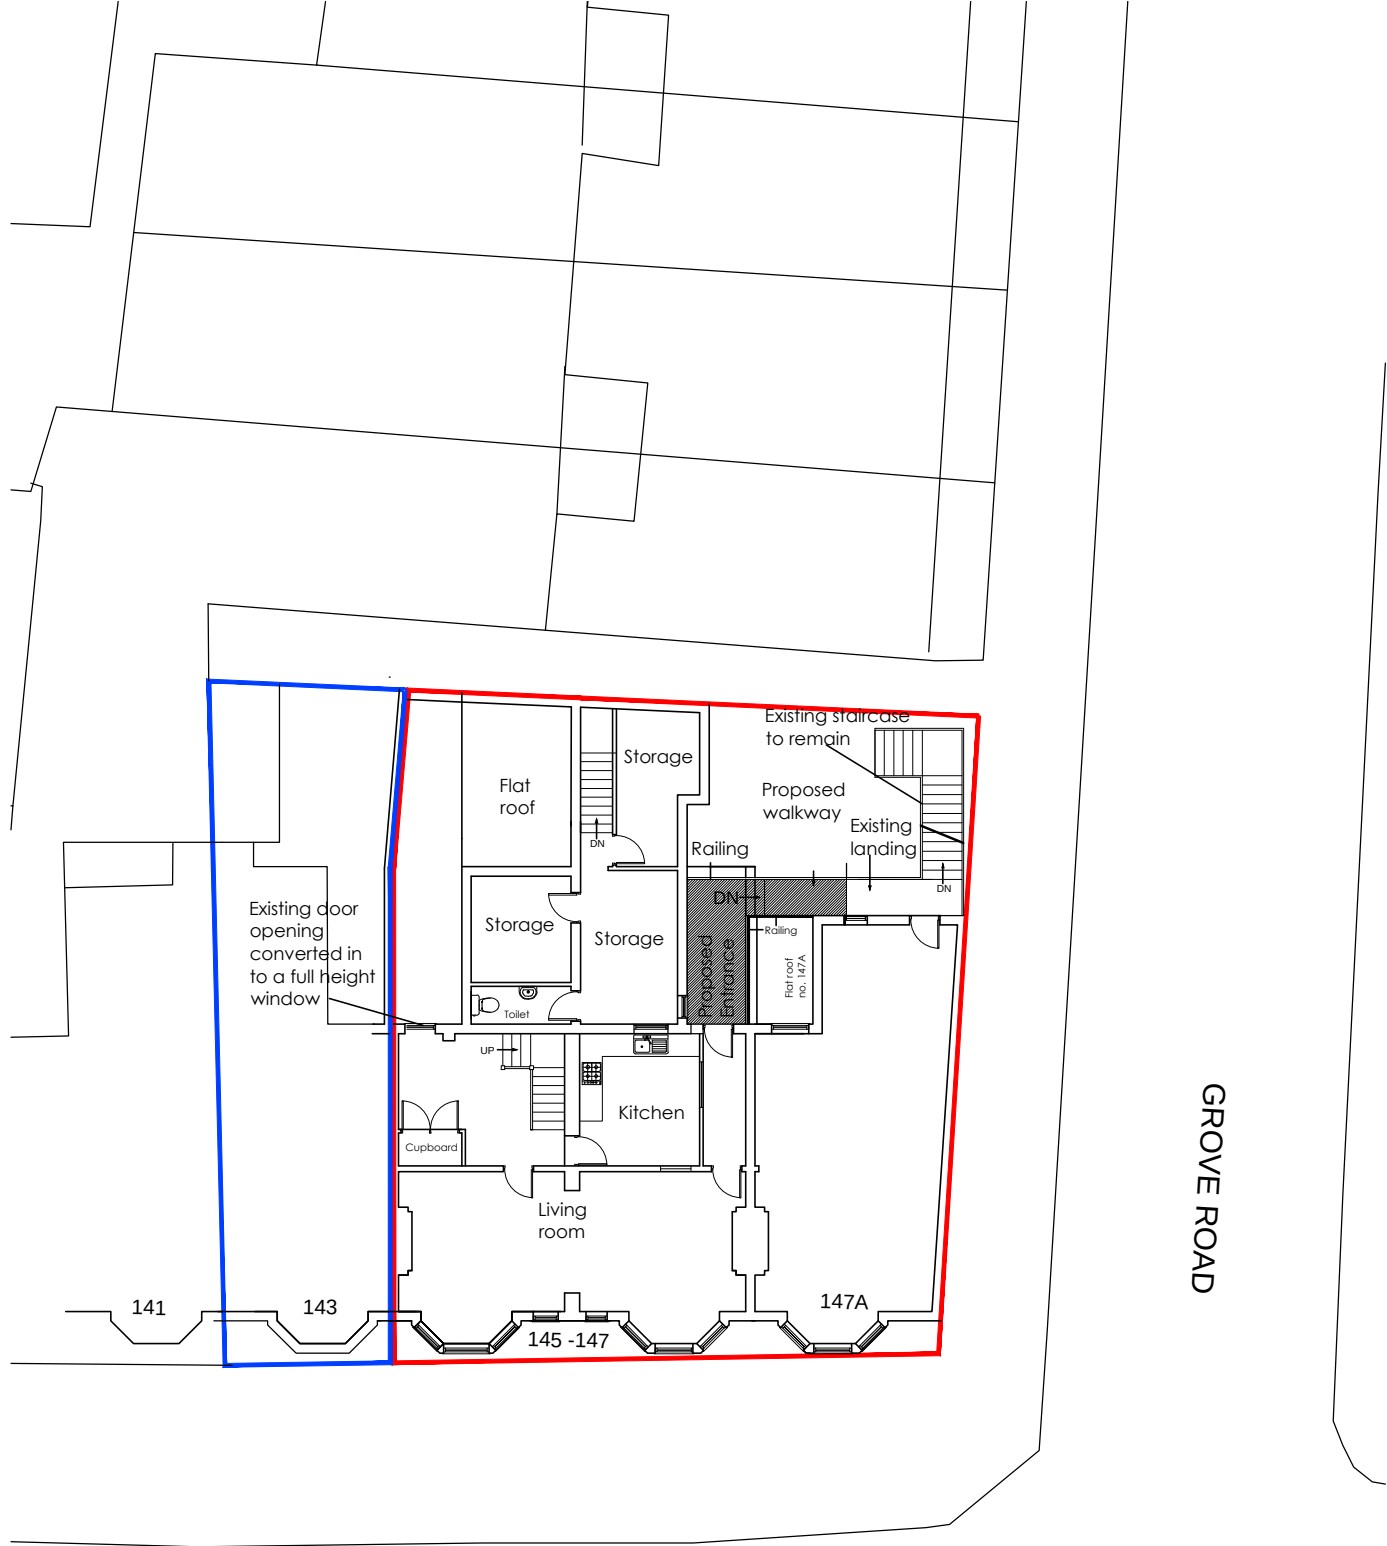

DOVER ROAD

Proposed Site Plan
Scale1:200

 

GROVE ROAD

A	27/03/2024	Site boundary line has been amended as per the planning officer's comments.				
REV.	DATE	DESCRIPTION				
PROJECT: External staircase to first floor re-location, a new entrance to be created @ 145-147 Dover Road, Folkestone, CT20 1NS						
DRAWING TITLE: Exist & Prop. Site Plans						
SCALE: 1:200				DATE: Oct. 2023		
DRAWN BY:		ANG		CAD Ref No. : 145-147 DOVER ROAD, FO		
DRAWING No. 145-147 DR - F P01			A3	REV.	A	