



Existing elevation D 1:100 (A1)

NOTE: carport constructed under planning application approval 21/1706/FH followed by MMAS73 21/2253/FH

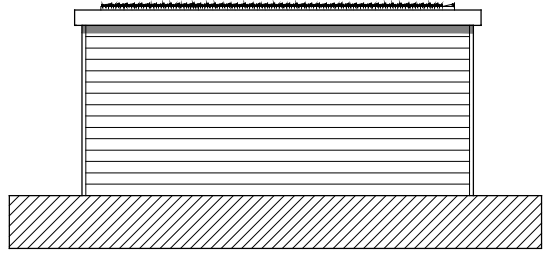


Existing elevation B 1:100 (A1)

NOTE: carport constructed under planning application approval 21/1706/FH followed by MMAS73 21/2253/FH

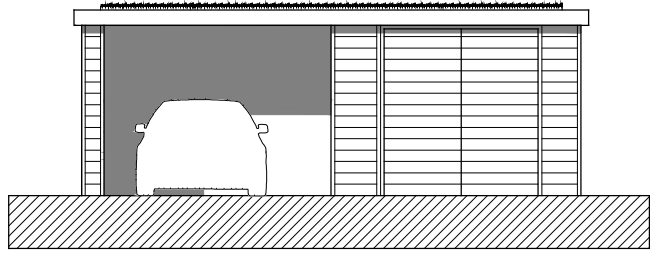


Existing elevation C 1:100 (A1)

NOTE: carport constructed under planning application approval 21/1706/FH followed by MMAS73 21/2253/FH

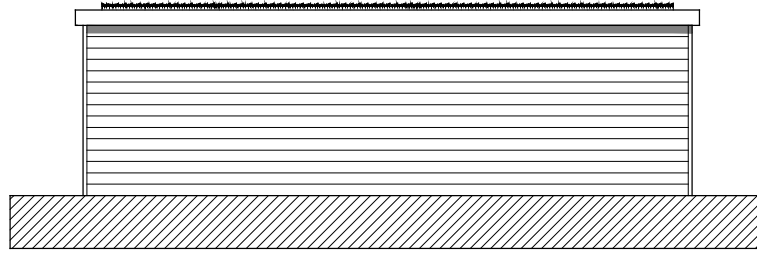


Existing elevation A 1:100 (A1)


NOTE: carport constructed under planning application approval 21/1706/FH followed by MMAS73 21/2253/FH

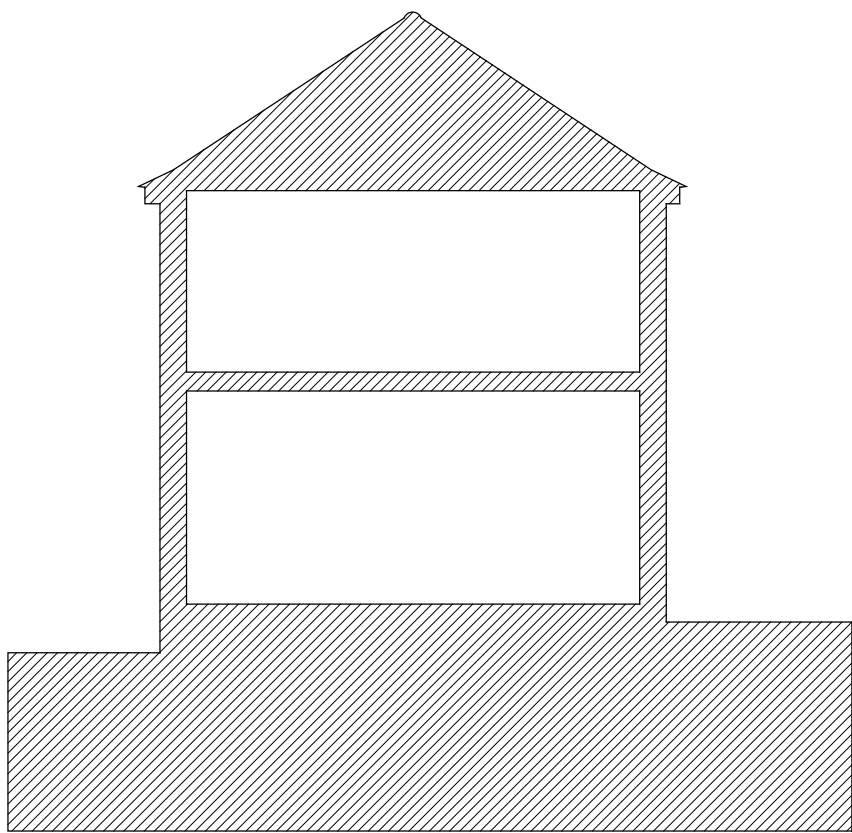


Existing section AA 1:100 (A1)

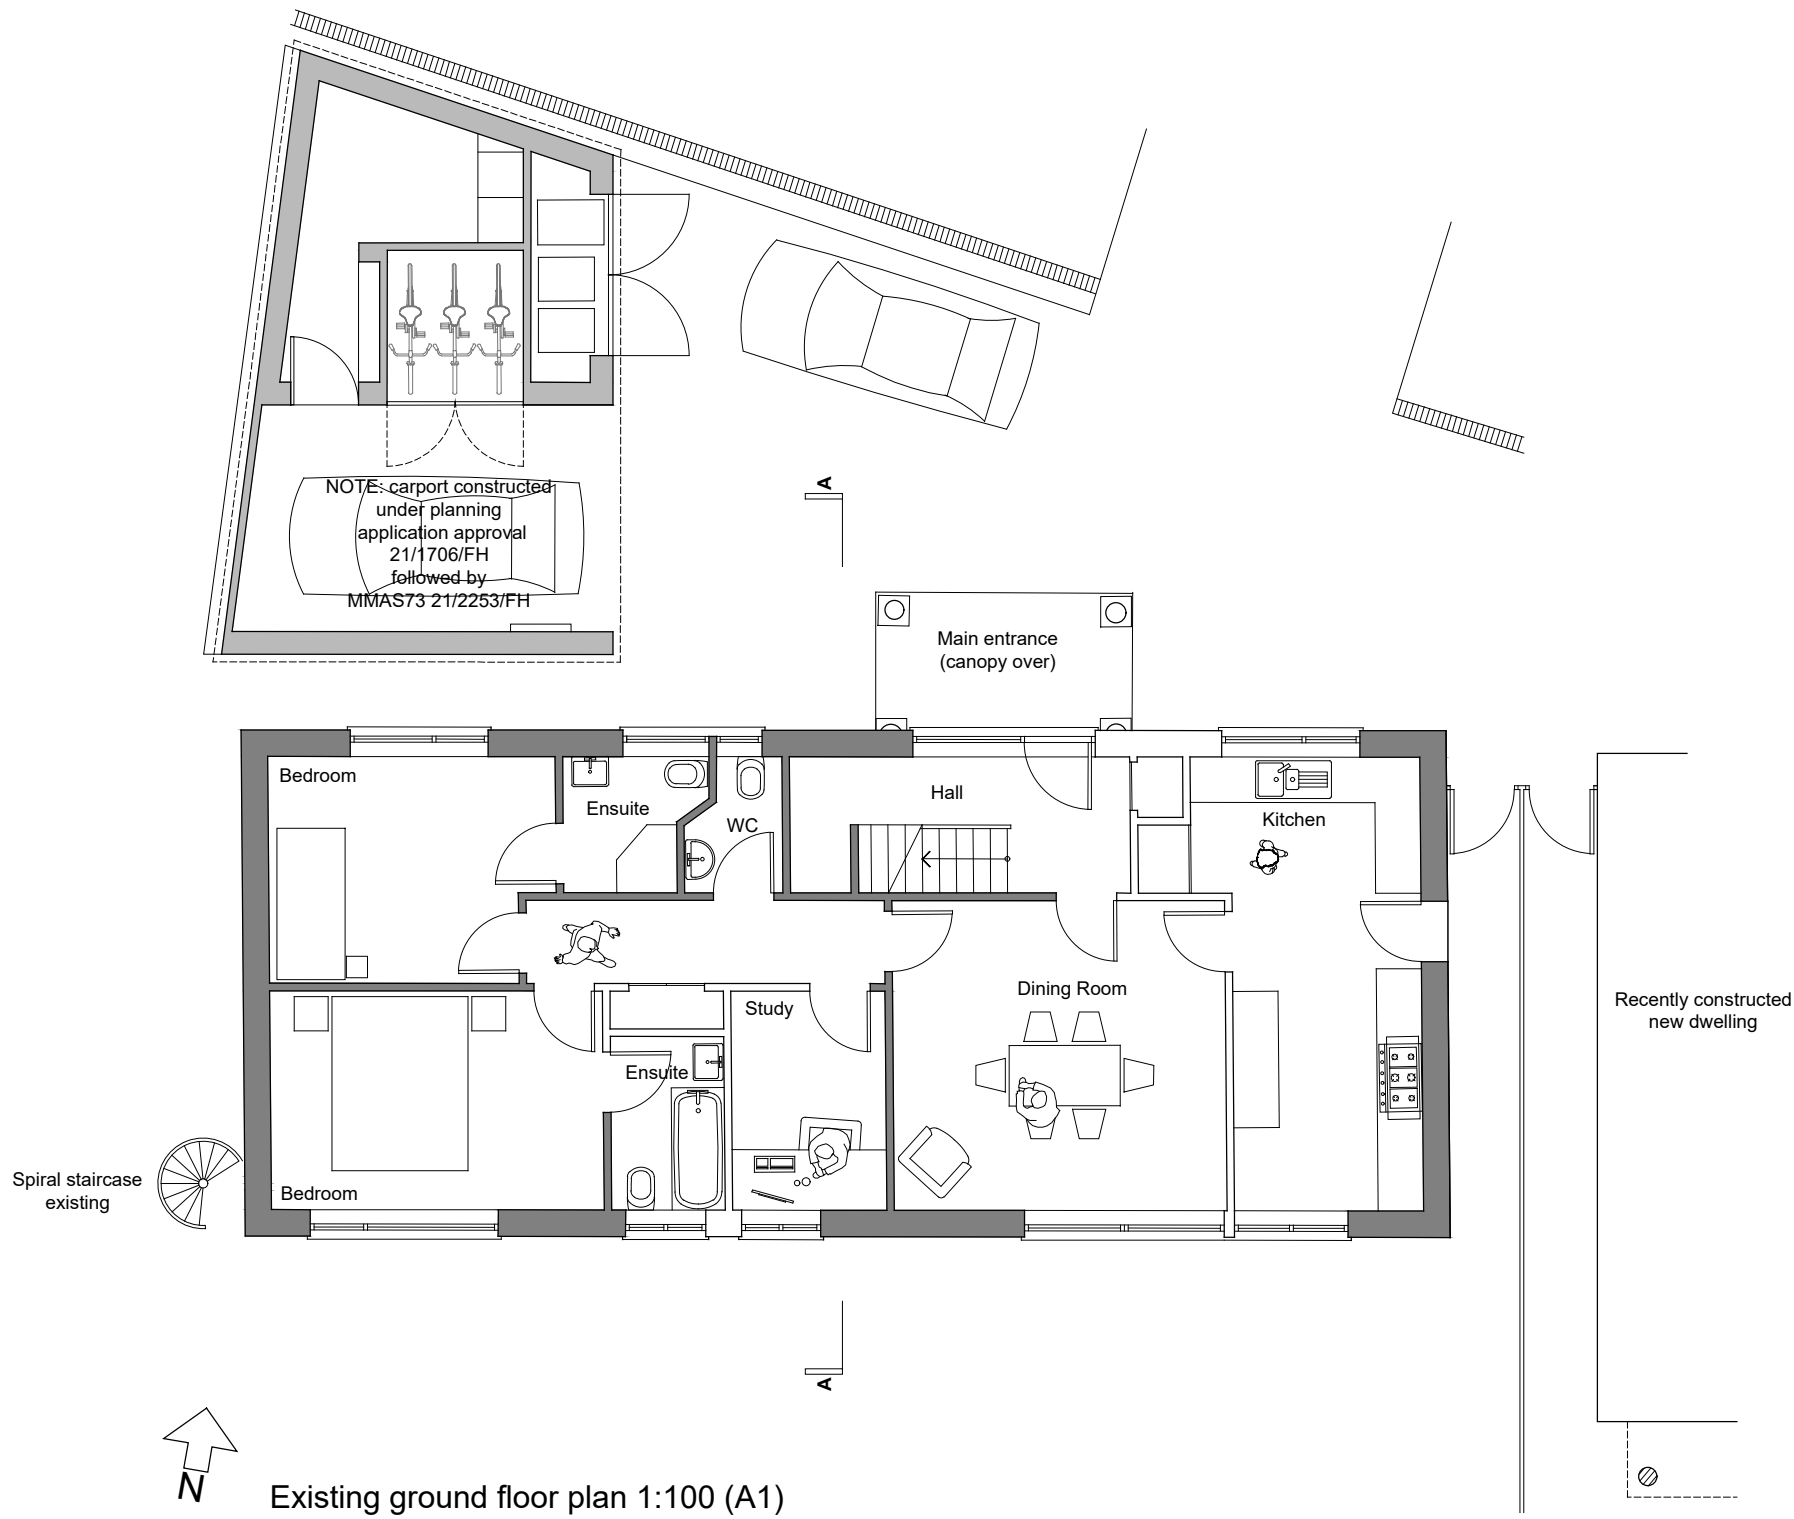

Existing ground floor plan 1:100 (A1)

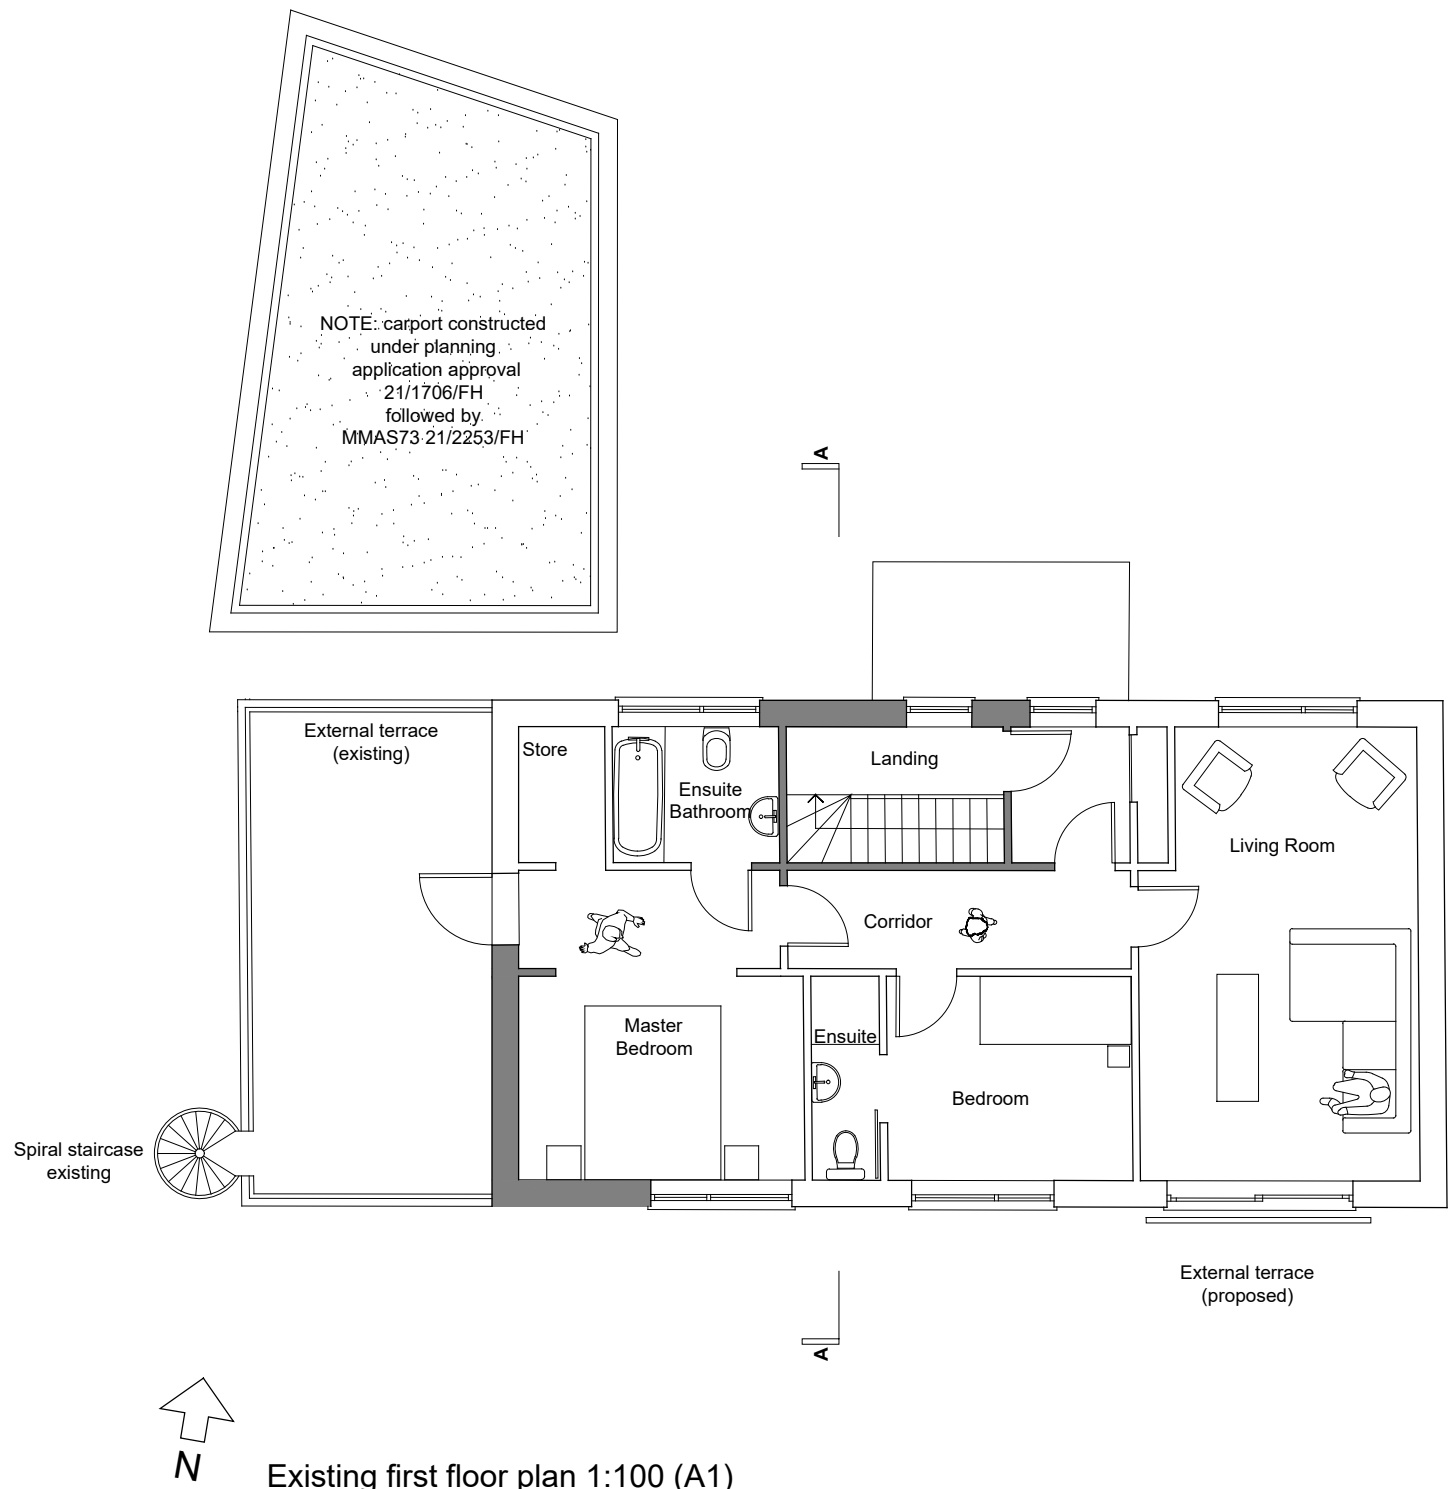

Existing first floor plan 1:100 (A1)

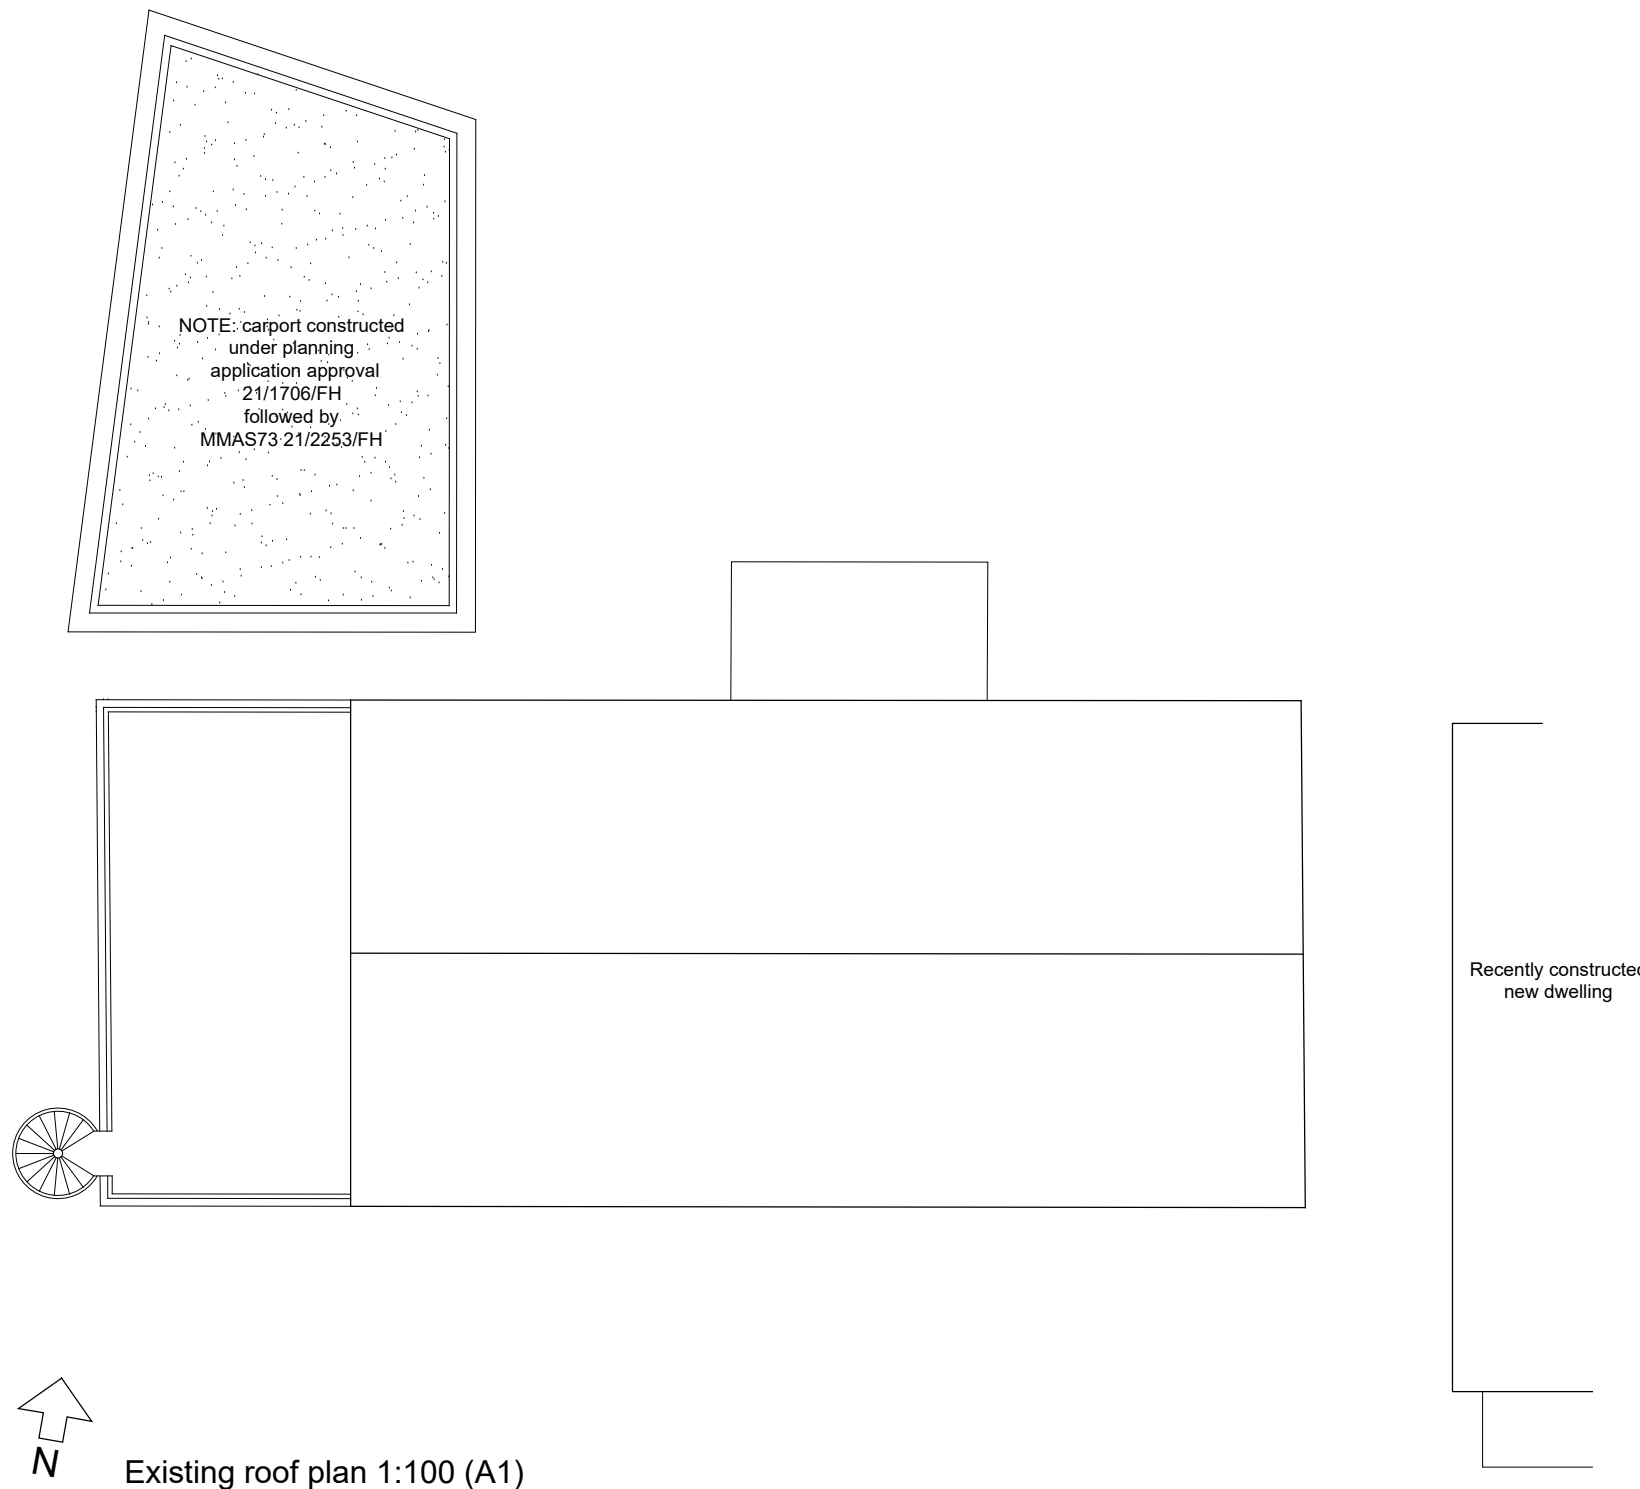

Existing roof plan 1:100 (A1)




Existing (north) facing elevation (facing Cliff Road) 1:100 (A1)




Existing (south) facing elevation (facing rear garden) 1:100 (A1)



Existing (west) side elevation 1:100 (A1)

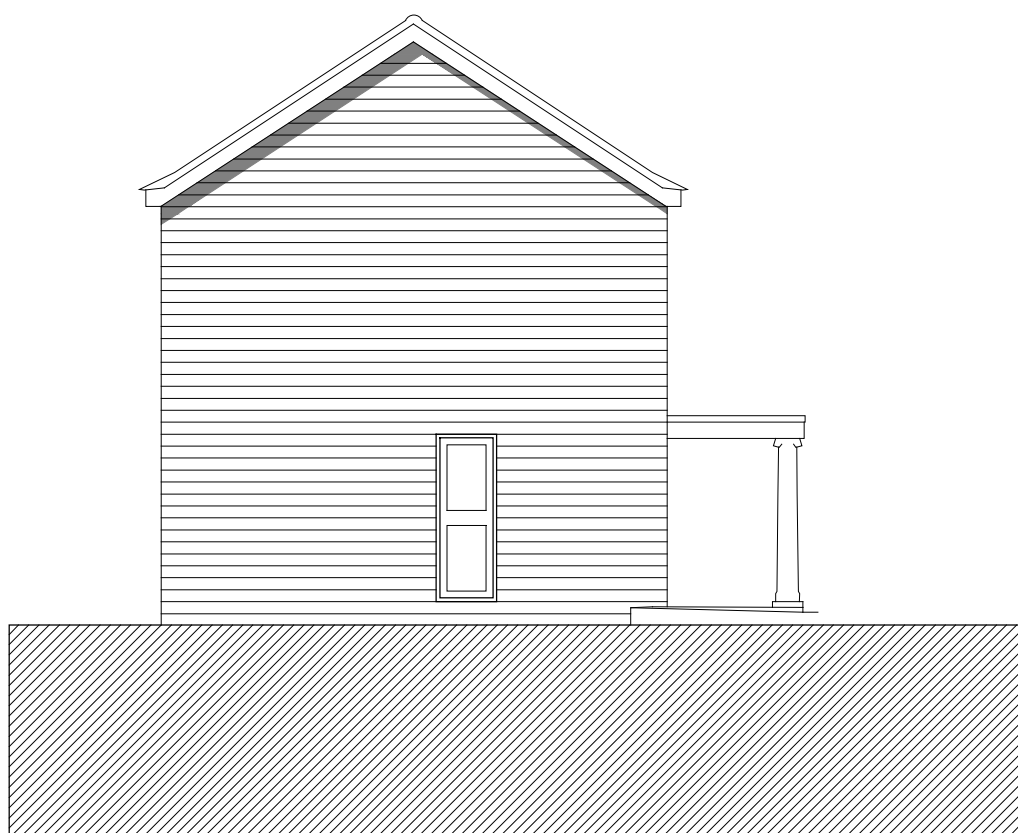

Existing (east) side elevation 1:100 (A1)

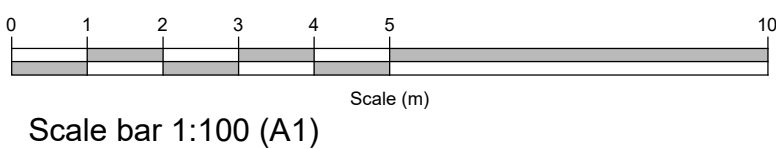

Scale bar 1:100 (A1)



Scale bar 1:200 (A1)

Project: Anthenree House, Cliff Road			drawing no	
title: Existing ground floor plan, existing first floor plan and roof plan, existing elevations and existing section AA			25	
scales: 1:100 @ A1 1:200 @ A1	date: February 2024	Status: PLANNING		