




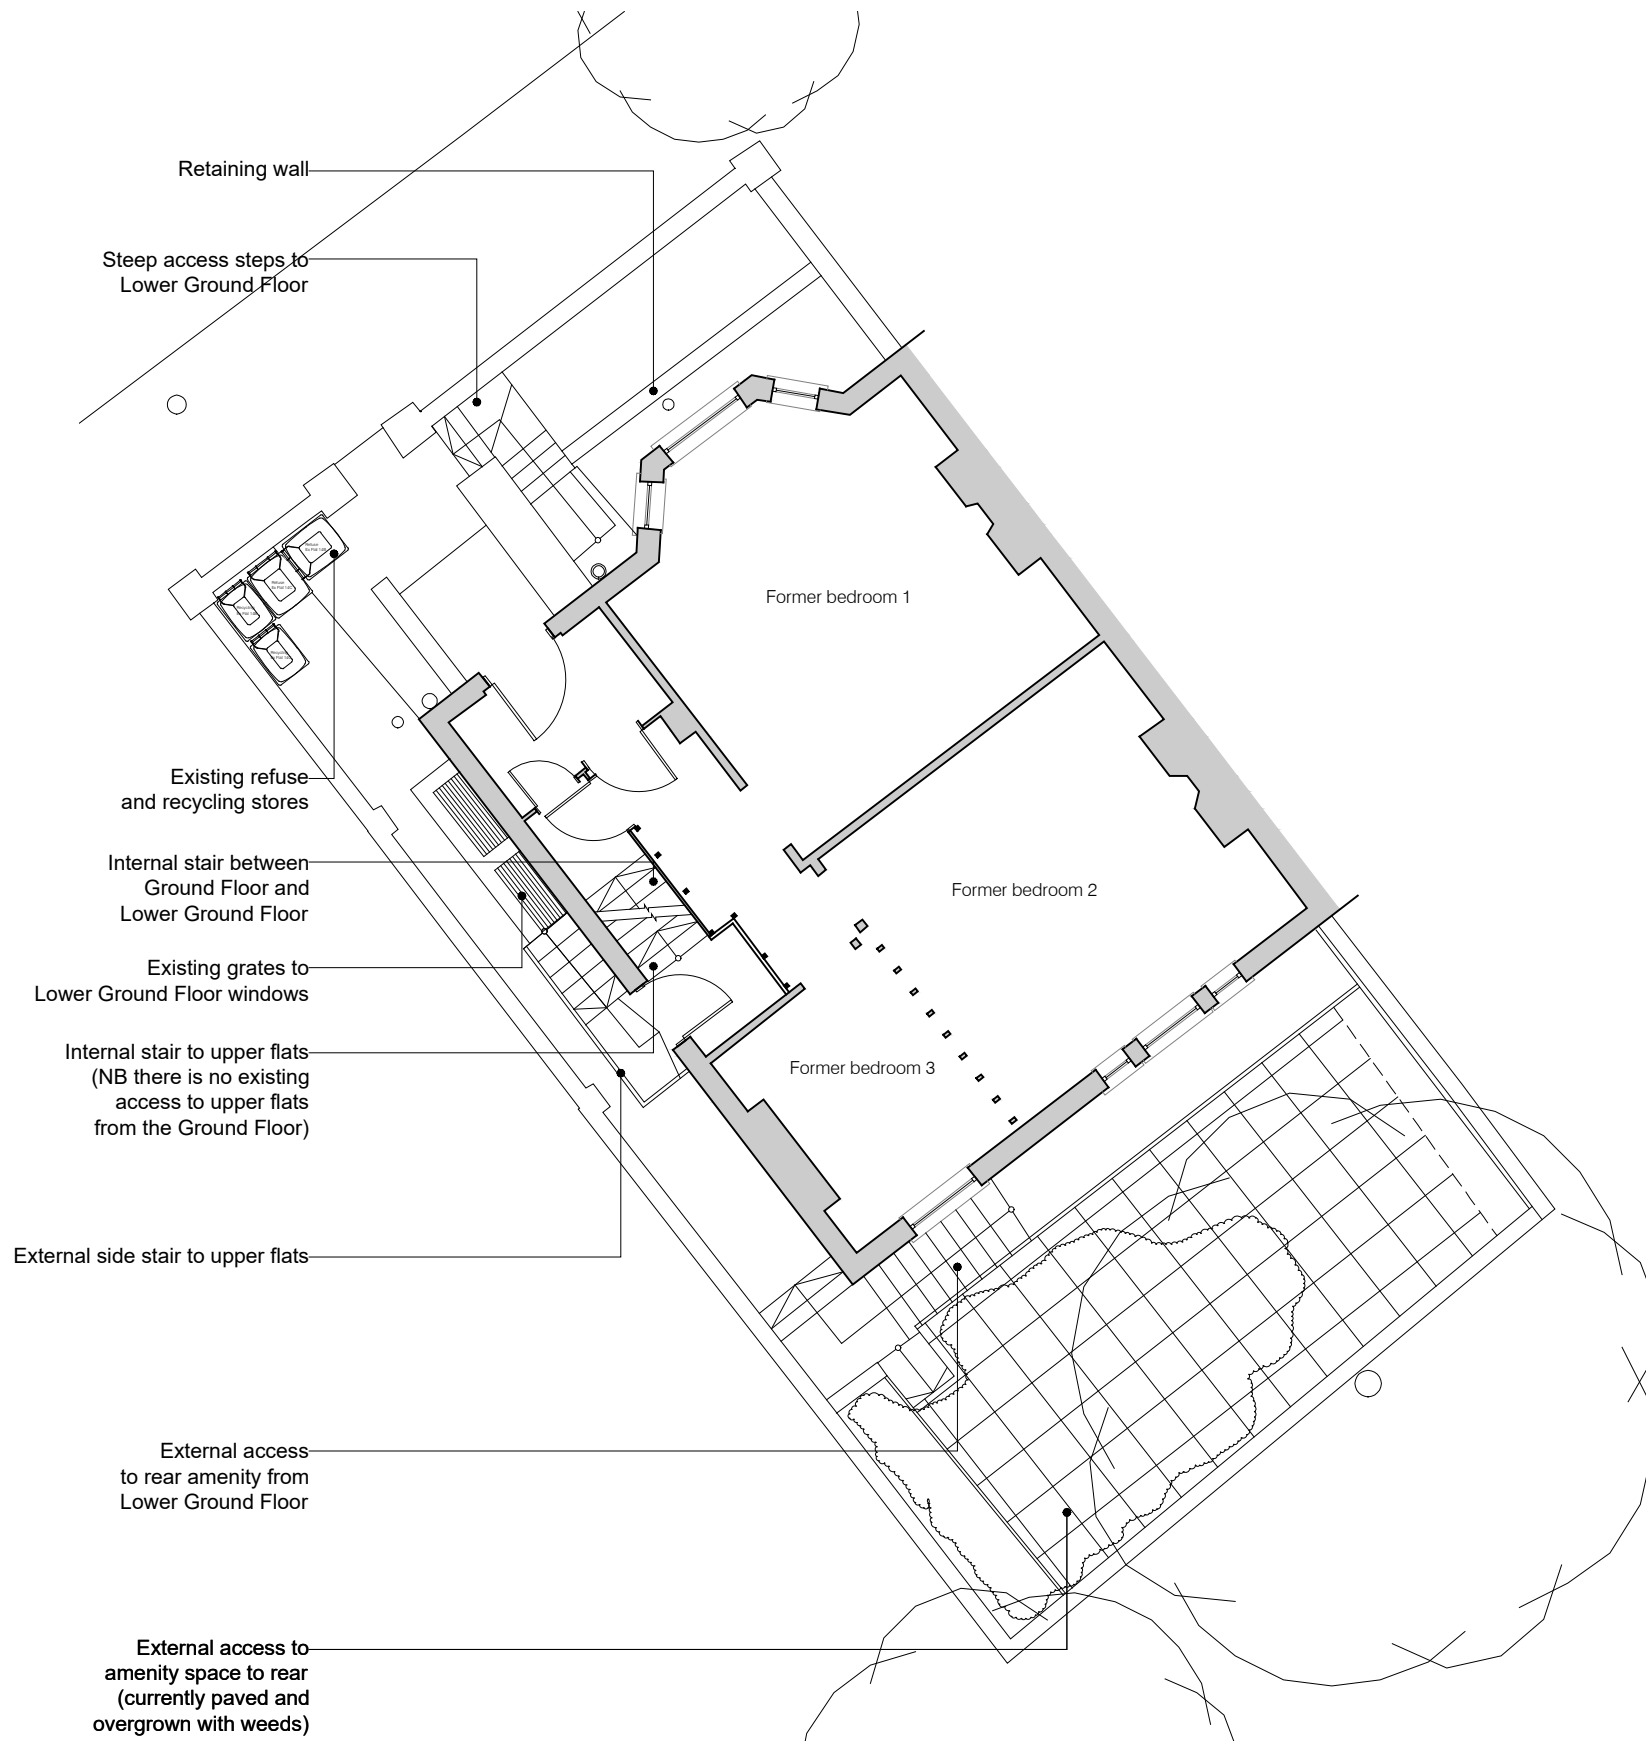

Existing Ground Floor Plan

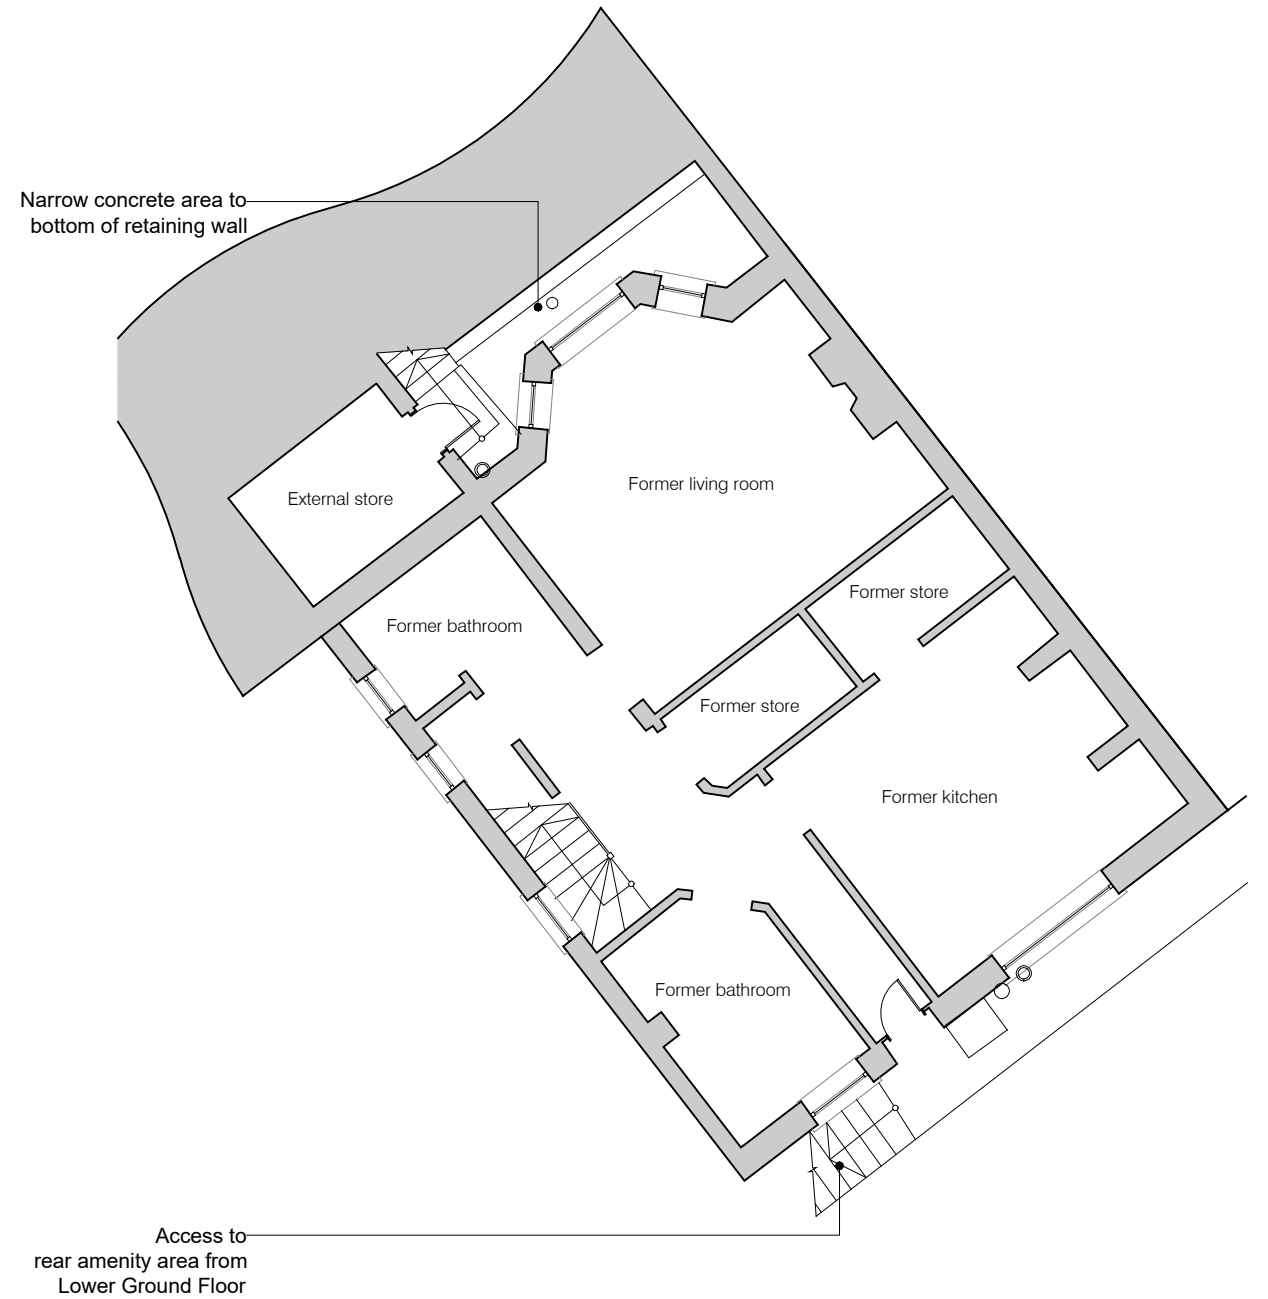

Existing Lower Ground Floor Plan

 

This drawing is for planning purposes only, and not for construction. Do not scale from this drawing. The Architect should be notified of any discrepancy. This drawing is copyrighted and should not be copied or reproduced without written consent.

Earnshaw Architects
30 Brockhill Road, Hythe, Kent, CT21 4AE

Project
14A Connaught Road, Folkestone, Kent, CT20 1DA
Client
S Turner Properties Ltd
Date
March 2024
Status
PLANNING

Drawing Title
Existing Plans
Scale
1:100 @A3
Drawing Number
23.015.010
Revision
PL1