



Apartment Block 1
Plots 94-99

Notes:


xx

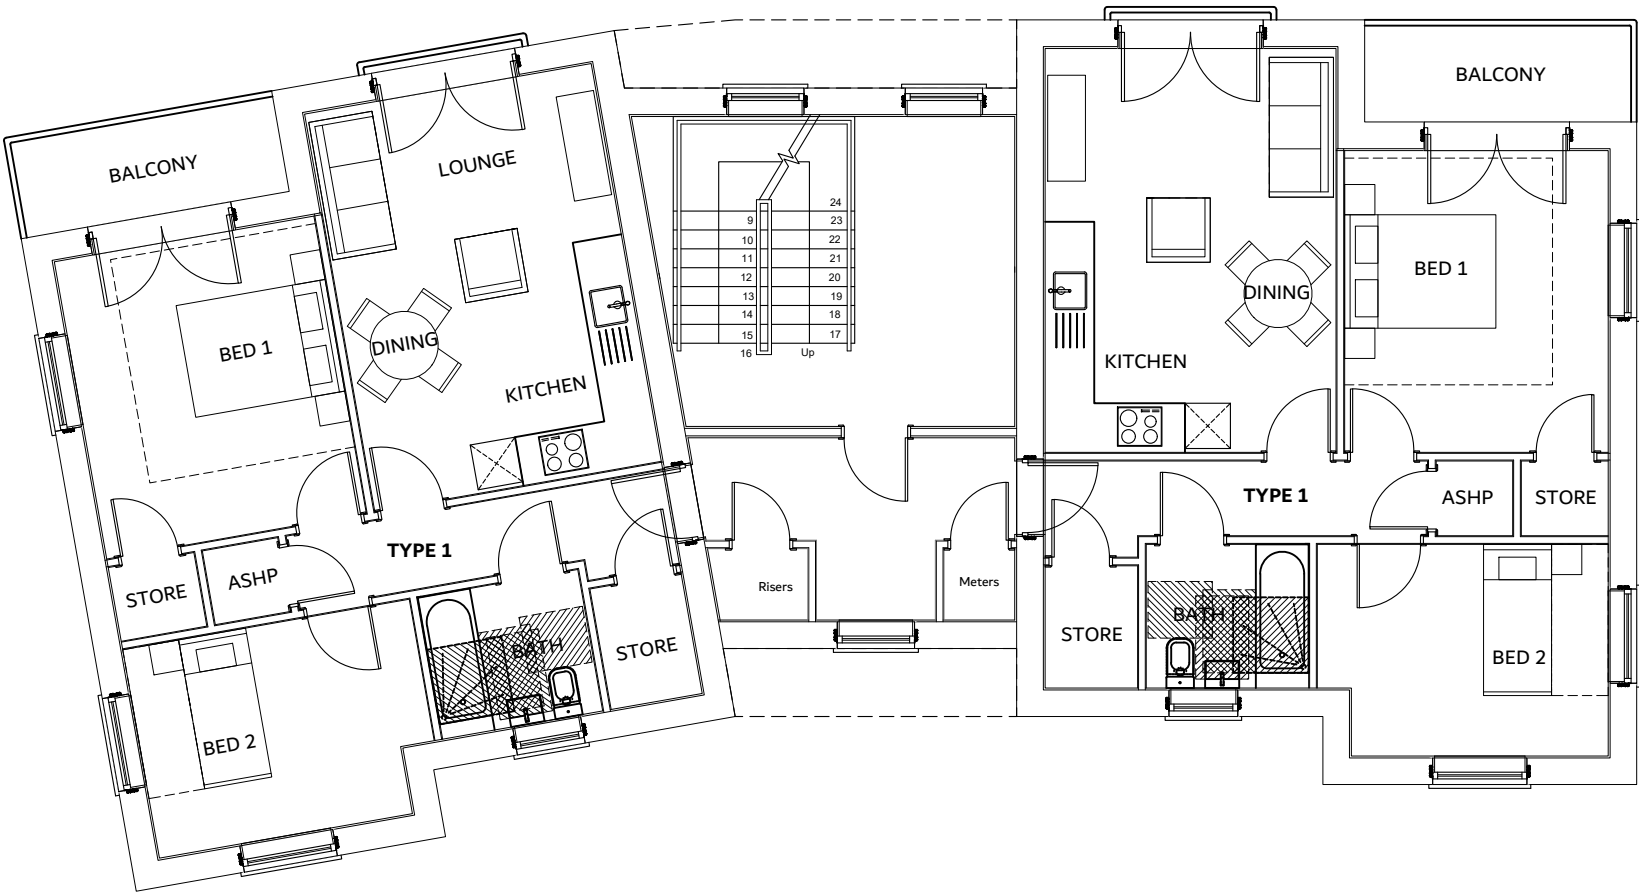

FIRST FLOOR PLAN

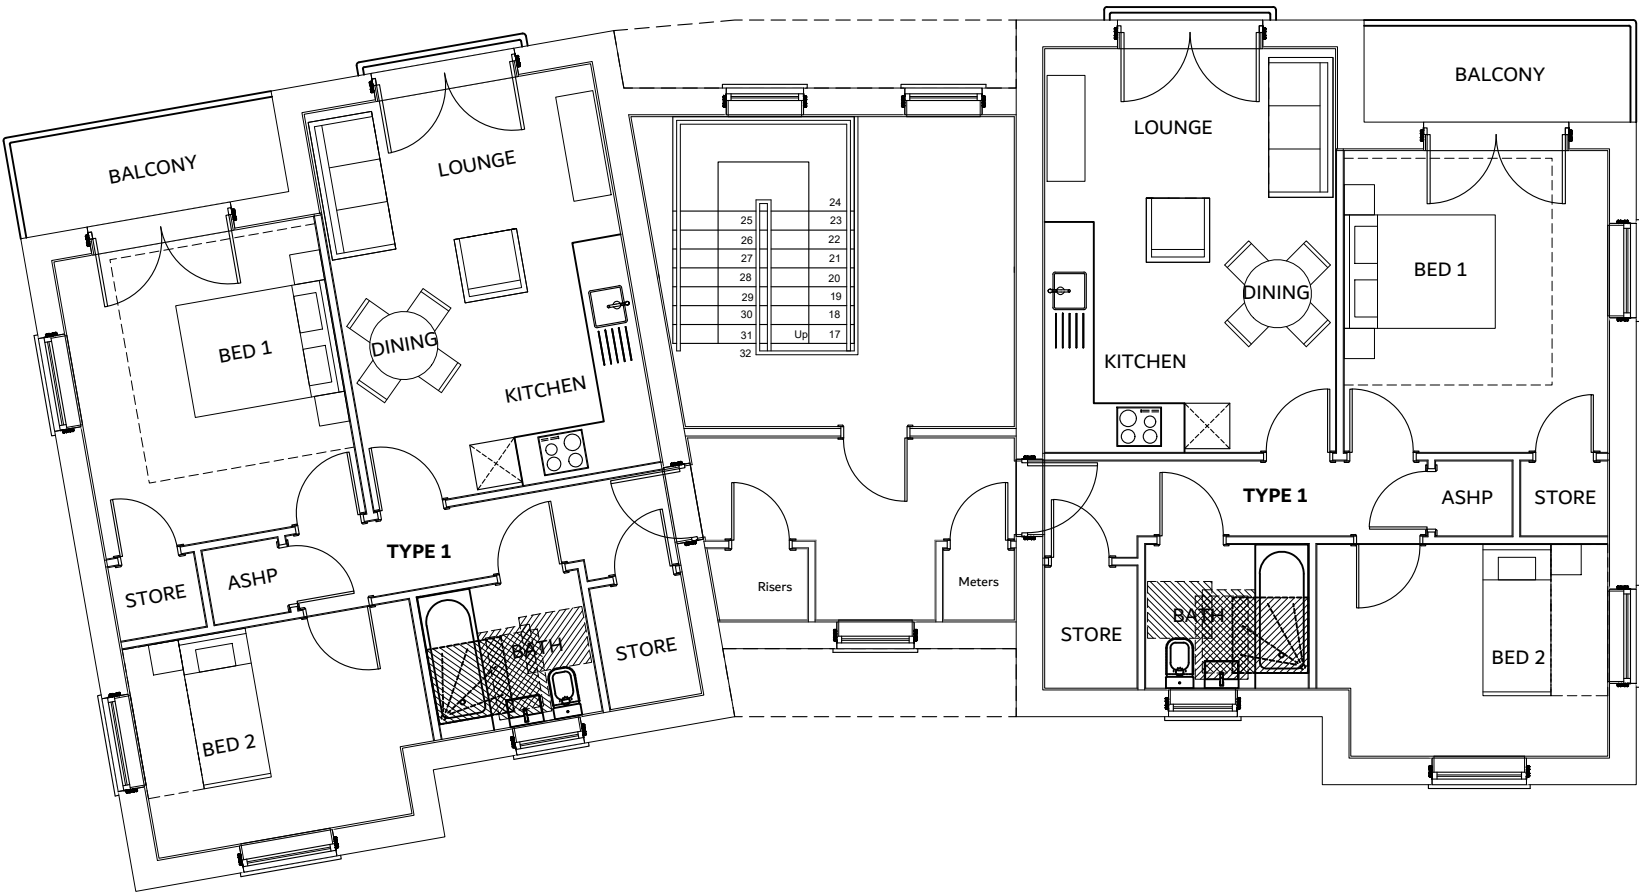

SECOND FLOOR PLAN

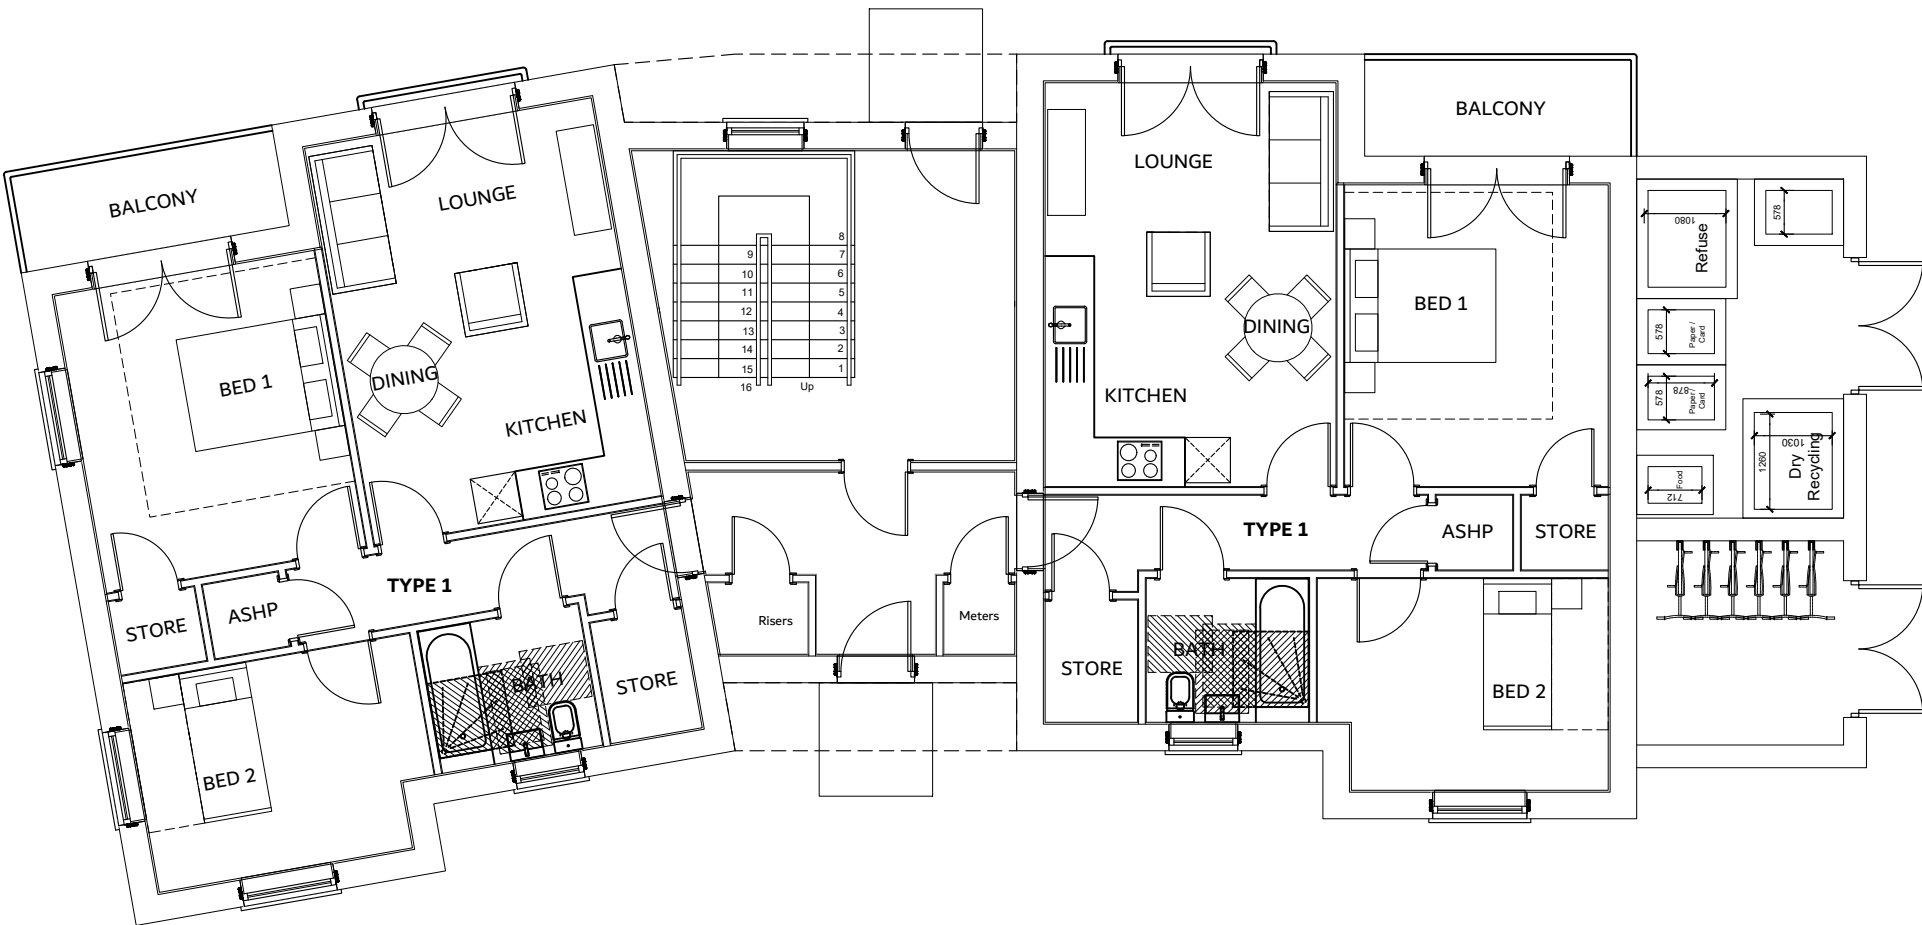

GROUND FLOOR PLAN

A	Juliet balcony reinstated to Lounge	SD	20.03.24
REV:	DESCRIPTION:	BY:	DATE:

STEN
ARCHITECTURE

STEN Architecture Ltd
The Studio
Harrison Street
Wakefield
WF1 1PS
Tel: 01924 950985

Web: www.sten-architecture.co.uk
Twitter: @STEN_arch
Facebook: [stenarchitectureld](https://www.facebook.com/stenarchitectureld)
LinkedIn: Sten Architecture

CLIENT:



SITE:

New Romney 4

TITLE:

Apartment Block Plots 94-99
Floor Plans

Apartment Block Type 1 - 2 Bed 3 Person		
	NDSS Minimum Area (M.sq)	Actual Area (M.sq)
Gross internal floor area	61	61
Built in storage area	2.00	3.62
Bed 1 (double)	11.50	13.92
Bed 2 (single)	7.50	10.37

SCALE AT A2: 1:100	DATE: 23.02.24	DRAWN: SD	CHECKED:
PROJECT NO: 2247	DRAWING NO: 2247.P94-P99.01	REVISION: A	