



Apartment Block
Plots 85-93

Notes:

xx

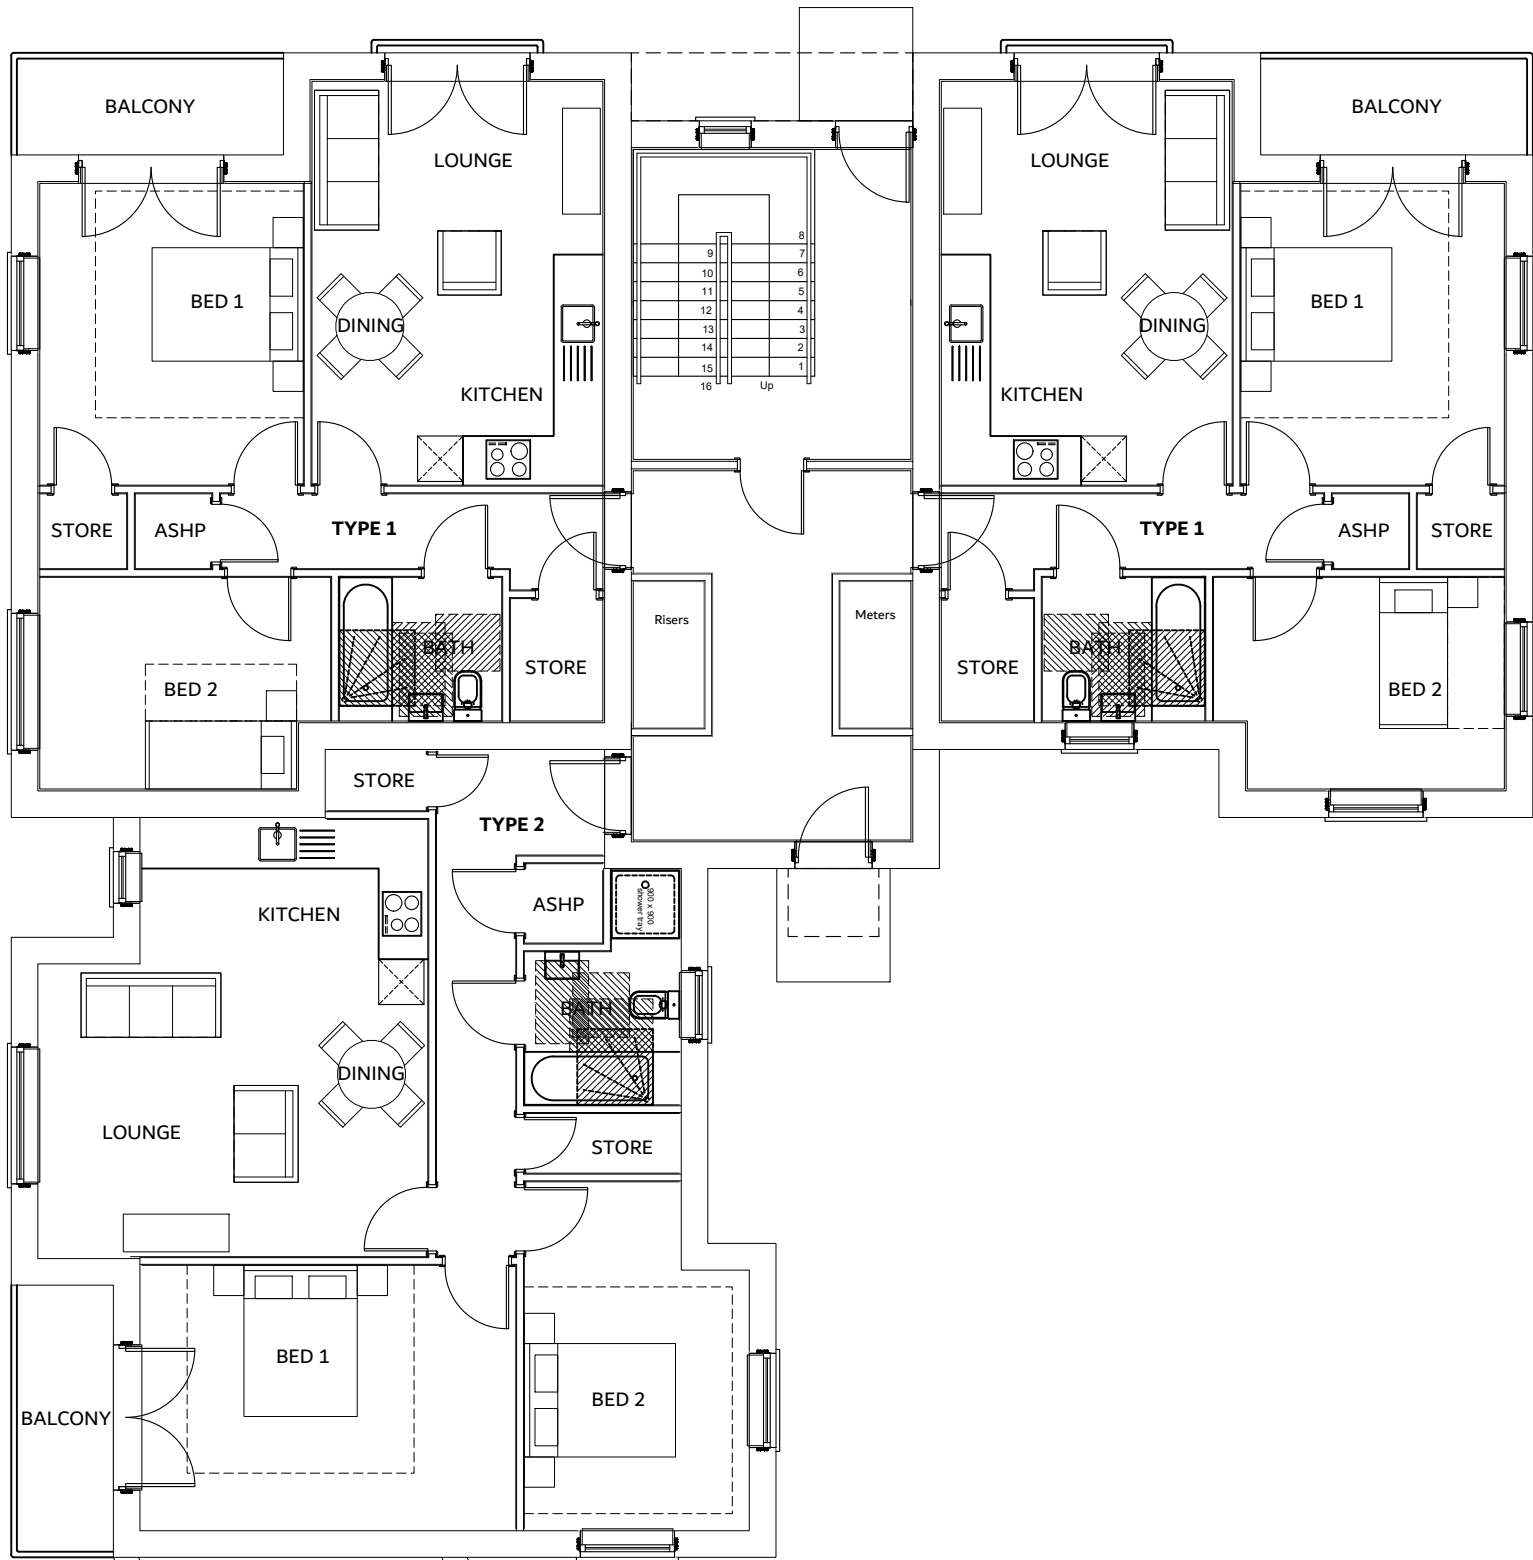

GROUND FLOOR PLAN

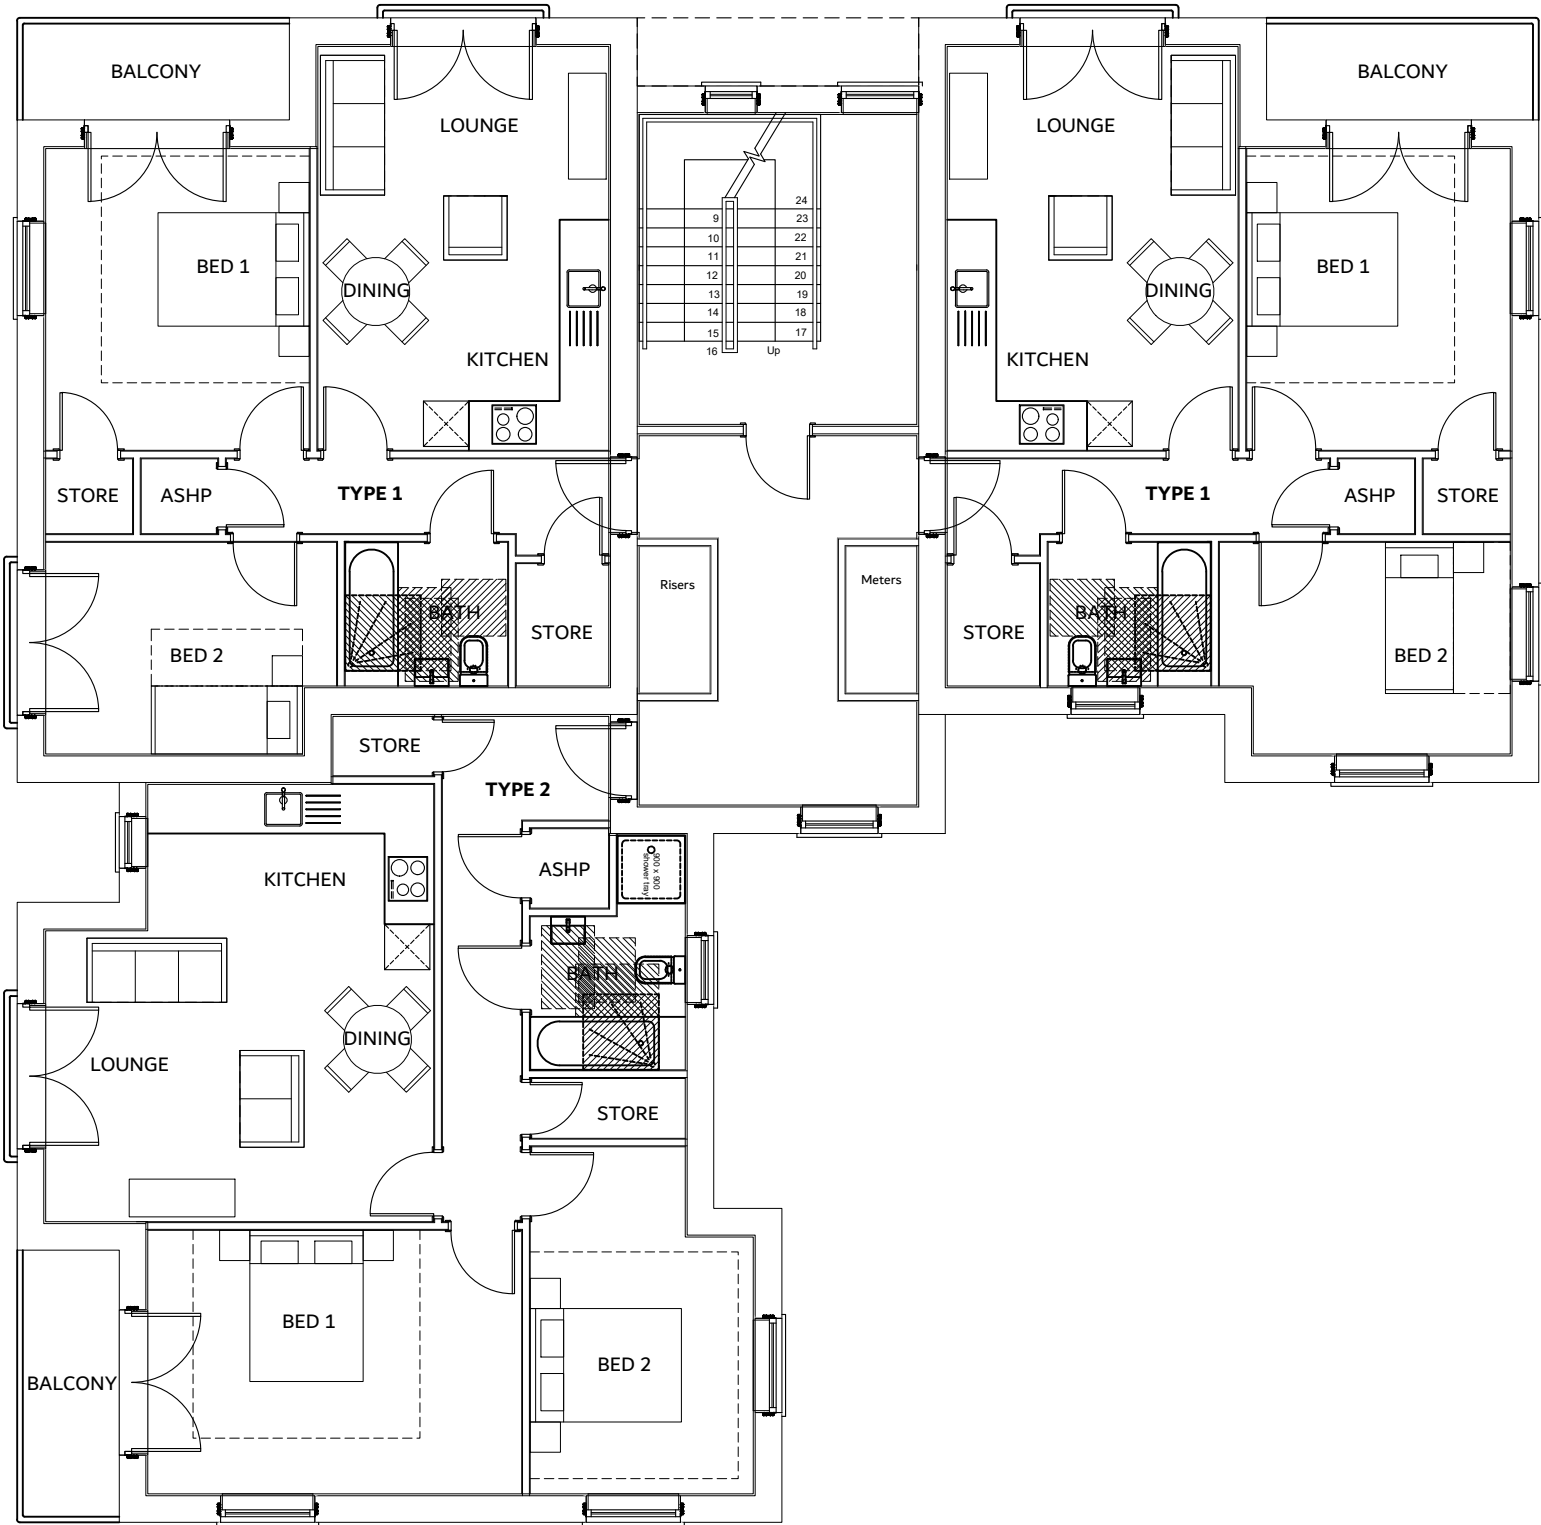

FIRST FLOOR PLAN

A	Ground floor balcony reinstated. Juliet balconies reinstated to lounge	SD	19.03.24
REV:	DESCRIPTION:	BY:	DATE:

STEN

ARCHITECTURE

STEN Architecture Ltd

The Studio

Harrison Street

Wakefield

WF1 1PS

Tel: 01924 950985

Web: www.sten-architecture.co.uk

Twitter: [@STEN_arch](https://twitter.com/STEN_arch)

Facebook: [stenarchitectureltd](https://facebook.com/stenarchitectureltd)

LinkedIn: [Sten Architecture](https://linkedin.com/company/sten-architecture)

CLIENT:

Apartment Block Type 1 - 2 Bed 3 Person		
	NDSS Minimum Area (M.sq)	Actual Area (M.sq)
Gross internal floor area	61	61
Built in storage area	2.00	3.62
Bed 1 (double)	11.50	13.92
Bed 2 (single)	7.50	10.37

Apartment Block Type 2 - 2 Bed 4 Person		
	NDSS Minimum Area (M.sq)	Actual Area (M.sq)
Gross internal floor area	70	78
Built in storage area	2.00	3.17
Bed 1 (double)	11.50	17.24
Bed 2 (double)	11.50	12.47

SITE:	New Romney 4		
TITLE:	Apartment Block Plots 85-93 Ground & First Floor Plans		
SCALE AT A2:	1:100	DATE:	23.02.24
PROJECT NO:	2247	DRAWN:	SD
DRAWING NO:	2247.P85-P93.01	CHECKED:	
		REVISION:	A