




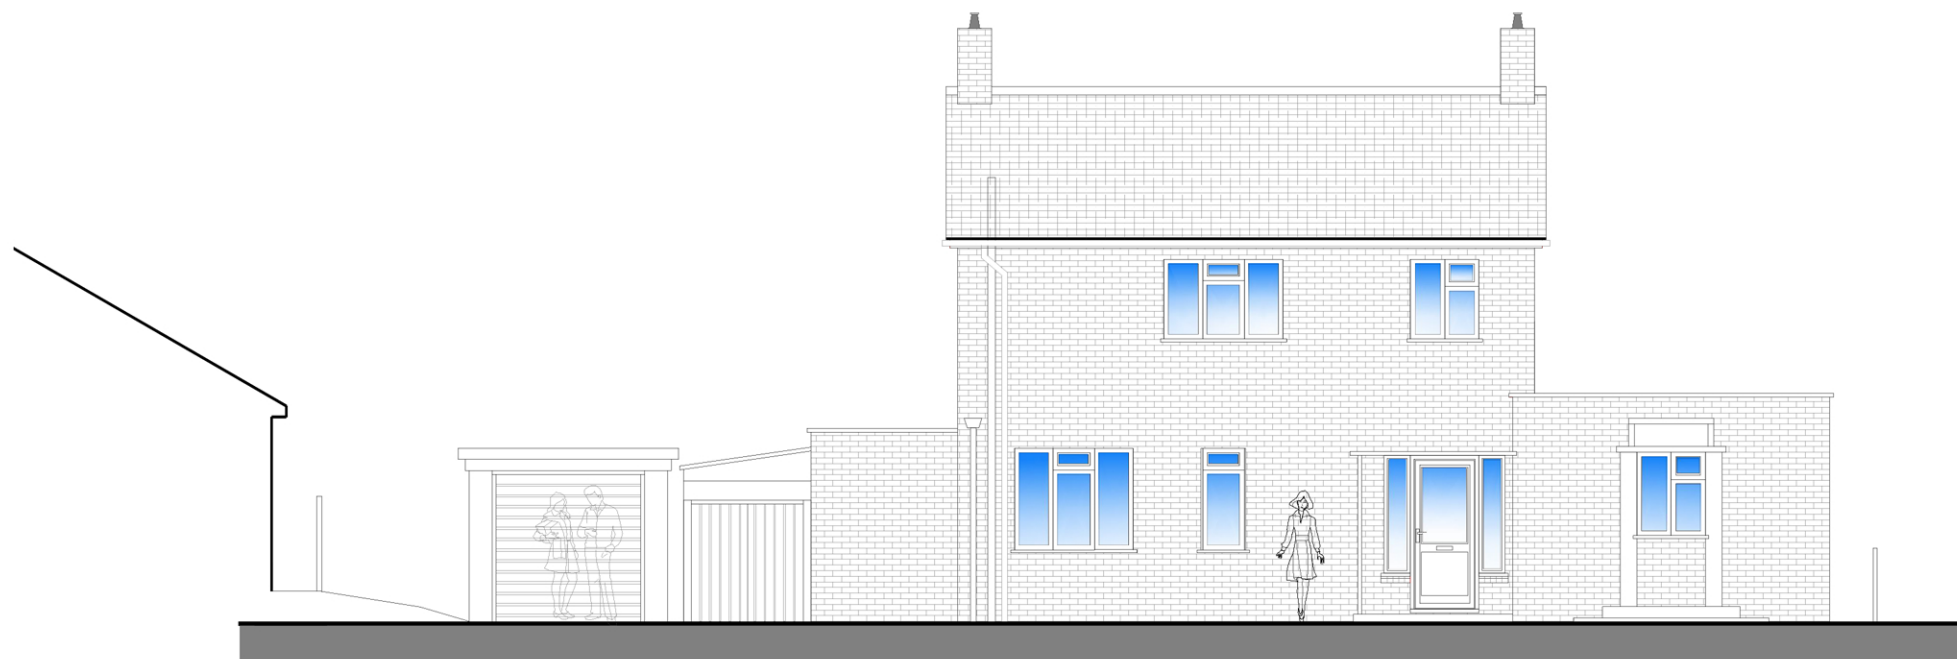

NORTH-WEST
(front)ELEVATION

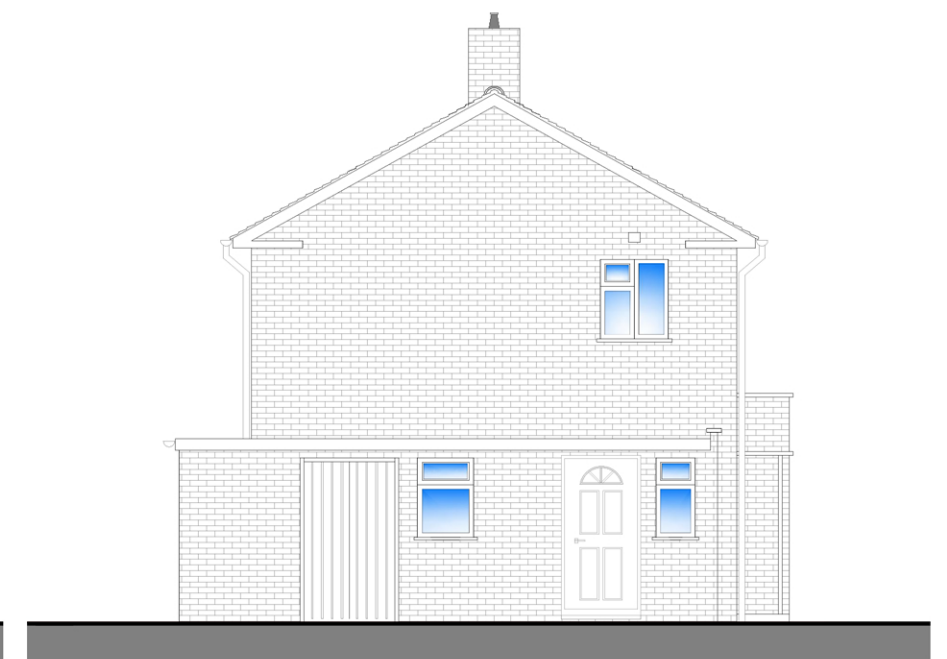

NORTH-EAST ELEVATION

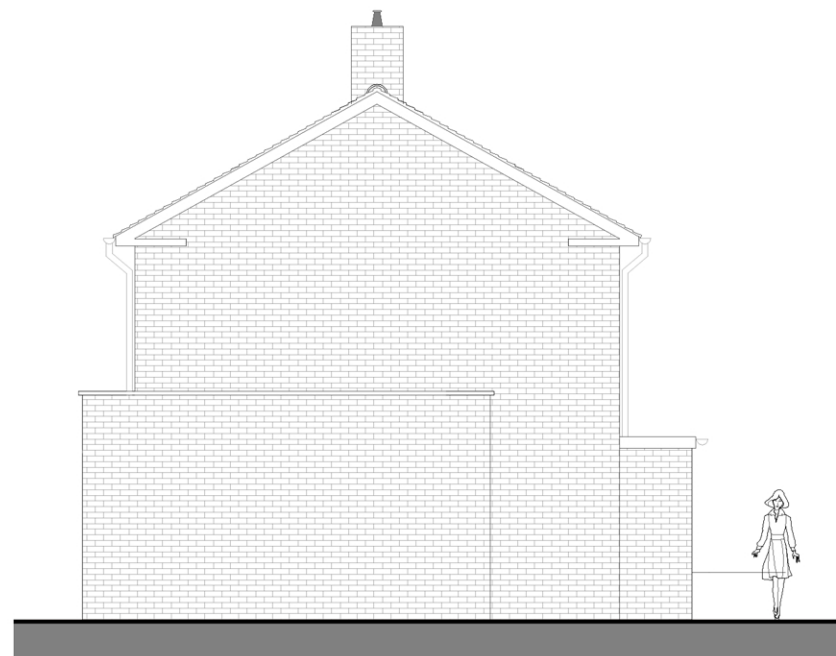


SOUTH-WEST ELEVATION



SOUTH-EAST (rear) ELEVATION

Lypne House-Existing Elevations
1:100 @ A3

 

Rev: Reason: Date:

Client:
THE POLICE AND CRIME COMMISSIONER
FOR KENT

Project:
LYMPNE HOUSE, STONE STREET,
LYMPNE, HYTHE, KENT, CT21 4JY

Title:
LYMPNE HOUSE, EXISTING ELEVATIONS

Drawing: DHA/30651/04 Rev: Scale: 1:100 Date: DEC 2023



Eclipse House, Eclipse Park, Sittingbourne Road
Maidstone, Kent. ME14 3EN

t: 01622 776226 f: 01622 776227
e: info@dhaplanning.co.uk w: www.dhaplanning.co.uk

No reproduction by any method of any part of this document
is permitted without the consent of the copyright holders.
Produced for Town and Country planning purposes only.

© Crown Copyright 2019. All rights reserved. Licence Number: 100031961

CAD Reference:

A3