



Front Elevation - Proposed




Side Elevation - Proposed

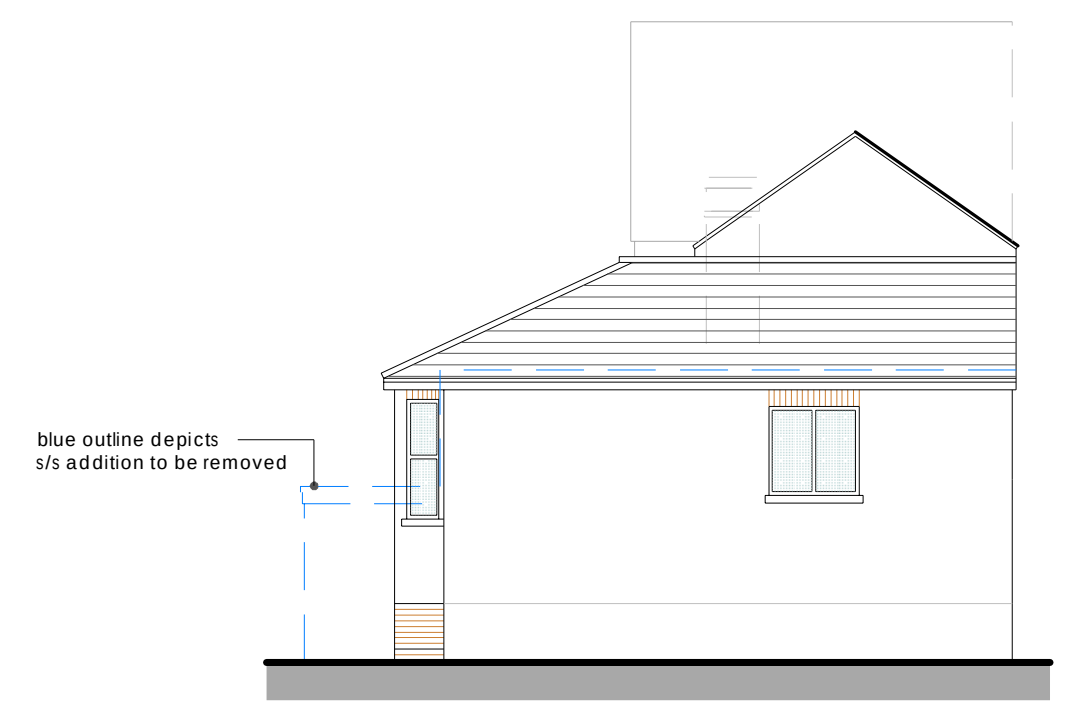



Rear Elevation - Proposed

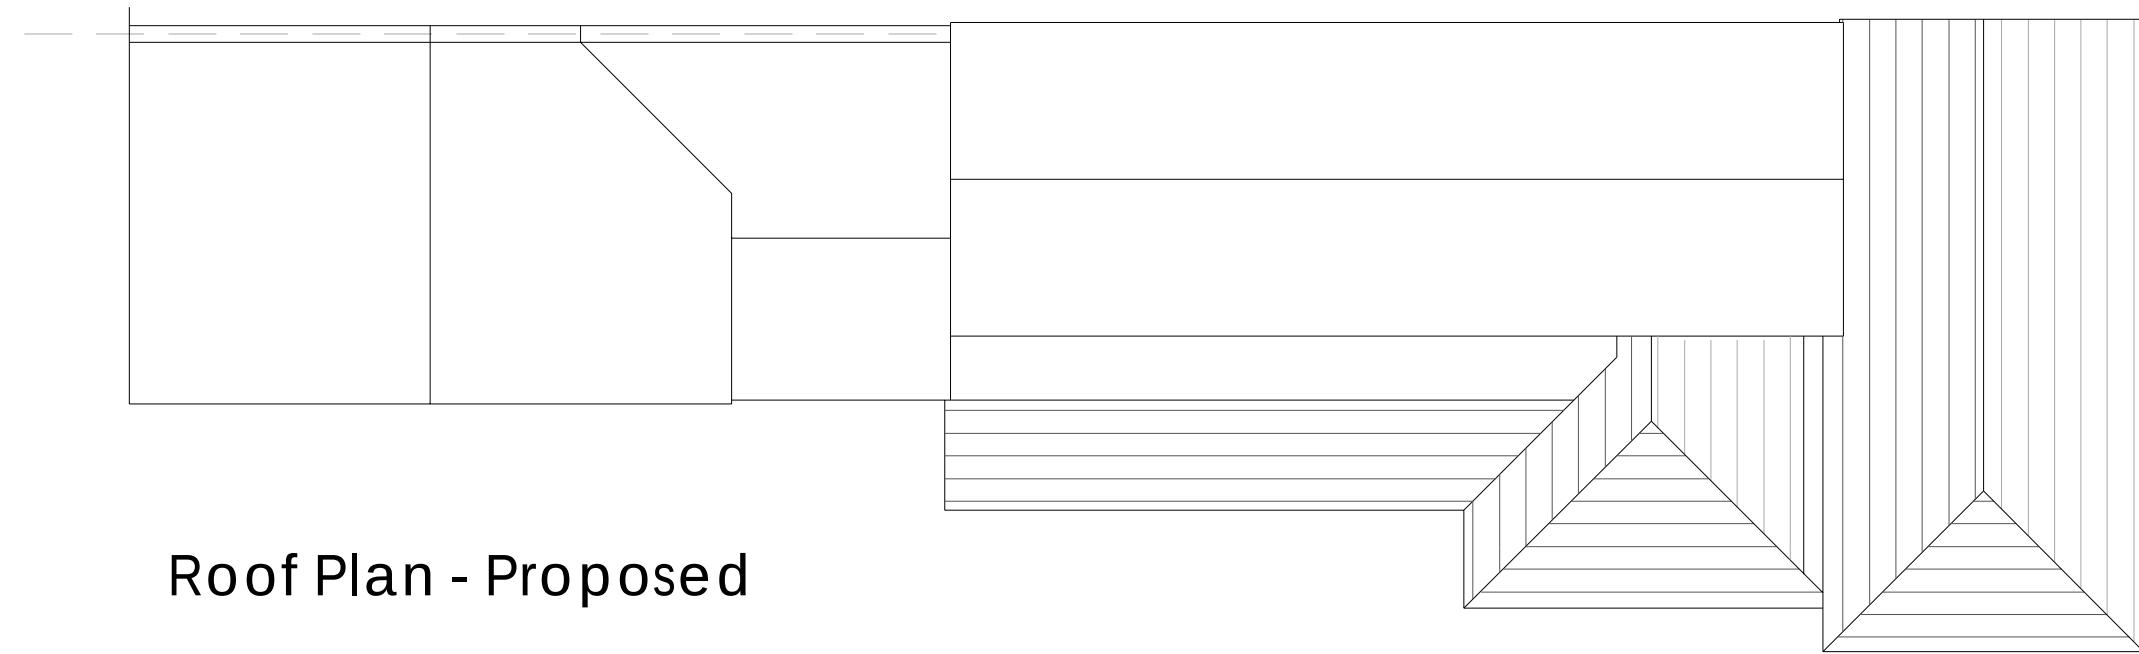


Roof Plan - Proposed

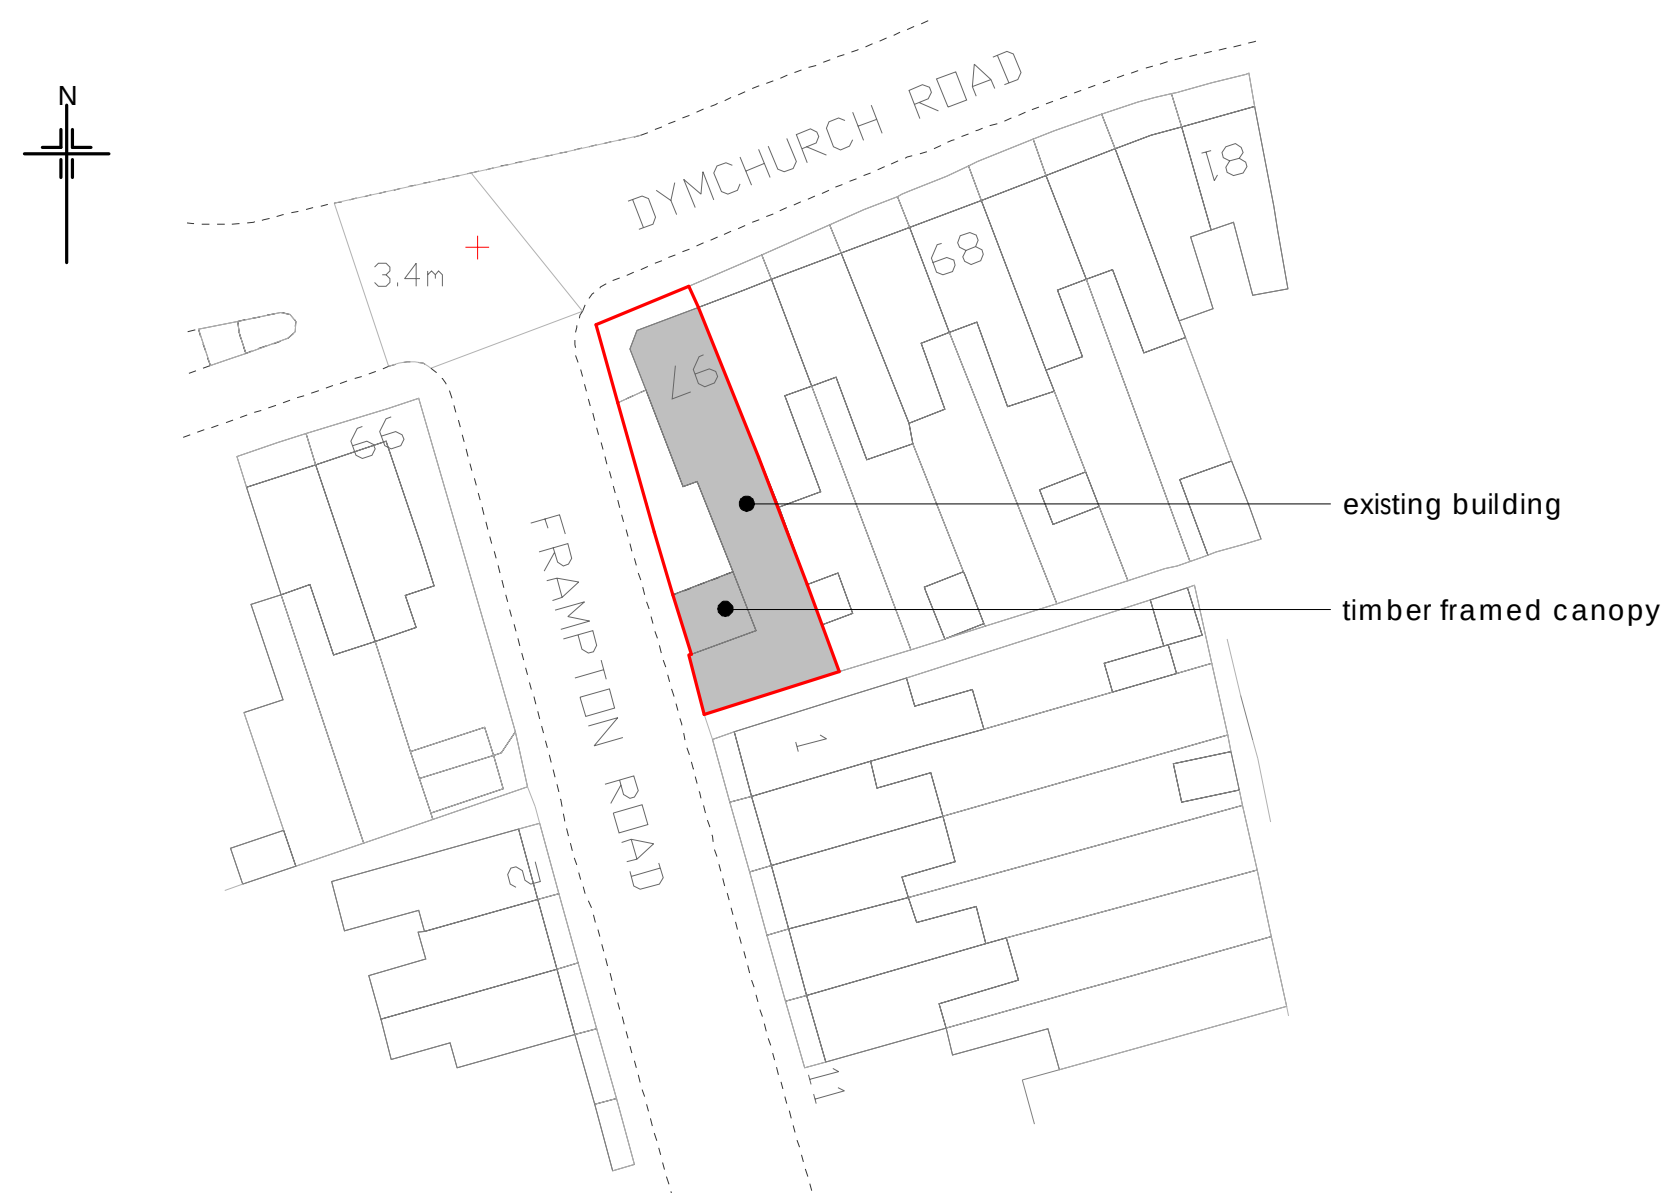

Existing Block Plan 1:500

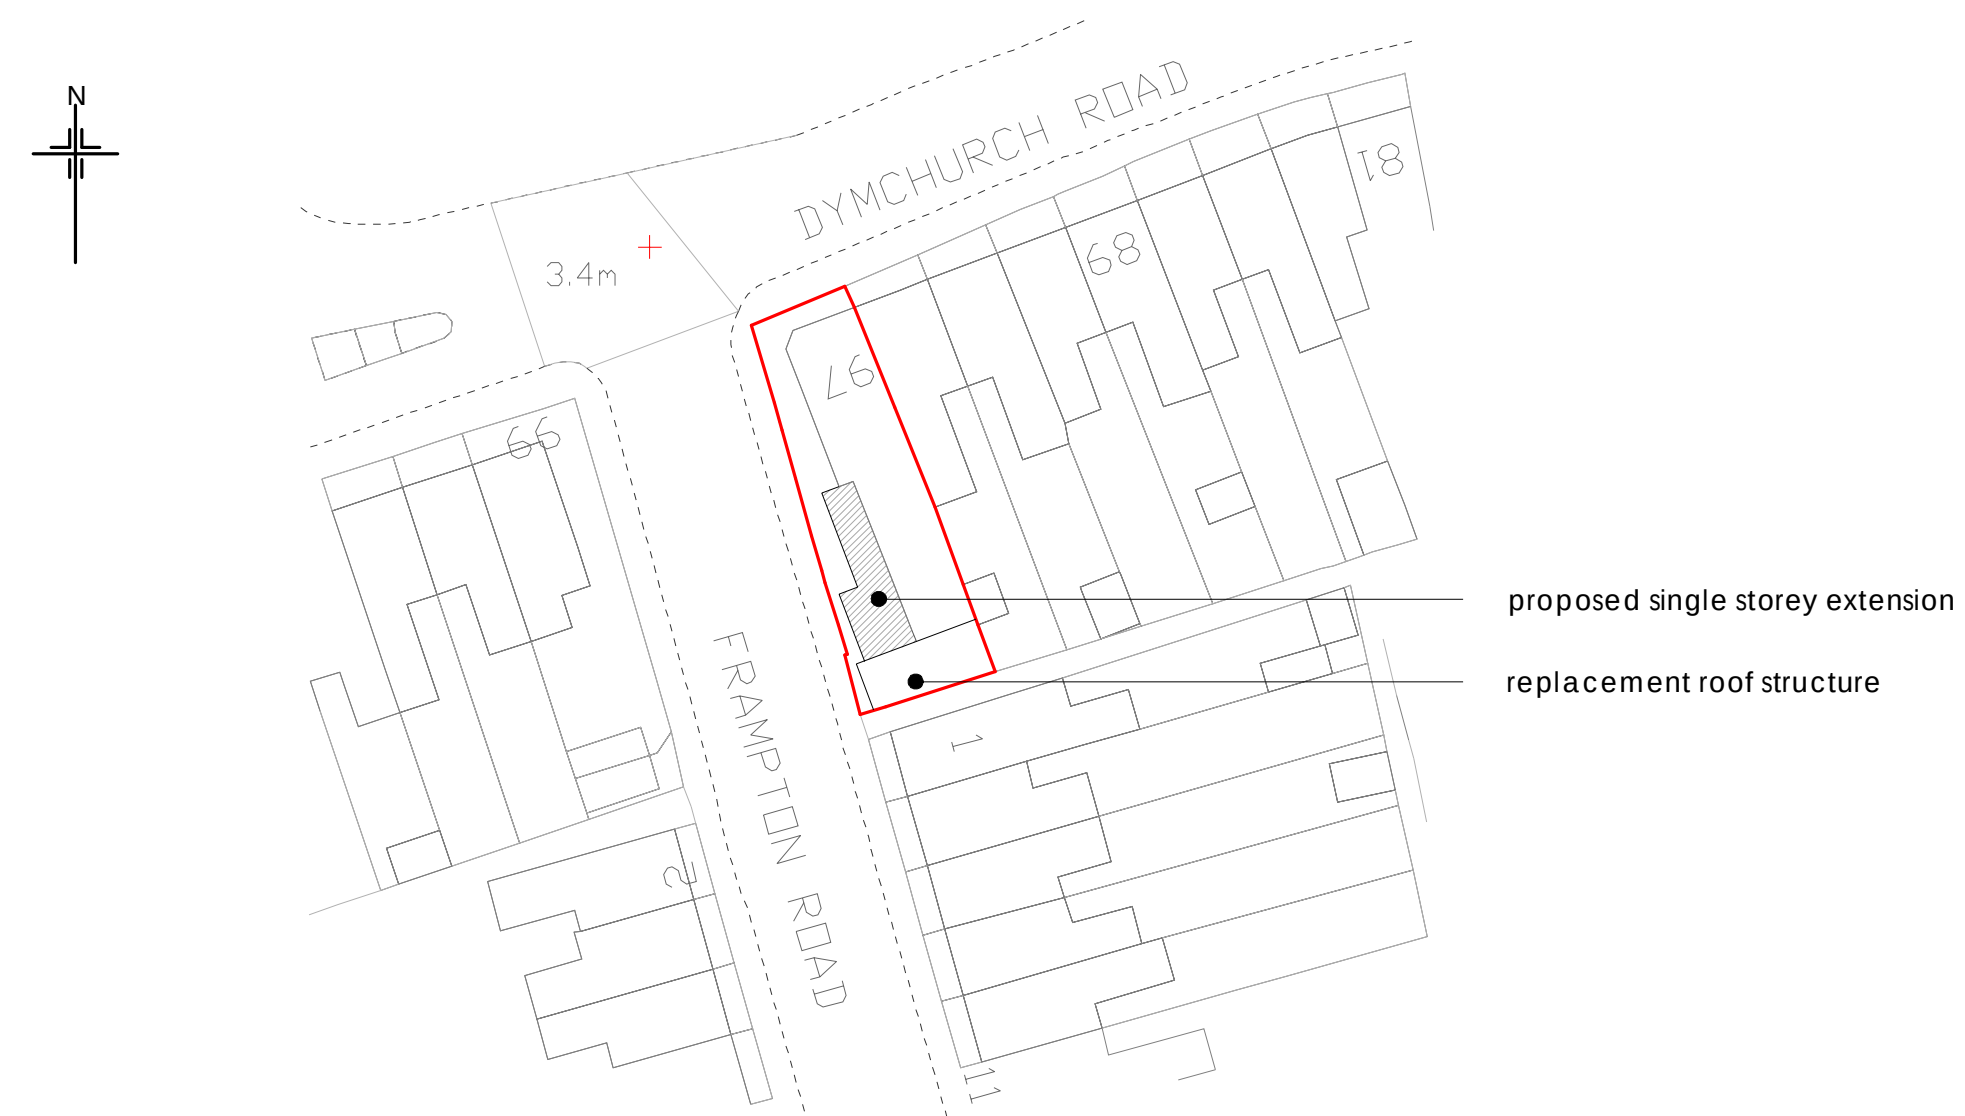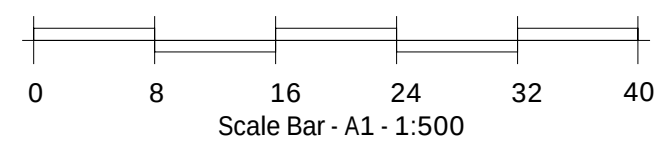

Proposed Block Plan 1:500

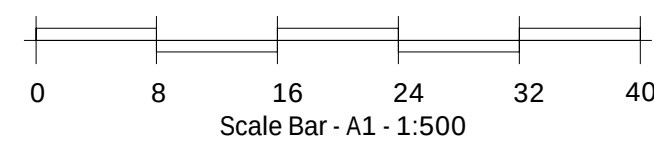

PLANNING

rev.	date	amendment
Kent Building Control Ltd Office 5 The Farmhouse Yew Tree Studios Stanford TN25 6DH 01303 656001		
client	A Attfield	
project	97 Dymchurch Road Hythe CT21 6JN	
drawing title	Proposed Elevations & Existing & Proposed Block Plans	
scale	1:100/500	date 26.03.24 drawn by JB
dwg no.	KBC/22/178/006	rev. 0