


1. THE COPYRIGHT OF THIS DRAWING IS VESTED IN TARGET CARBON MANAGEMENT AND IT MAY NOT BE REPRODUCED IN WHOLE OR PART OR USED FOR THE MANUFACTURE OF ANY ARTICLE WITHOUT THE EXPRESS PERMISSION OF THE COPYRIGHT HOLDERS.

2. WORK TO FIGURED DIMENSIONS ONLY. SITE DIMENSIONS TO BE CHECKED

3. THIS DRAWING IS TO BE READ IN CONJUNCTION WITH ALL RELEVANT ARCHITECTS, SERVICE ENGINEER'S AND TARGET CARBON MANAGEMENT DRAWINGS AND SPECIFICATIONS.

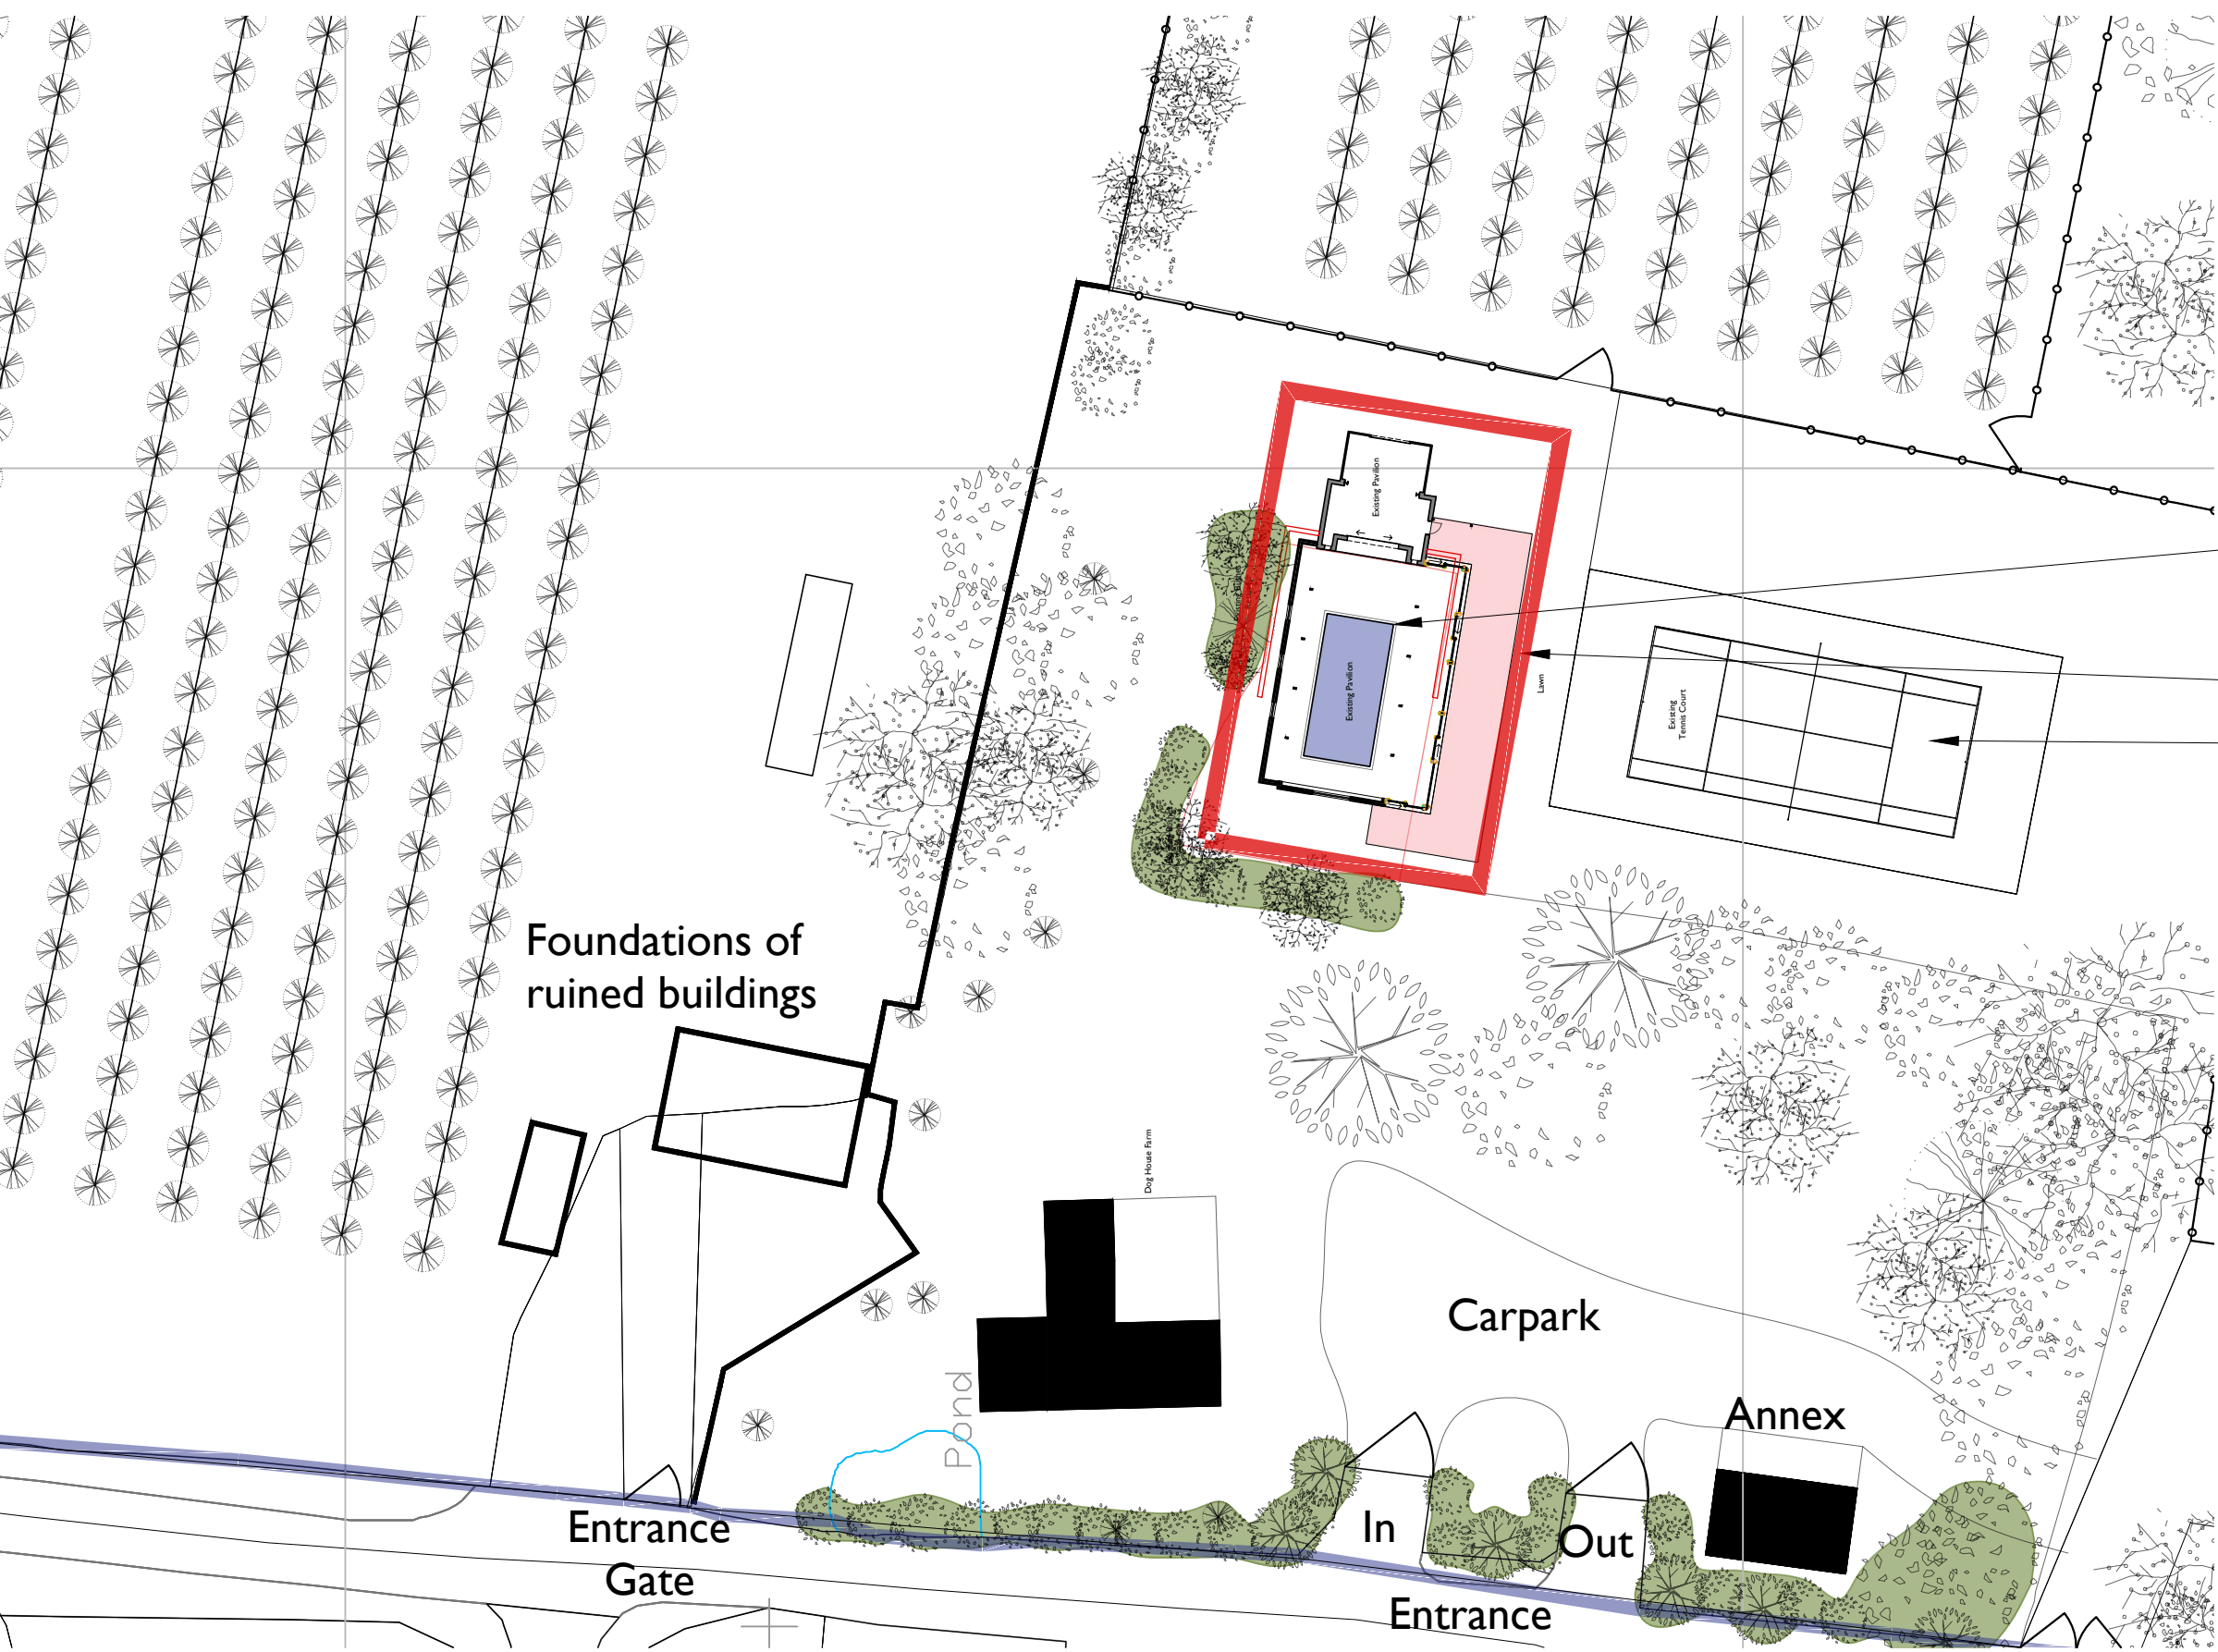

Proposed Pool House
Existing Pool House incorporated
into the new Pool house enclosure.

Existing Tennis Chalet
To be retained

Existing Tennis Court
To be retained

Foundations of
ruined buildings

Carpark

Annex



Entrance
Gate

In
Entrance
Out

Pond

Dog House Farm

Proposed Site Plan
1:500

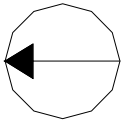 

REV:	DESCRIPTION:	BY:	DATE:
STATUS:	Planning		
CLIENT:	Mr Safdar		
ARCHITECT:	Target Carbon Management		
SITE:	Dog House Farm - Swimming Pool		
TITLE:	Proposed Site Plan 1 Swimming Pool Enclosure		
SCALE:	1/500	DATE:	28.11.23
		DRAWN:	WRJ
		CHECKED:	//
PROJECT NO:	2111	DRAWING NO:	P_200
		REVISION:	/