



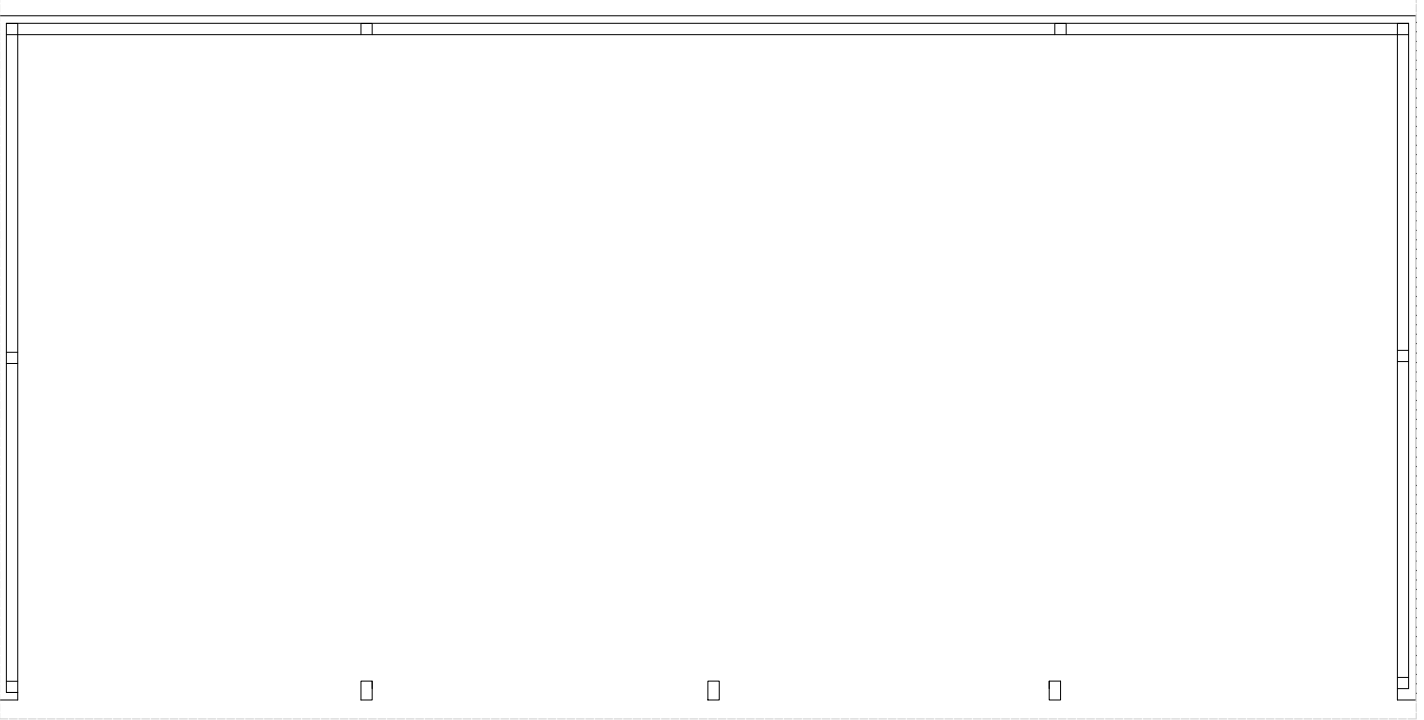

1 Existing Roof plan
Scale: 1:100 @ A1






2 Existing floor plan
Scale: 1:100 @ A1

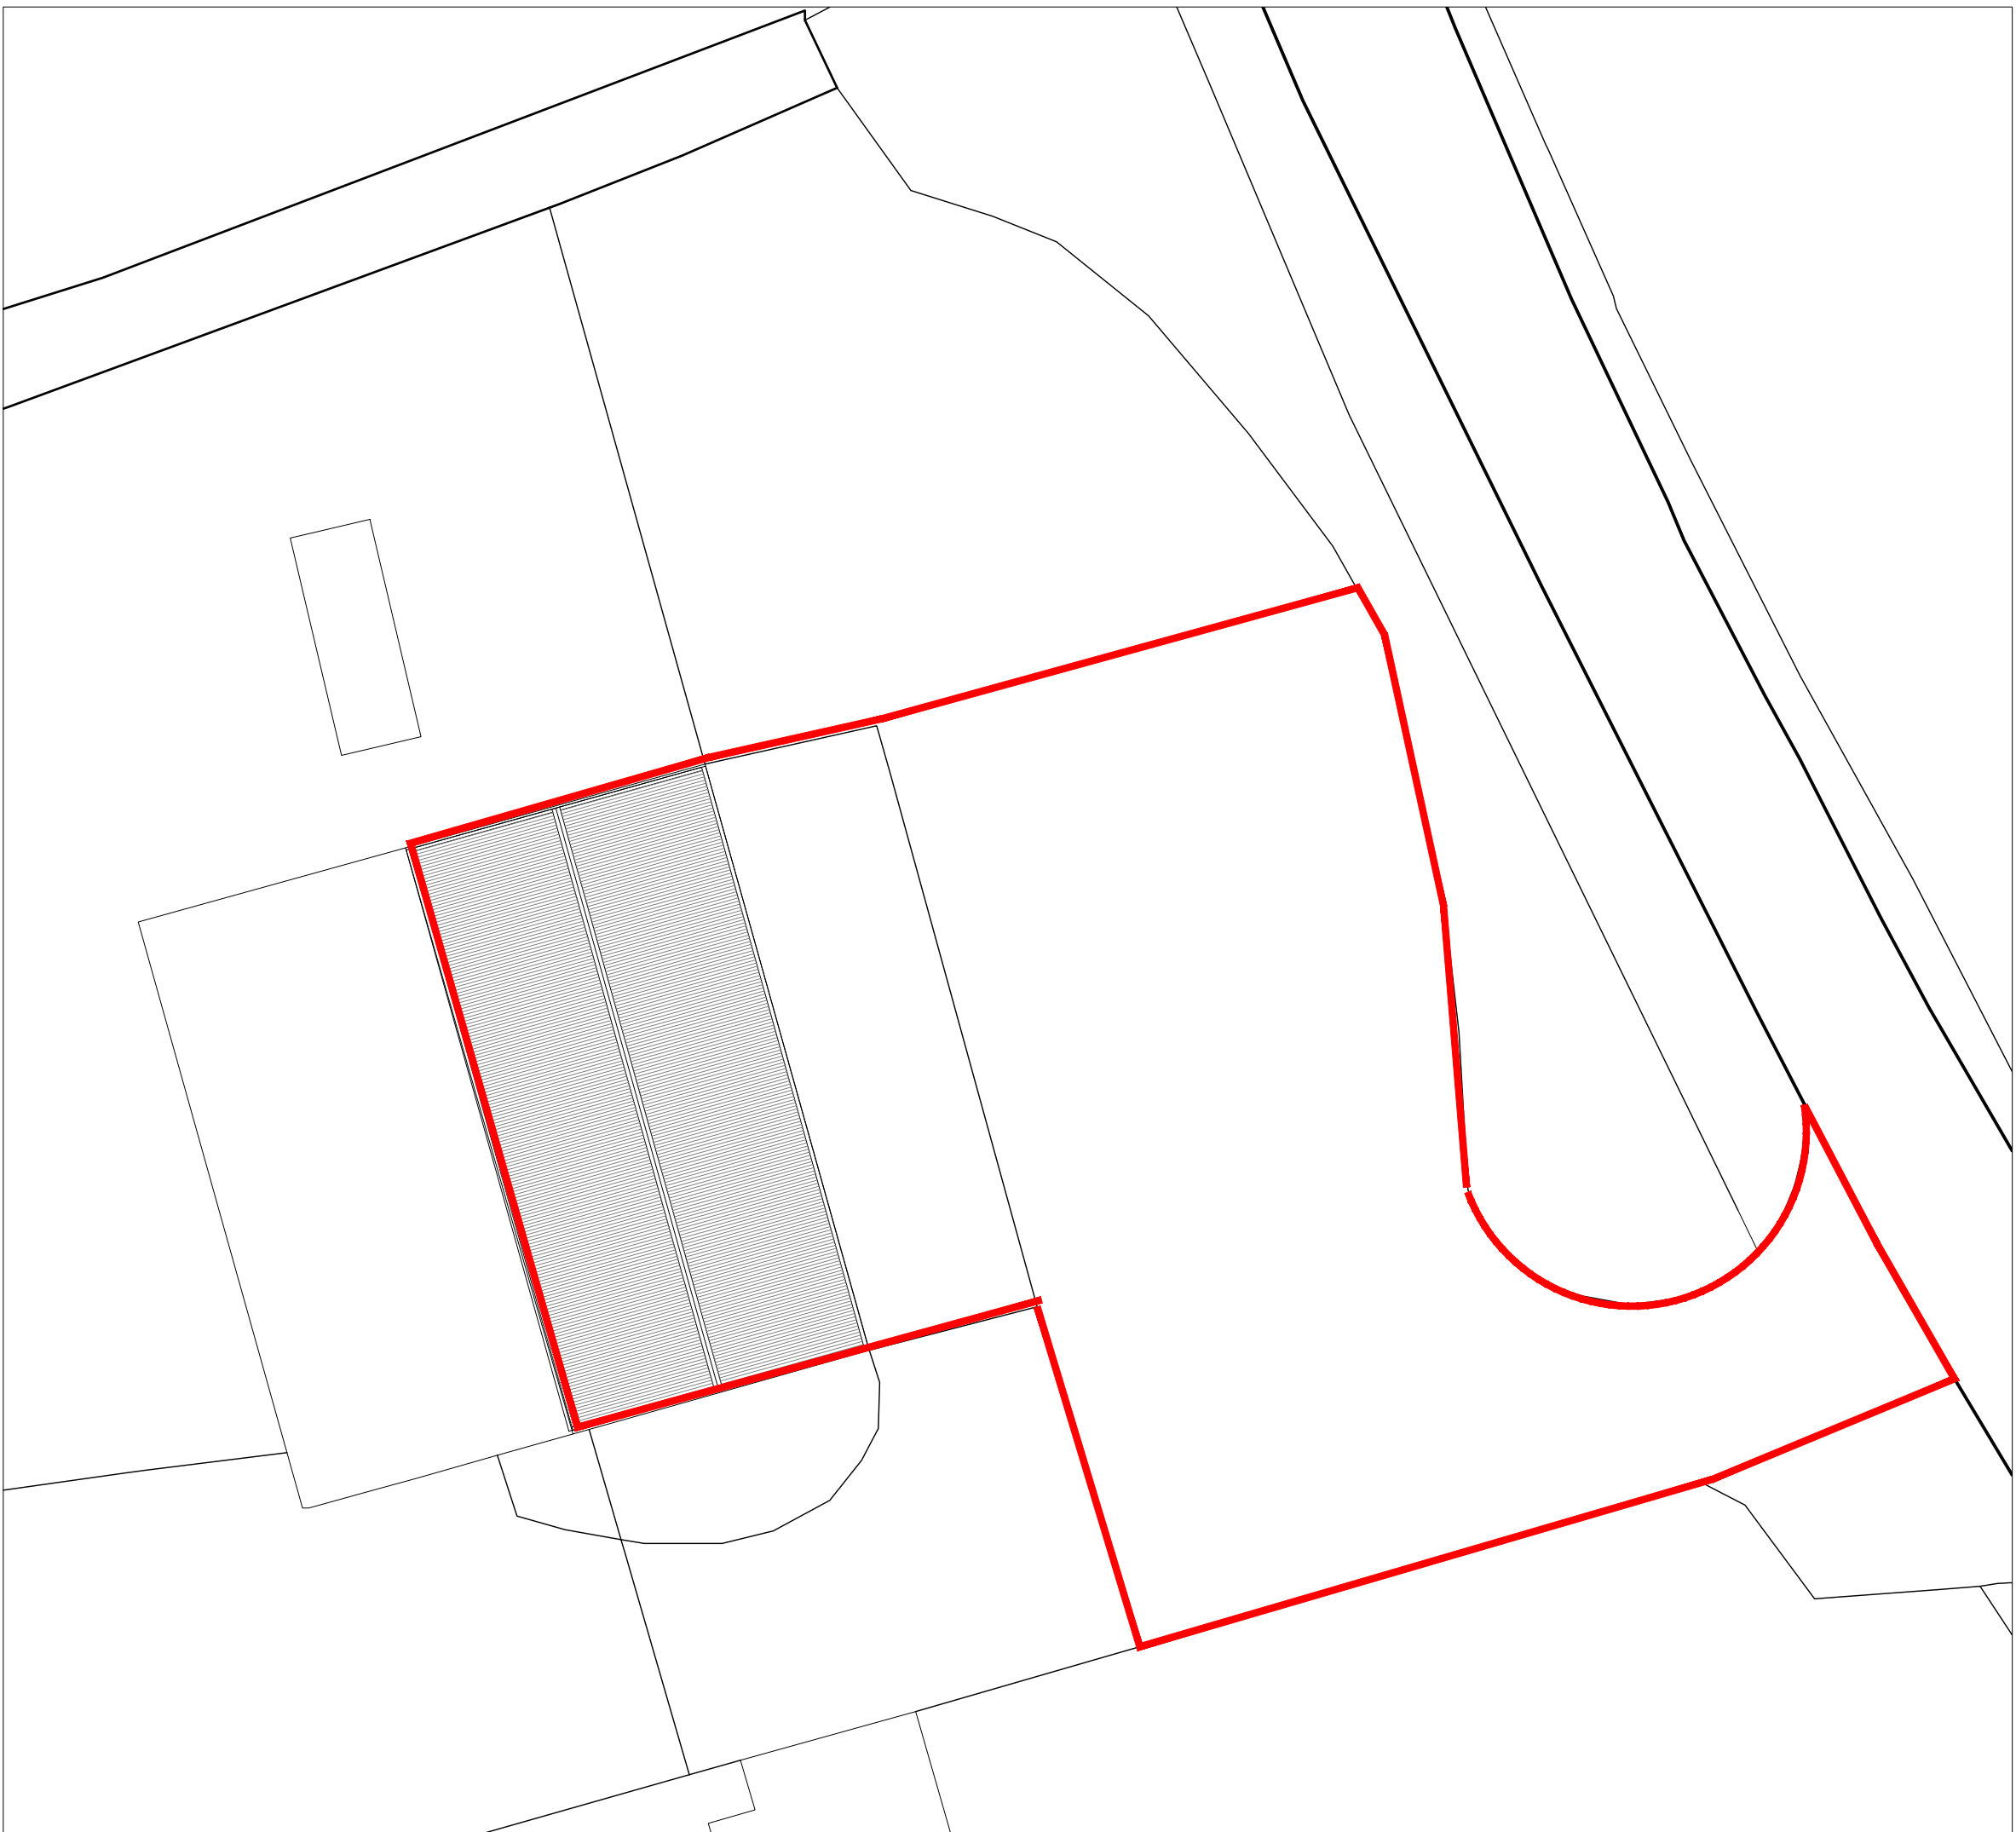


1:200 Scale Bar @ A1

6 Existing site plan
Scale: 1:200 @ A1

 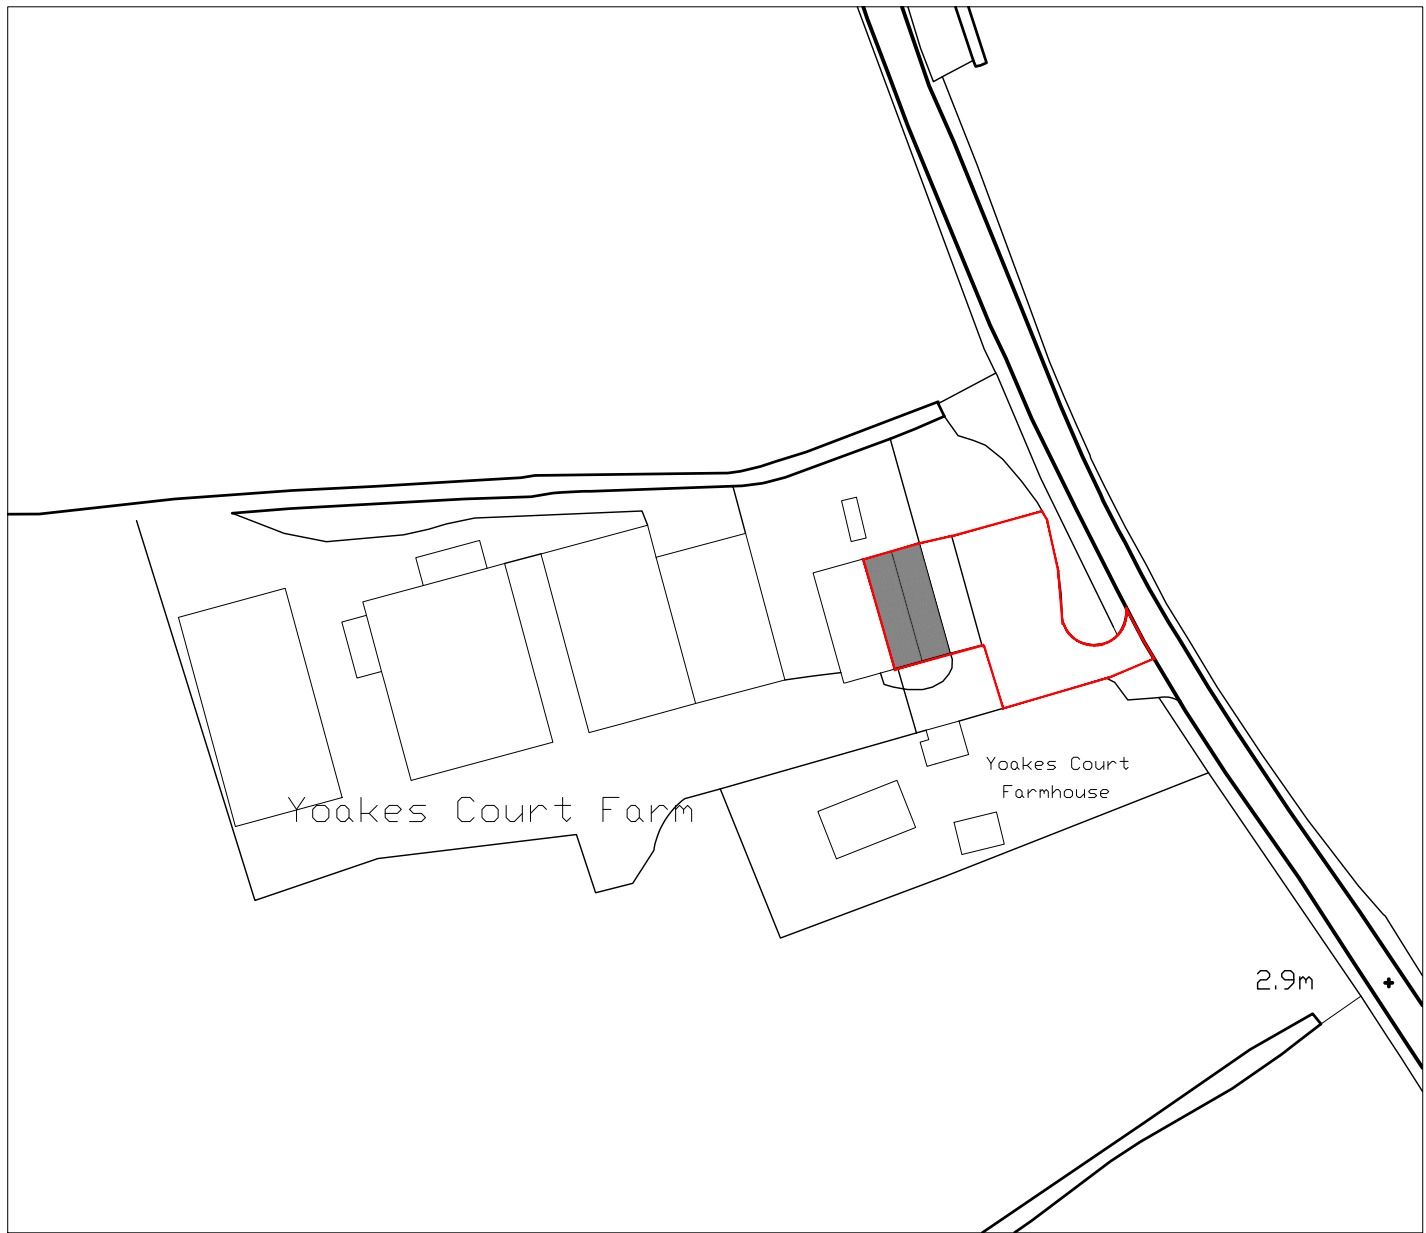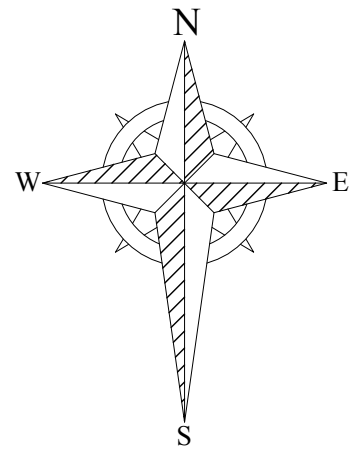


1:1250 Scale Bar @ A1


7 Site location plan
Scale: 1:1250 @ A1

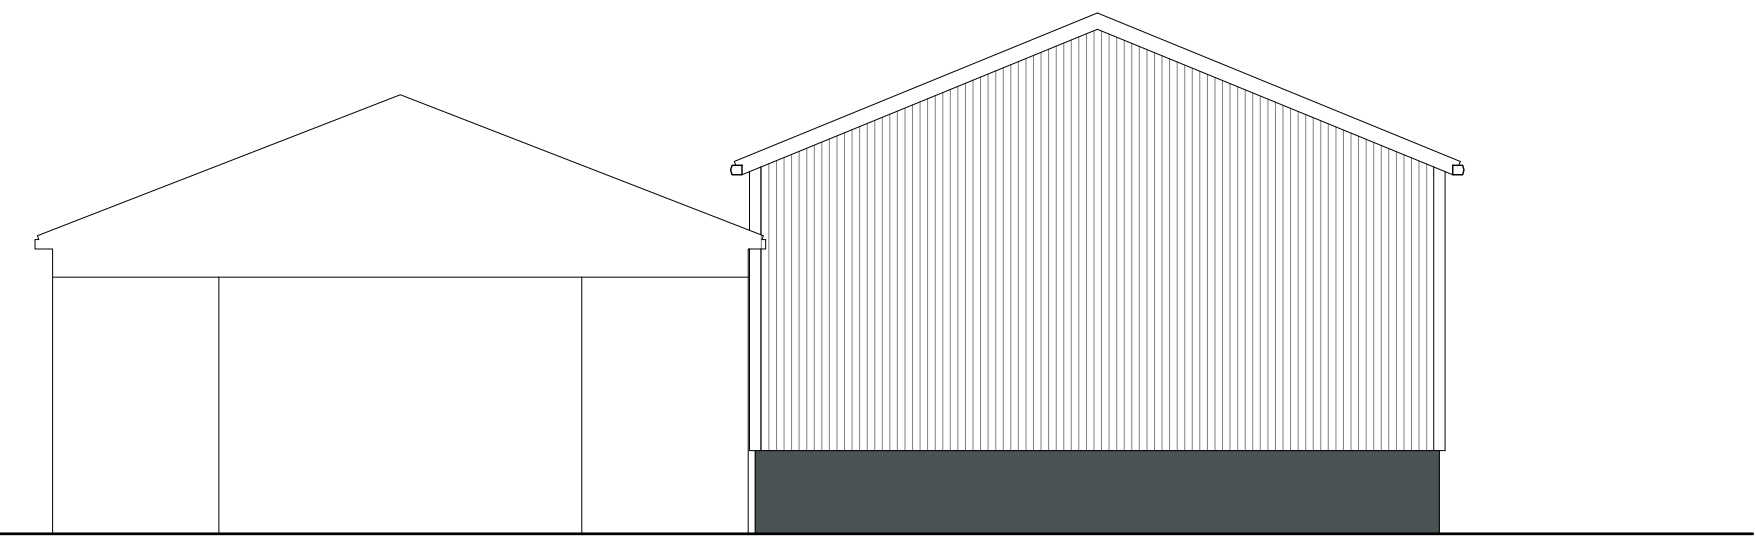

3 Existing side elevation
Scale: 1:100 @ A1

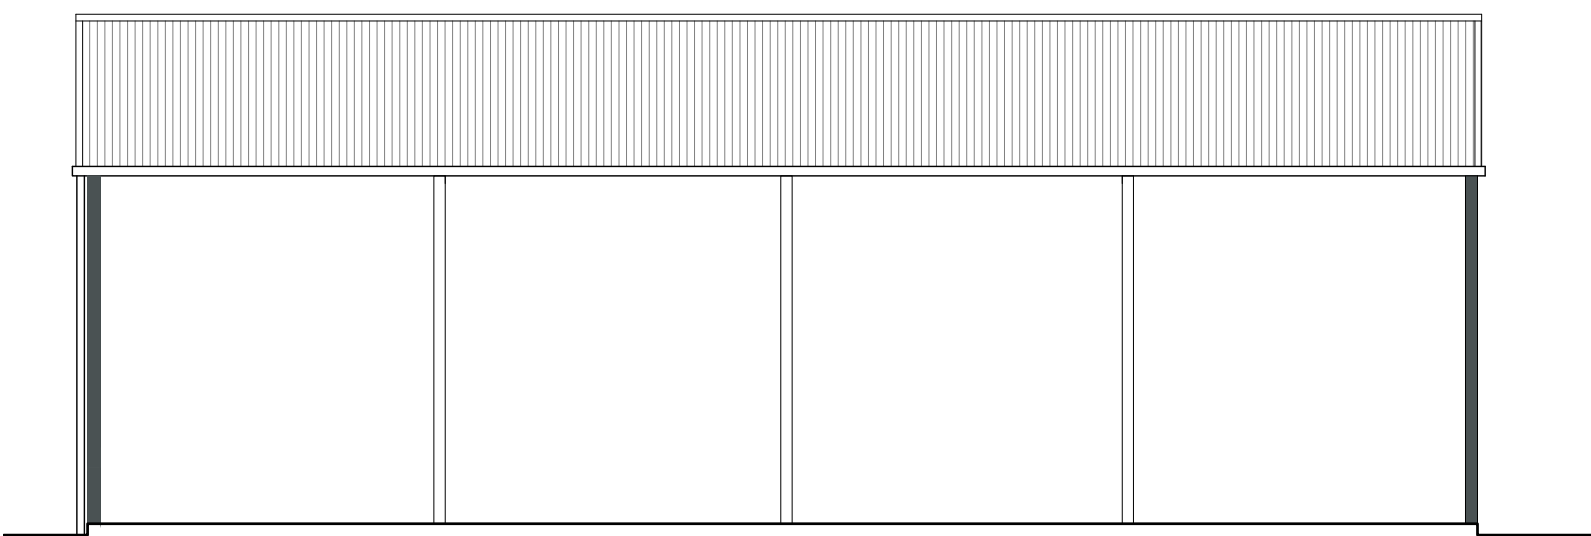


4 Existing front elevation
Scale: 1:100 @ A1

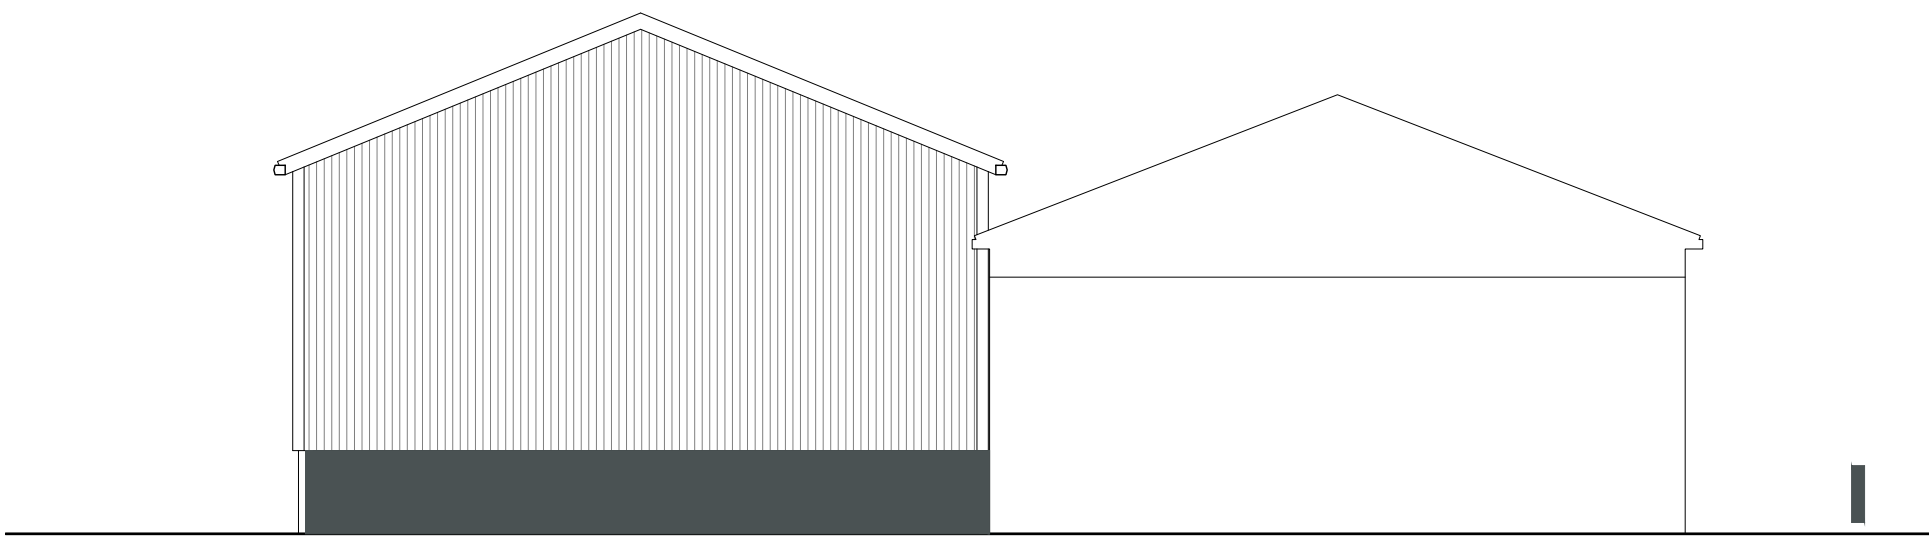

5 Existing side elevation
Scale: 1:100 @ A1

Notes:
Do not scale.
Report all errors, omissions and discrepancies.
Verify all dimensions on site before commencing any work or preparing specialist drawings.
All materials, components and workmanship are to comply with the relevant British Standards, Codes of Practice and appropriate manufacturers recommendations.
This drawing and design are copyright of PK Consulting.

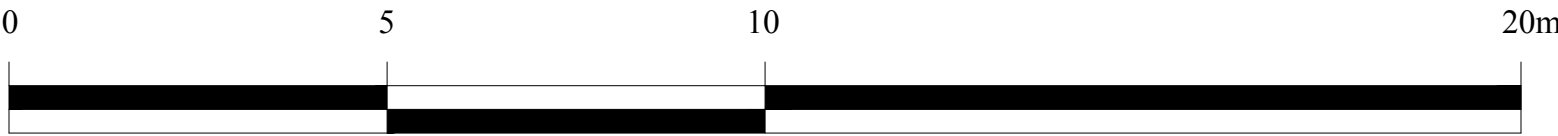

1:100 Scale Bar @ A1

Client:
W S Furnival
Honeychild Manor Farm,
St Mary in the Marsh,
Romney Marsh, Kent,
TN29 0DB

Drawing title: Existing Plans & Elevations			
Date: August 2023	Scale: 1:100 200 & 1250 @ A1	Revision: B	Drawing Number: 19_066 / 001

Rev.	Date.	Description.
------	-------	--------------

PK CONSULTING
TURNING YOUR VISION INTO REALITY