


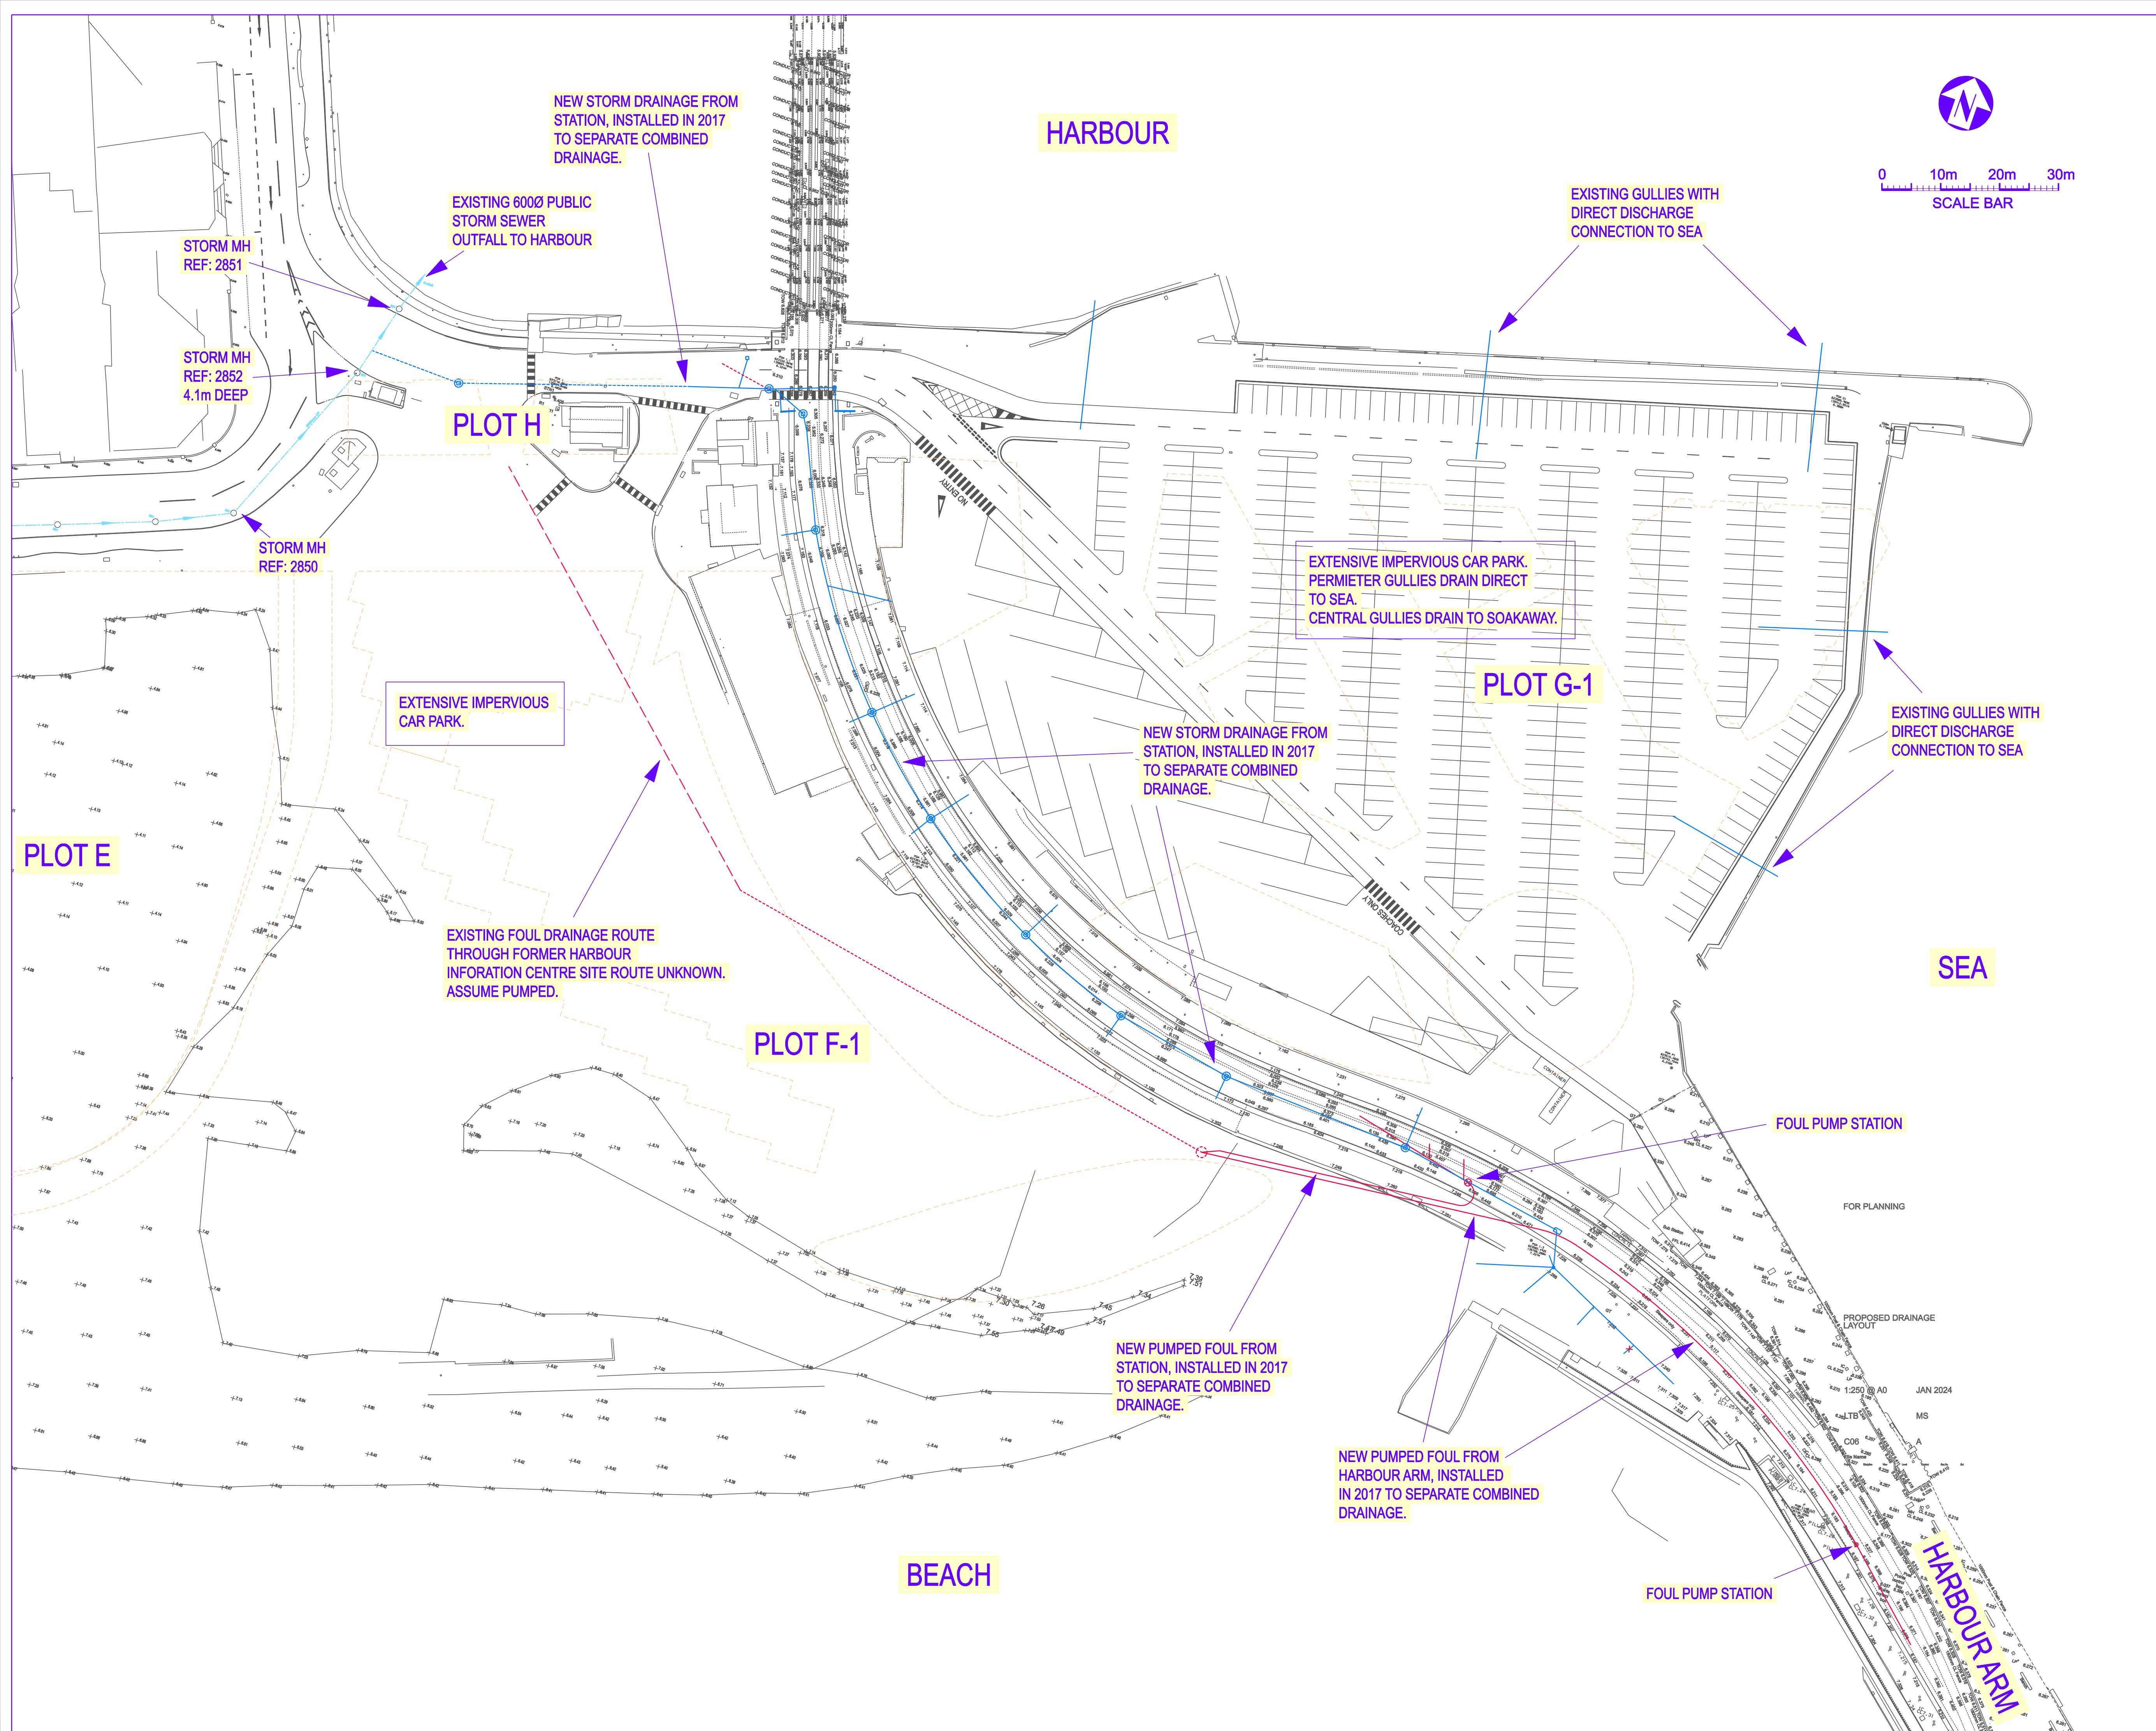

General Notes

1. This drawing is to be read in conjunction with all relevant architects & engineers drawings & specifications.
2. The contractor is to be responsible for all dimensions & for the correct setting out of the works on site.
3. Do not scale from this drawing.

B 01.03.24 PLOT REFERENCES UPDATED

Rev	Date	Amendments
-----	------	------------

Drawing Status
FOR PLANNING

**Eckersley
O'Callaghan**

London Office 9th Floor, 236 Gray's Inn Rd, London WC1X 8HB
+44 (0) 20 7354 5402 eocengineers.com

Project Title
FOLKESTONE HARBOUR
SEAFRONT PLOT F-1, G-1, H

Drawing Title
EXISTING SITE
DRAINAGE LAYOUT

Project Number
21027

Scale @ A1	Date
1:500 @ A1	DEC 2023

Drawn By	Checked By
MDS	MJ

Drawing Number	Revision
C06	B

File Name						
Project	Discipline	View	Level	Content	Doc No.	Ext