


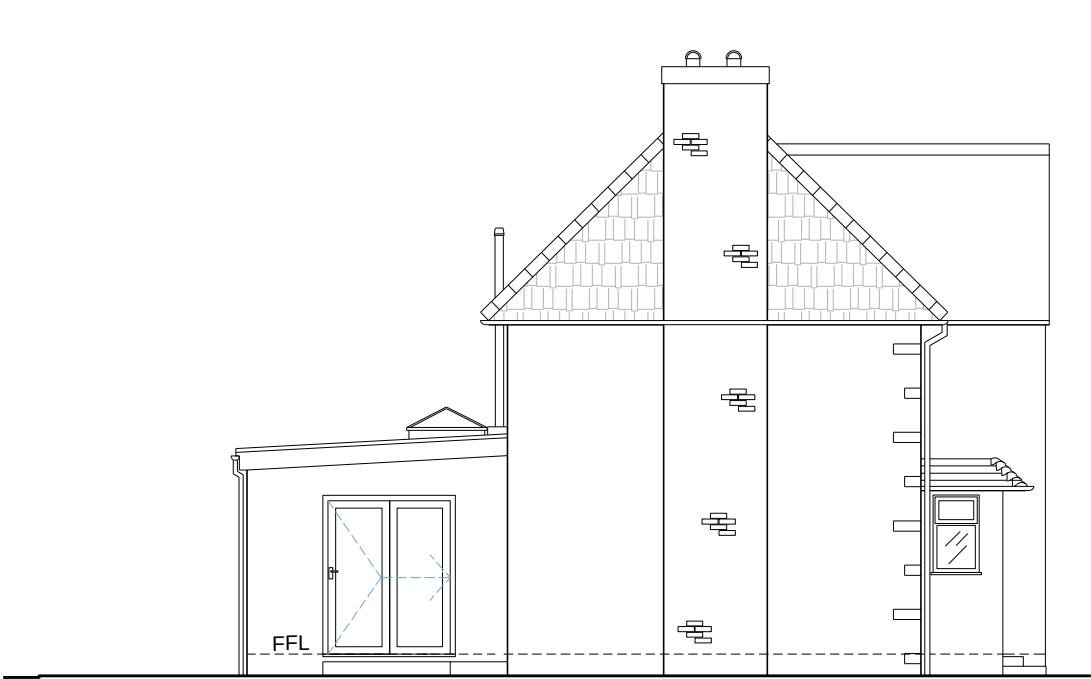


PROPOSED SOUTH WEST ELEVATION
Scale 1:100



PROPOSED SOUTH EAST ELEVATION
Scale 1:100



PROPOSED NORTH EAST ELEVATION
Scale 1:100

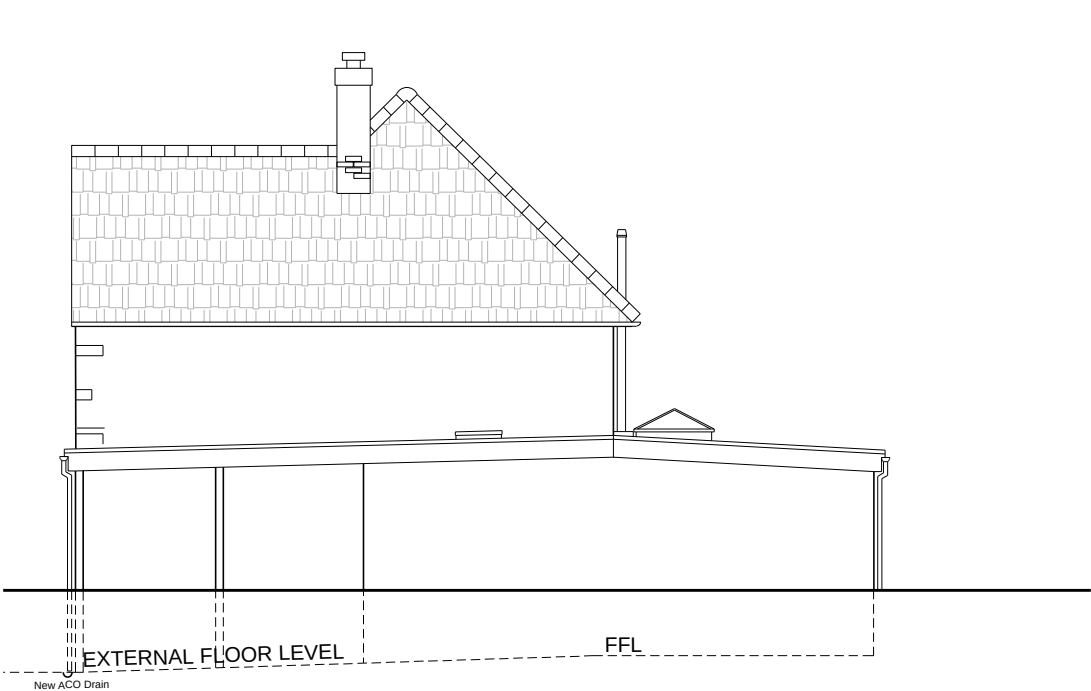

PROPOSED NORTH WEST ELEVATION
Scale 1:100

PROPOSED MATERIALS:

- Roof:

Walls:

Windows:

Door:

Rainwater Goods & Downpipes:

Fascias and Soffits:

SVP:

Flashing:
- GRP

White Render

UPVC White

UPVC White and Powder Coated Aluminium

UPVC Black

UPVC Dark Grey

UPVC Black

Lead



Scale Bar (Metres) - Sc. 1:100

NOTES:

This drawing is the copyright of John Verkaik and should not be copied without consent.

All work must be carried out in accordance with the requirements of the current British Standards and Building Regulations.

The contractor must verify all levels and dimensions on site before commencing any work or preparing shop drawings. Any discrepancies should be notified to the architect immediately.

Use written dimensions only. Do not scale off this drawing. If in doubt please ask.

No.	Revision Description	Date	Checked
JV Architects Broadfield Road Folkestone Kent CT20 2JT Email: john@jv-architects.co.uk Mob: 0787 635 3484			
PROJECT NO. 2406			
CLIENT/PROJECT MS JOANNA FOWLER 41 MILITARY ROAD, SANDGATE, KENT, CT20 3BH			
DRAWING TITLE PROPOSED ELEVATIONS			
SCALE 1:100 AT A3			
STATUS PLANNING		AREA	
DRAWN BY SW	CHECKED JV	DATE APRIL 2024	
DRAWING NO. 2406-PL-07		REV NO.	