




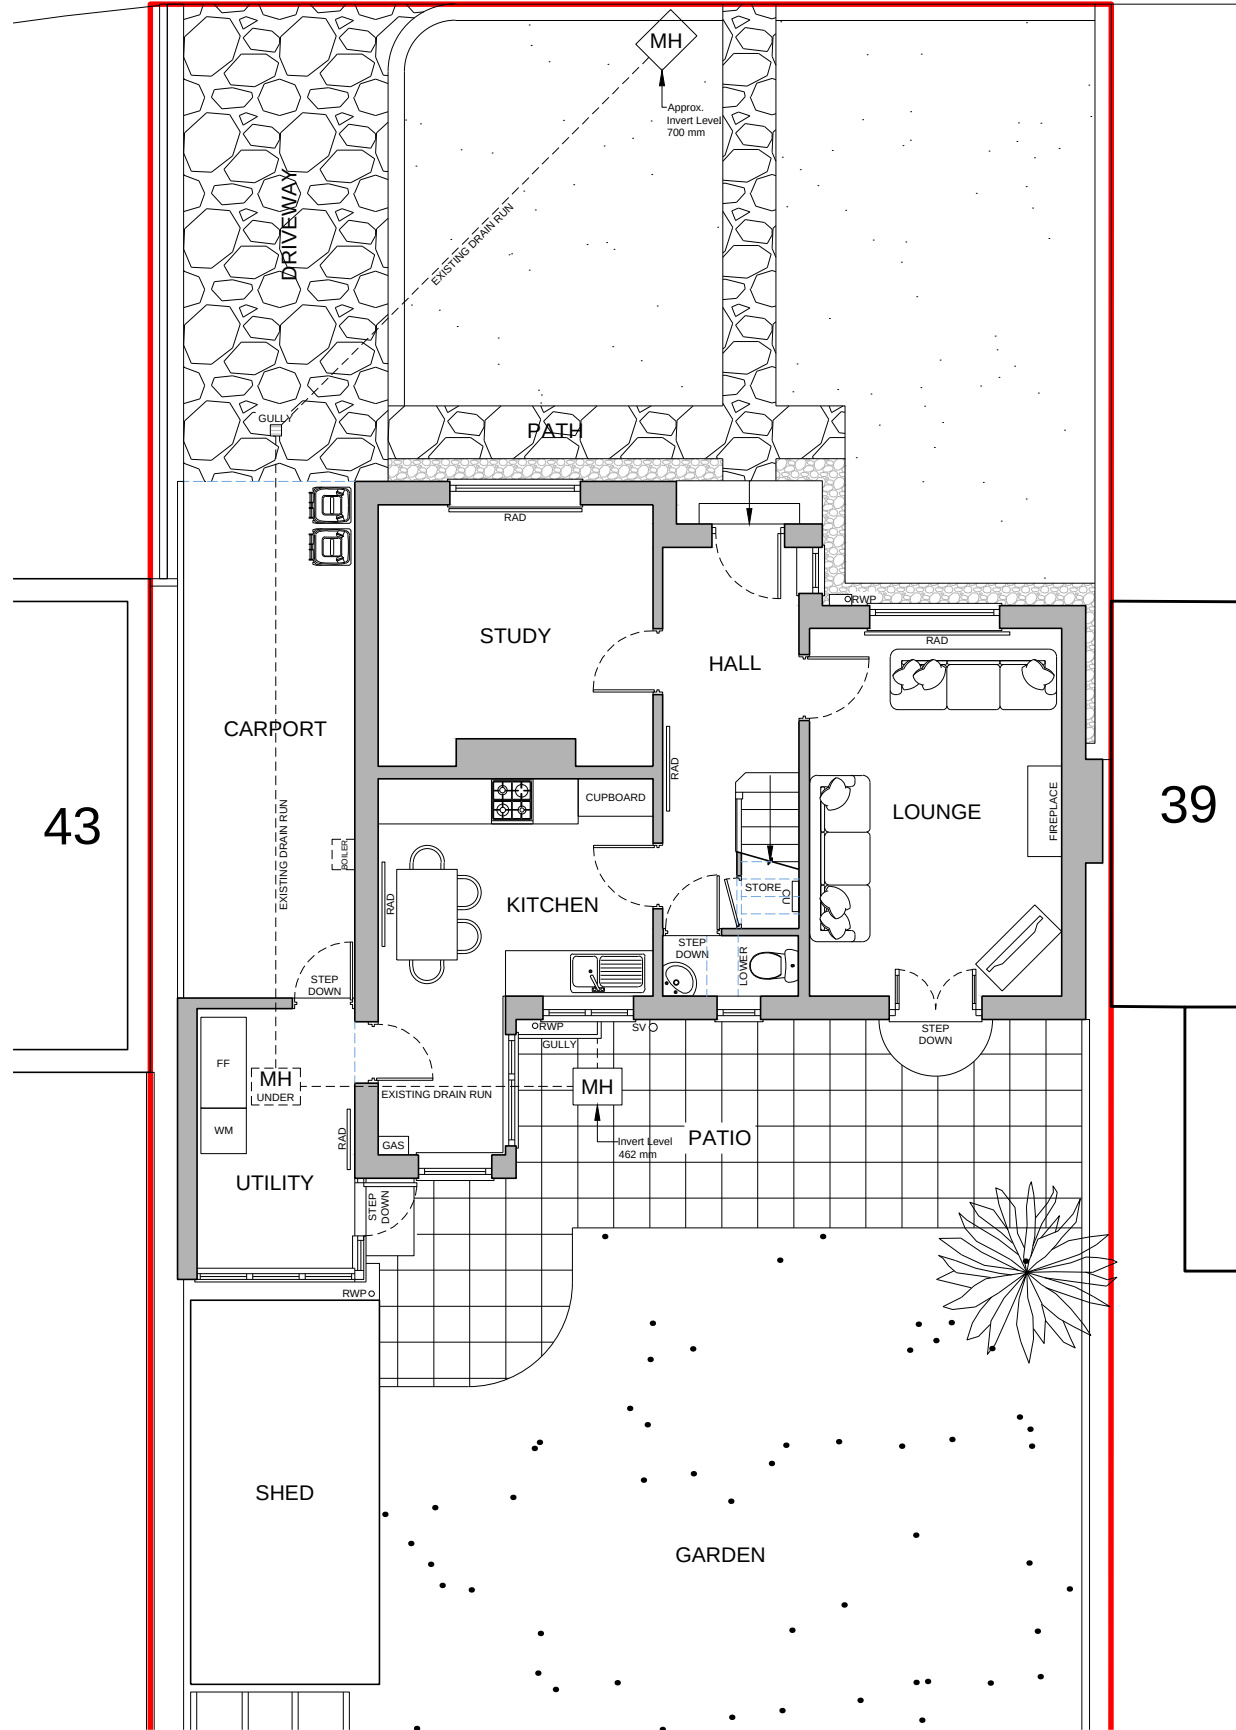

EXISTING GROUND FLOOR PLAN
Scale 1:100

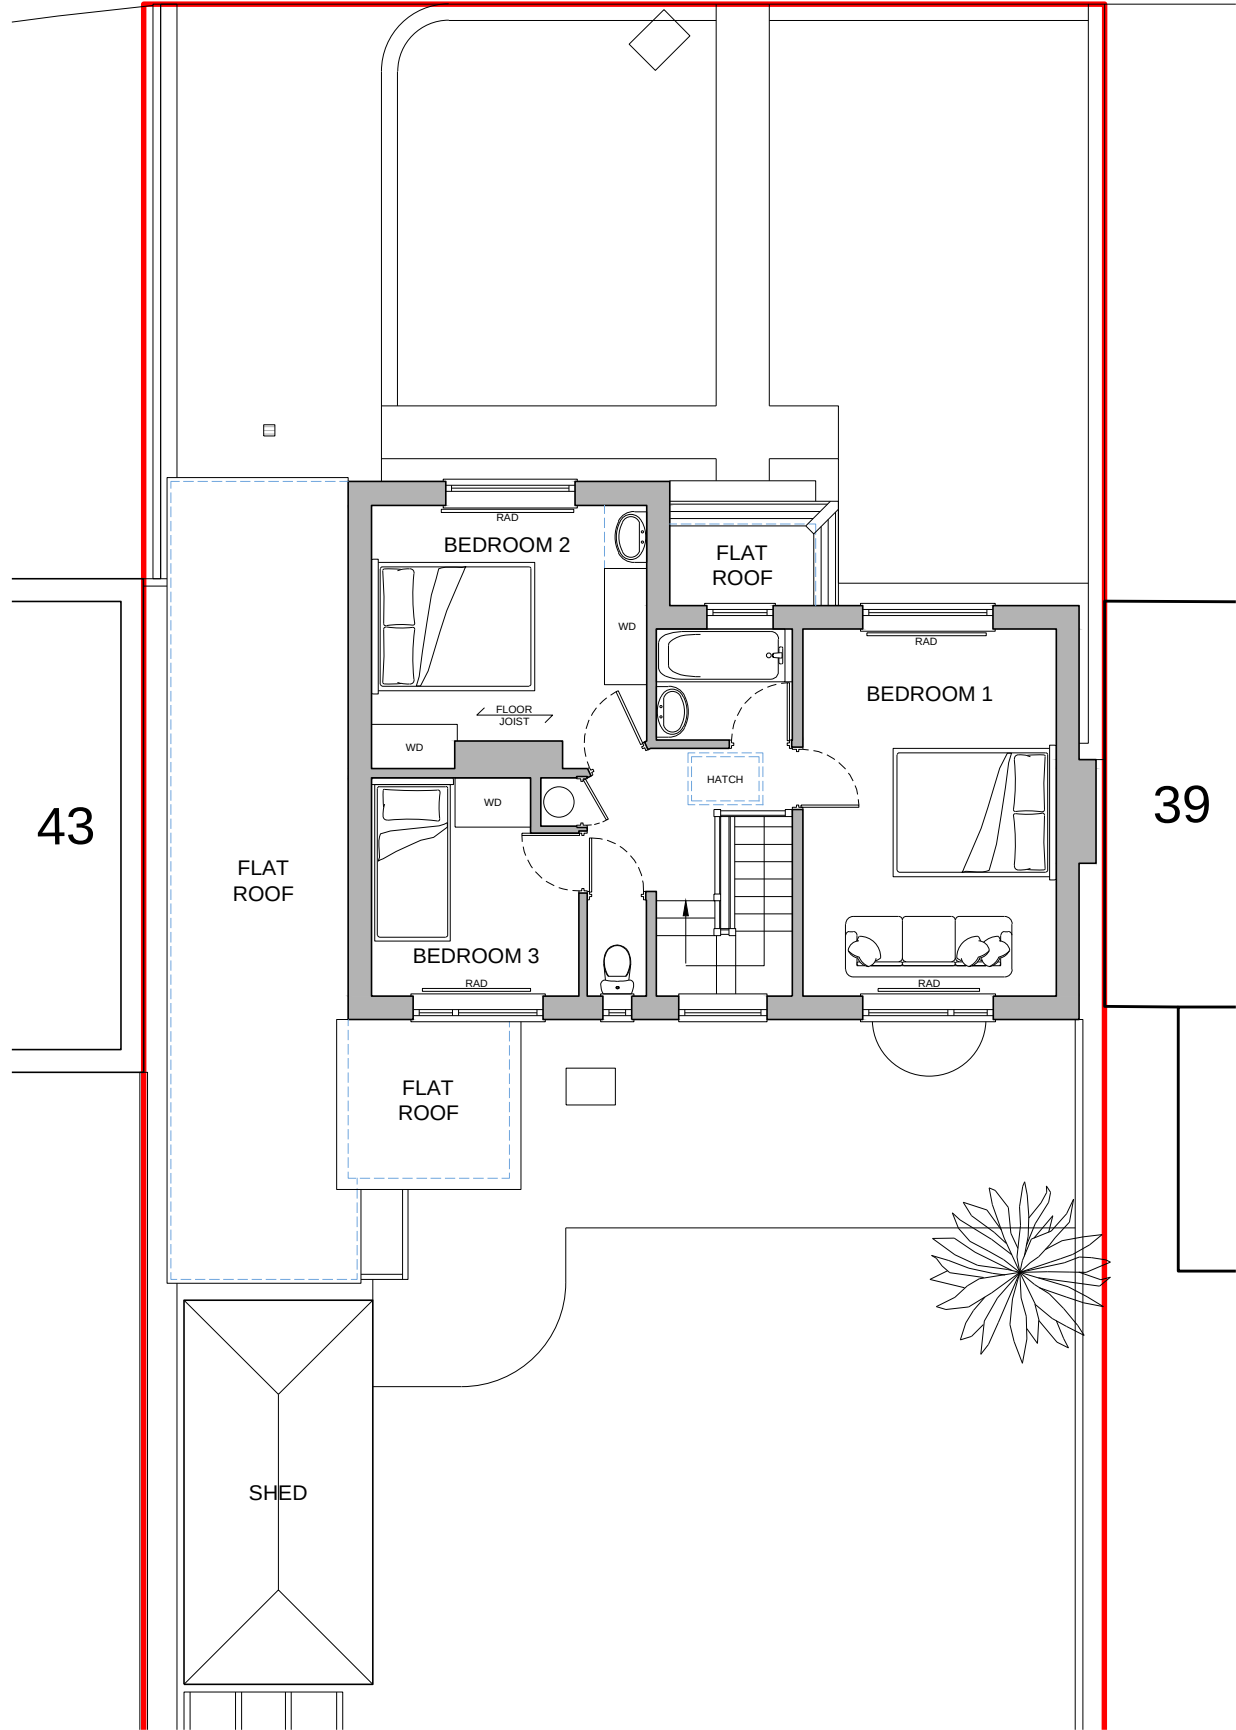

EXISTING FIRST FLOOR PLAN
Scale 1:100

 

Scale Bar (Metres) - Sc. 1:100

NOTES:

This drawing is the copyright of John Verkaik and should not be copied without consent.

All work must be carried out in accordance with the requirements of the current British Standards and Building Regulations.

The contractor must verify all levels and dimensions on site before commencing any work or preparing shop drawings. Any discrepancies should be notified to the architect immediately.

Use written dimensions only. Do not scale off this drawing. If in doubt please ask.

No.	Revision Description	Date	Checked
-----	----------------------	------	---------



JV Architects
Broadfield Road
Folkestone
Kent
CT20 2JT
Email: john@jv-architects.co.uk
Mob: 0787 635 3484

PROJECT NO.
2409

CLIENT/PROJECT
MS JOANNA FOWLER
41 MILITARY ROAD, SANDGATE, KENT,
CT20 3BH

DRAWING TITLE
EXISTING FLOOR PLANS

SCALE
1:100 AT A3

STATUS PLANNING	AREA
--------------------	------

DRAWN BY NY	CHECKED JV	DATE AUG 2021
----------------	---------------	------------------

DRAWING NO. 2406-PL-03	REV NO.
---------------------------	---------