


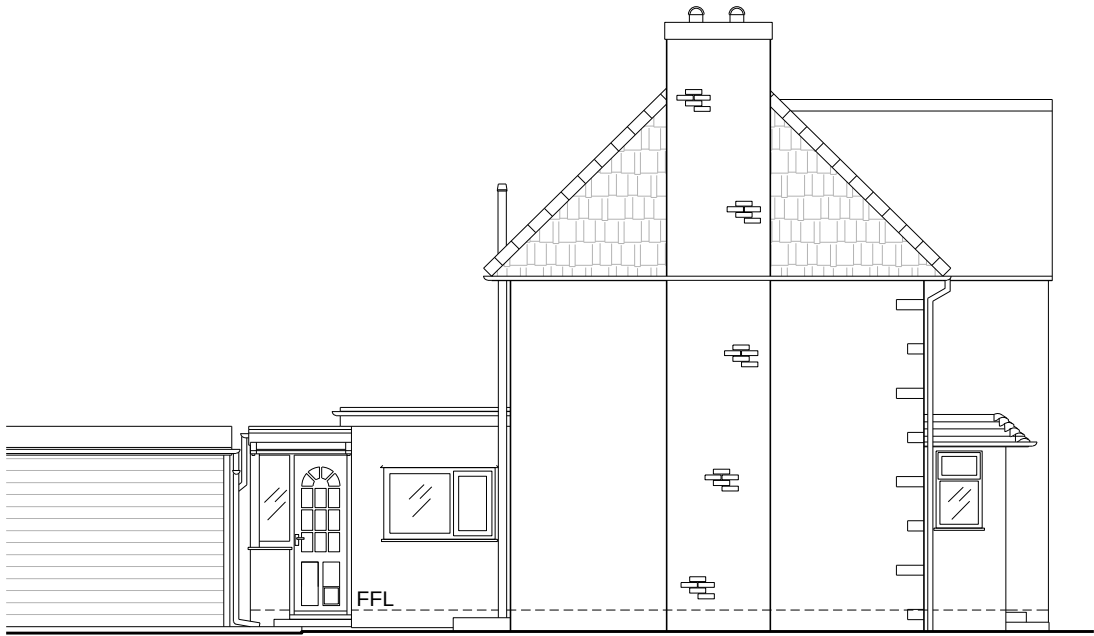


EXISTING SOUTH WEST ELEVATION
Scale 1:100



EXISTING SOUTH EAST ELEVATION
Scale 1:100



EXISTING NORTH EAST ELEVATION
Scale 1:100

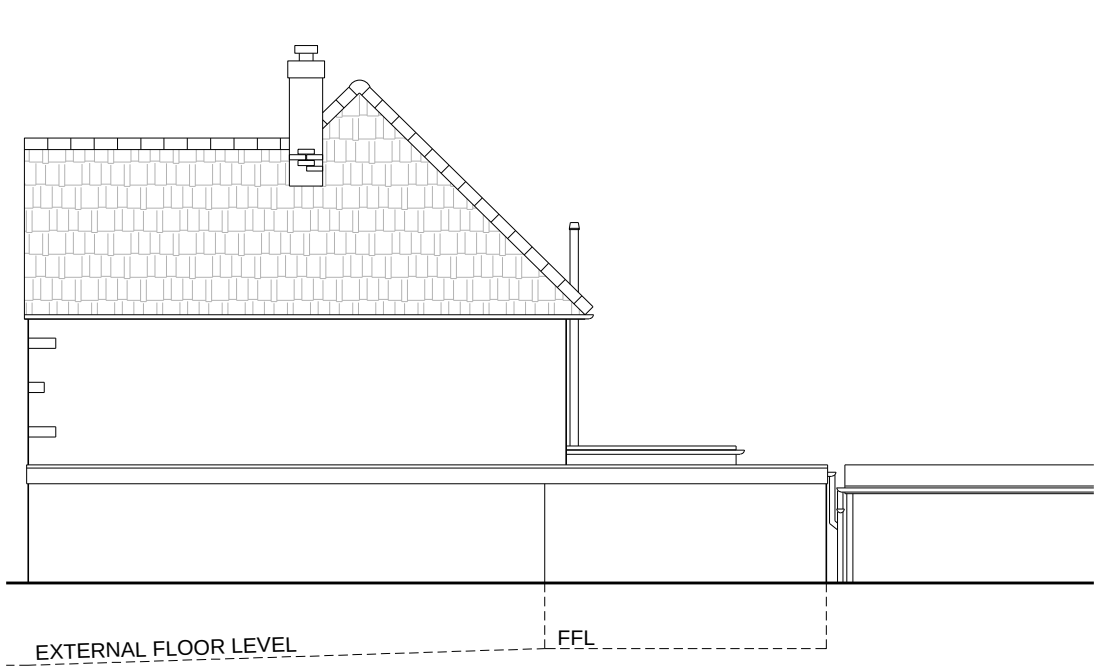

EXISTING NORTH WEST ELEVATION
Scale 1:100

EXISTING MATERIALS:

- Roof:

Walls:

Windows:

Door:

Rainwater Goods & Downpipes:

Fascias and Soffits:

SVP:

Flashing:
- Concrete Tiles and Bitumen Felt

Brickworks and White Render

Timber and UPVC White


Timber and UPVC White

UPVC White and UPVC Black

UPVC White on flat roof only

UPVC Black

Lead

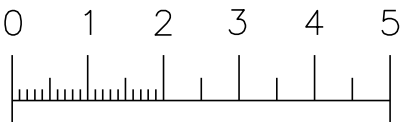

Scale Bar (Metres) - Sc. 1:100

NOTES:

This drawing is the copyright of John Verkaik and should not be copied without consent.

All work must be carried out in accordance with the requirements of the current British Standards and Building Regulations.

The contractor must verify all levels and dimensions on site before commencing any work or preparing shop drawings. Any discrepancies should be notified to the architect immediately.

Use written dimensions only. Do not scale off this drawing. If in doubt please ask.

No.	Revision	Description	Date	Checked
JV ARCHITECTS				
JV Architects Broadfield Road Folkestone Kent CT20 2JT Email: john@jv-architects.co.uk Mob: 0787 635 3484				
PROJECT NO. 2409				
CLIENT/PROJECT MS JOANNA FOWLER 41 MILITARY ROAD, SANDGATE, KENT, CT20 3BH				
DRAWING TITLE EXISTING ELEVATIONS				
SCALE 1:100 AT A3				
STATUS PLANNING			AREA	
DRAWN BY NY		CHECKED JV	DATE JUL 2021	
DRAWING NO. 2406-PL-04			REV NO.	