
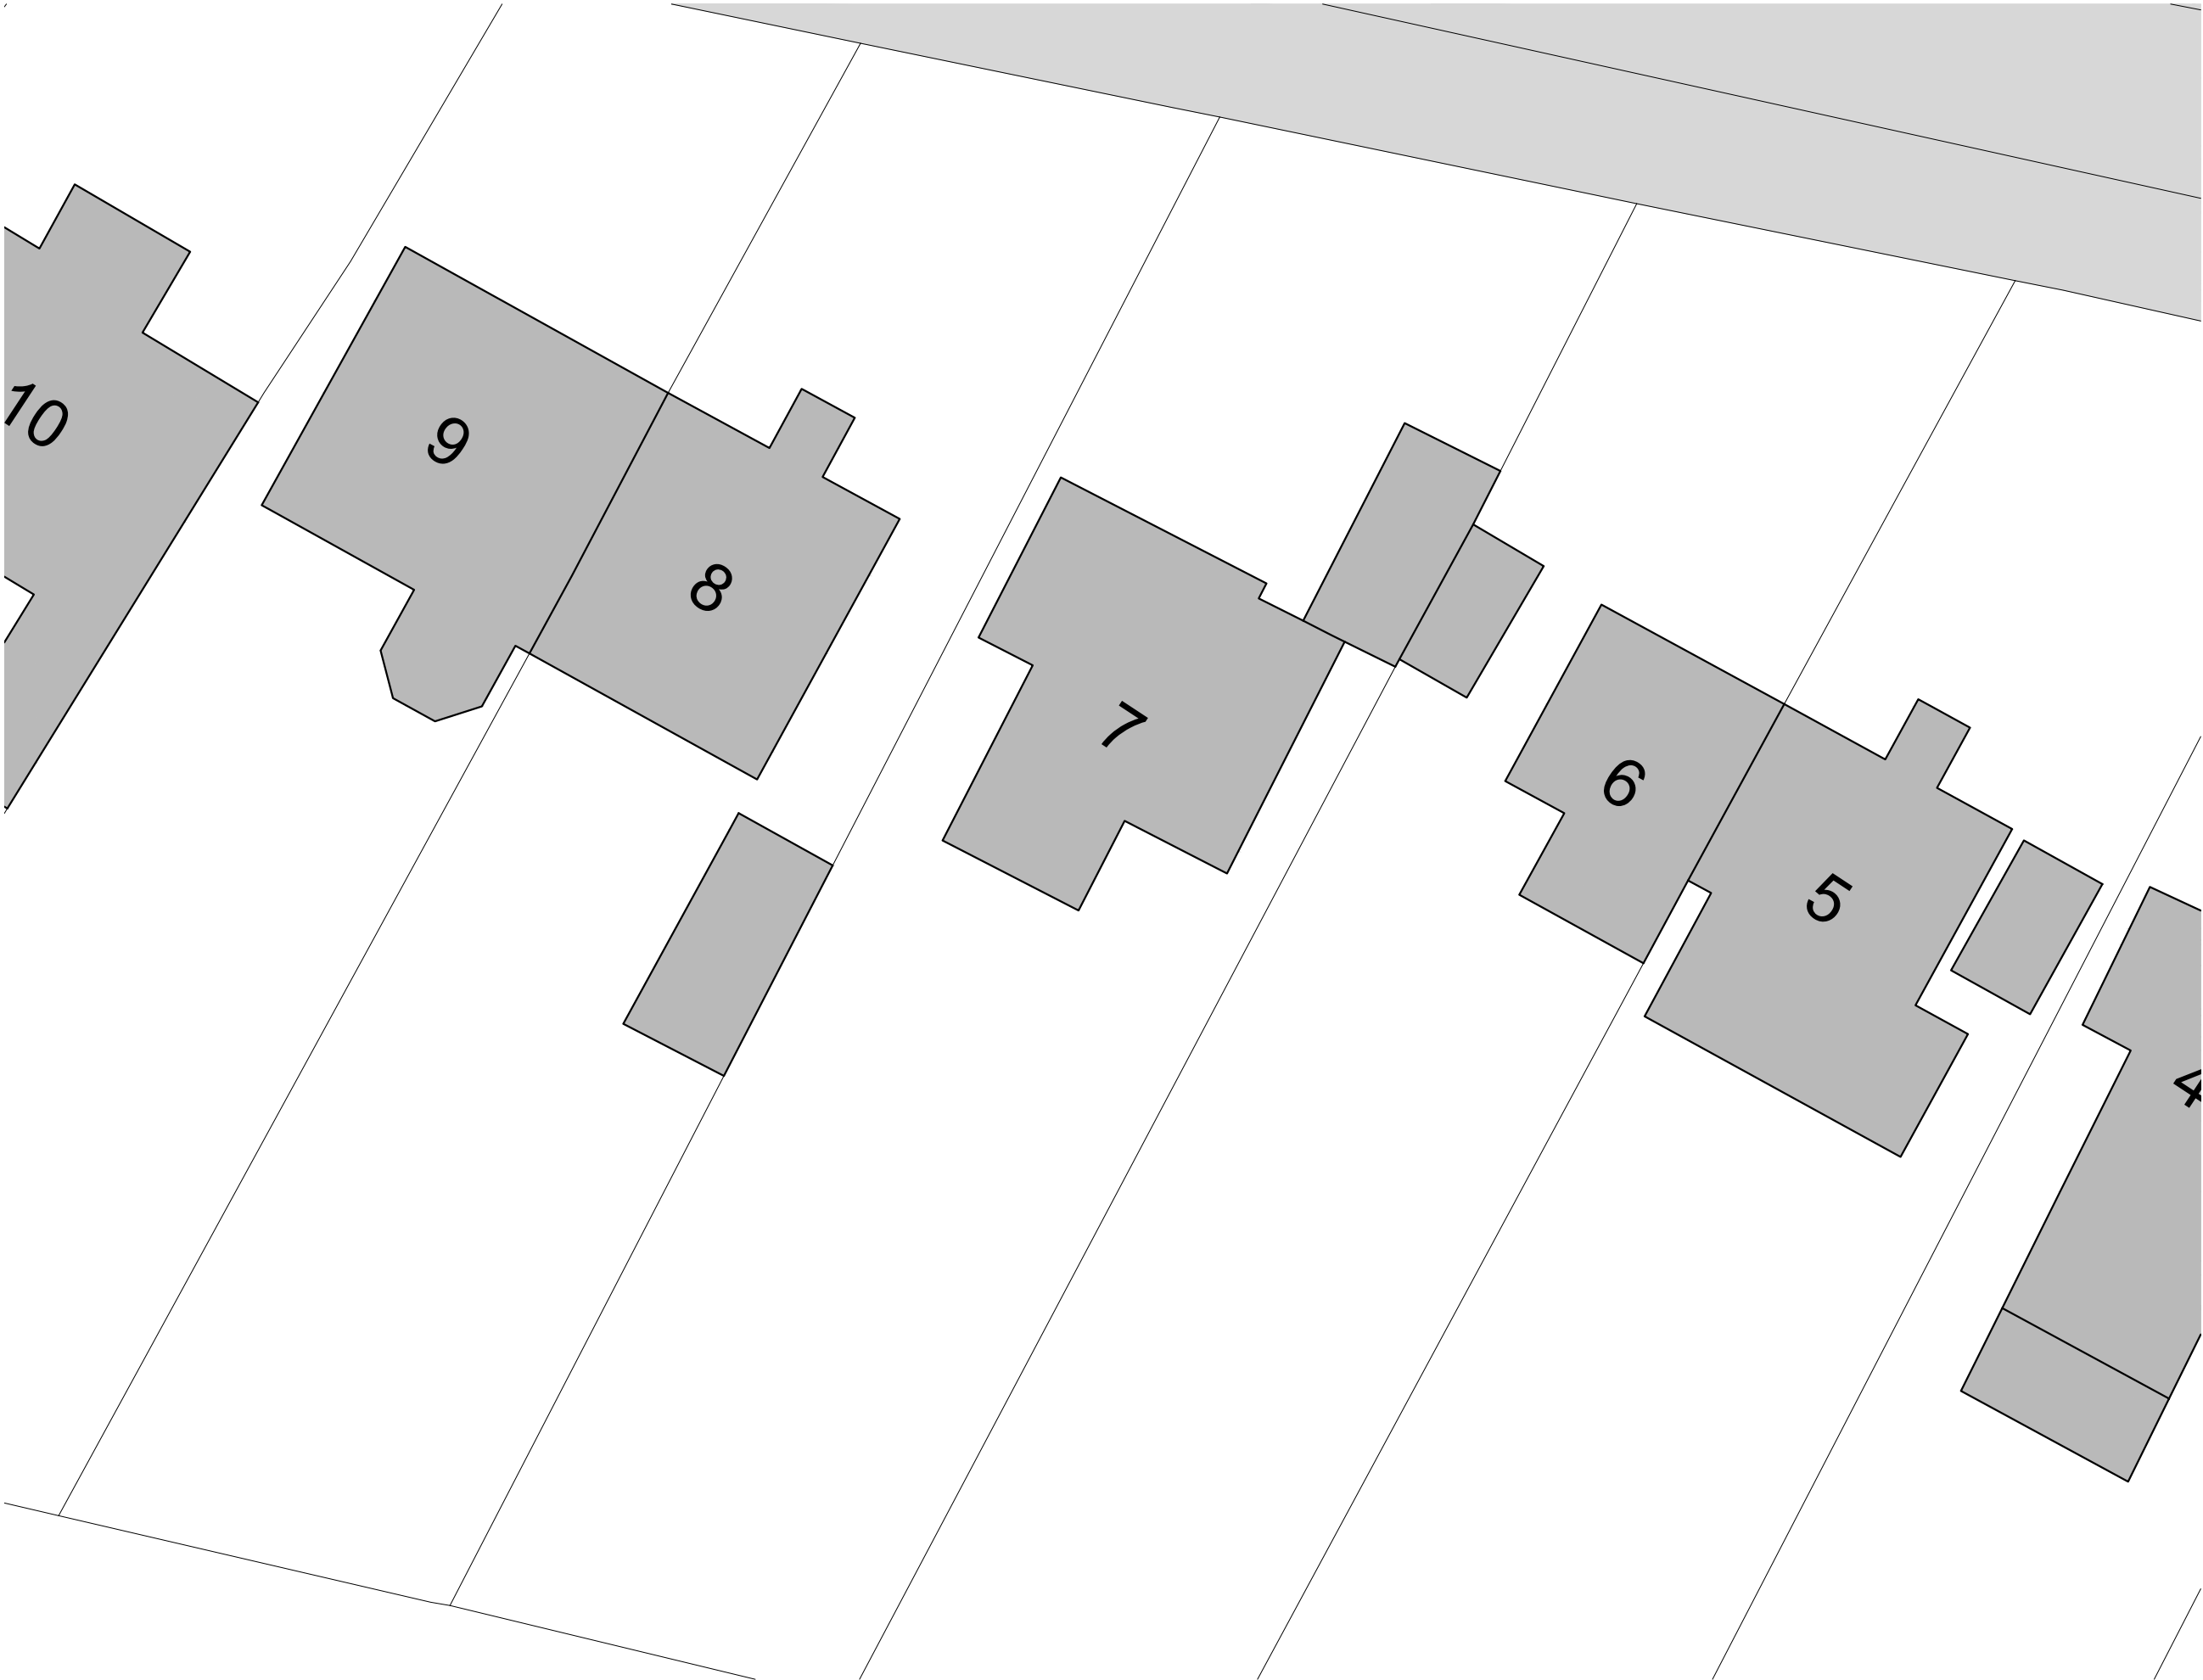


O:\2024 PROJECT FOLDER\24.033 7 Coach Road, Acrise\WIP\DR\24.033-ONA-XX-DR-A-0100.000 Proposed Site Plan.dwg

This drawing and the design are the copyright of **ON Architecture Ltd only**.
This drawing should not be copied or reproduced without written consent.
All dimensions are to be checked on site prior to setting out and fabrication and **ON Architecture Ltd** should be notified of any discrepancy prior to proceeding further.
For Construction & Fabrication Purposes - Do not scale from this drawing, use only the illustrated dimensions herein. Additional dimensions are to be requested and checked directly.
Illustrated information from 3rd party consultants/specialists is shown as indicatively only. See other consultant / specialist drawings for full information and detail.
All aspects of the architectural design concerning fire performance / fire safety (whether or not illustrated / annotated) are to be considered as 'For Approval' only, irrespective of the drawing status / suitability.

 

Revision Note & Date		Note	Amended	Checked
Rev	Date			
P1	09.04.2024	PROJ ISSUE	IH	JR
---	---	---	---	---
---	---	---	---	---
ON

ARCH
TECT
URE

Canterbury Studio

Logan House, St Andrews Close

Canterbury,

CT1 2RP

info@onarchitecture.co.uk

onarchitecture.co.uk

01227 634334

Project Title
7 COACH ROAD, ACRISE

Client's Details
MR K. TROTMAN

Drawing Title
PROPOSED SITE PLAN

BIM Number
24.033-ONA-XX-DR-A - 0100.000

Scale	Date	Drawn	Checked
1:200@A3	APRIL 2024	IH	JR

Drawing Status
PLANNING

Project No.	Drawing No.	Status	Revision
24.033	0100.000	P	1