


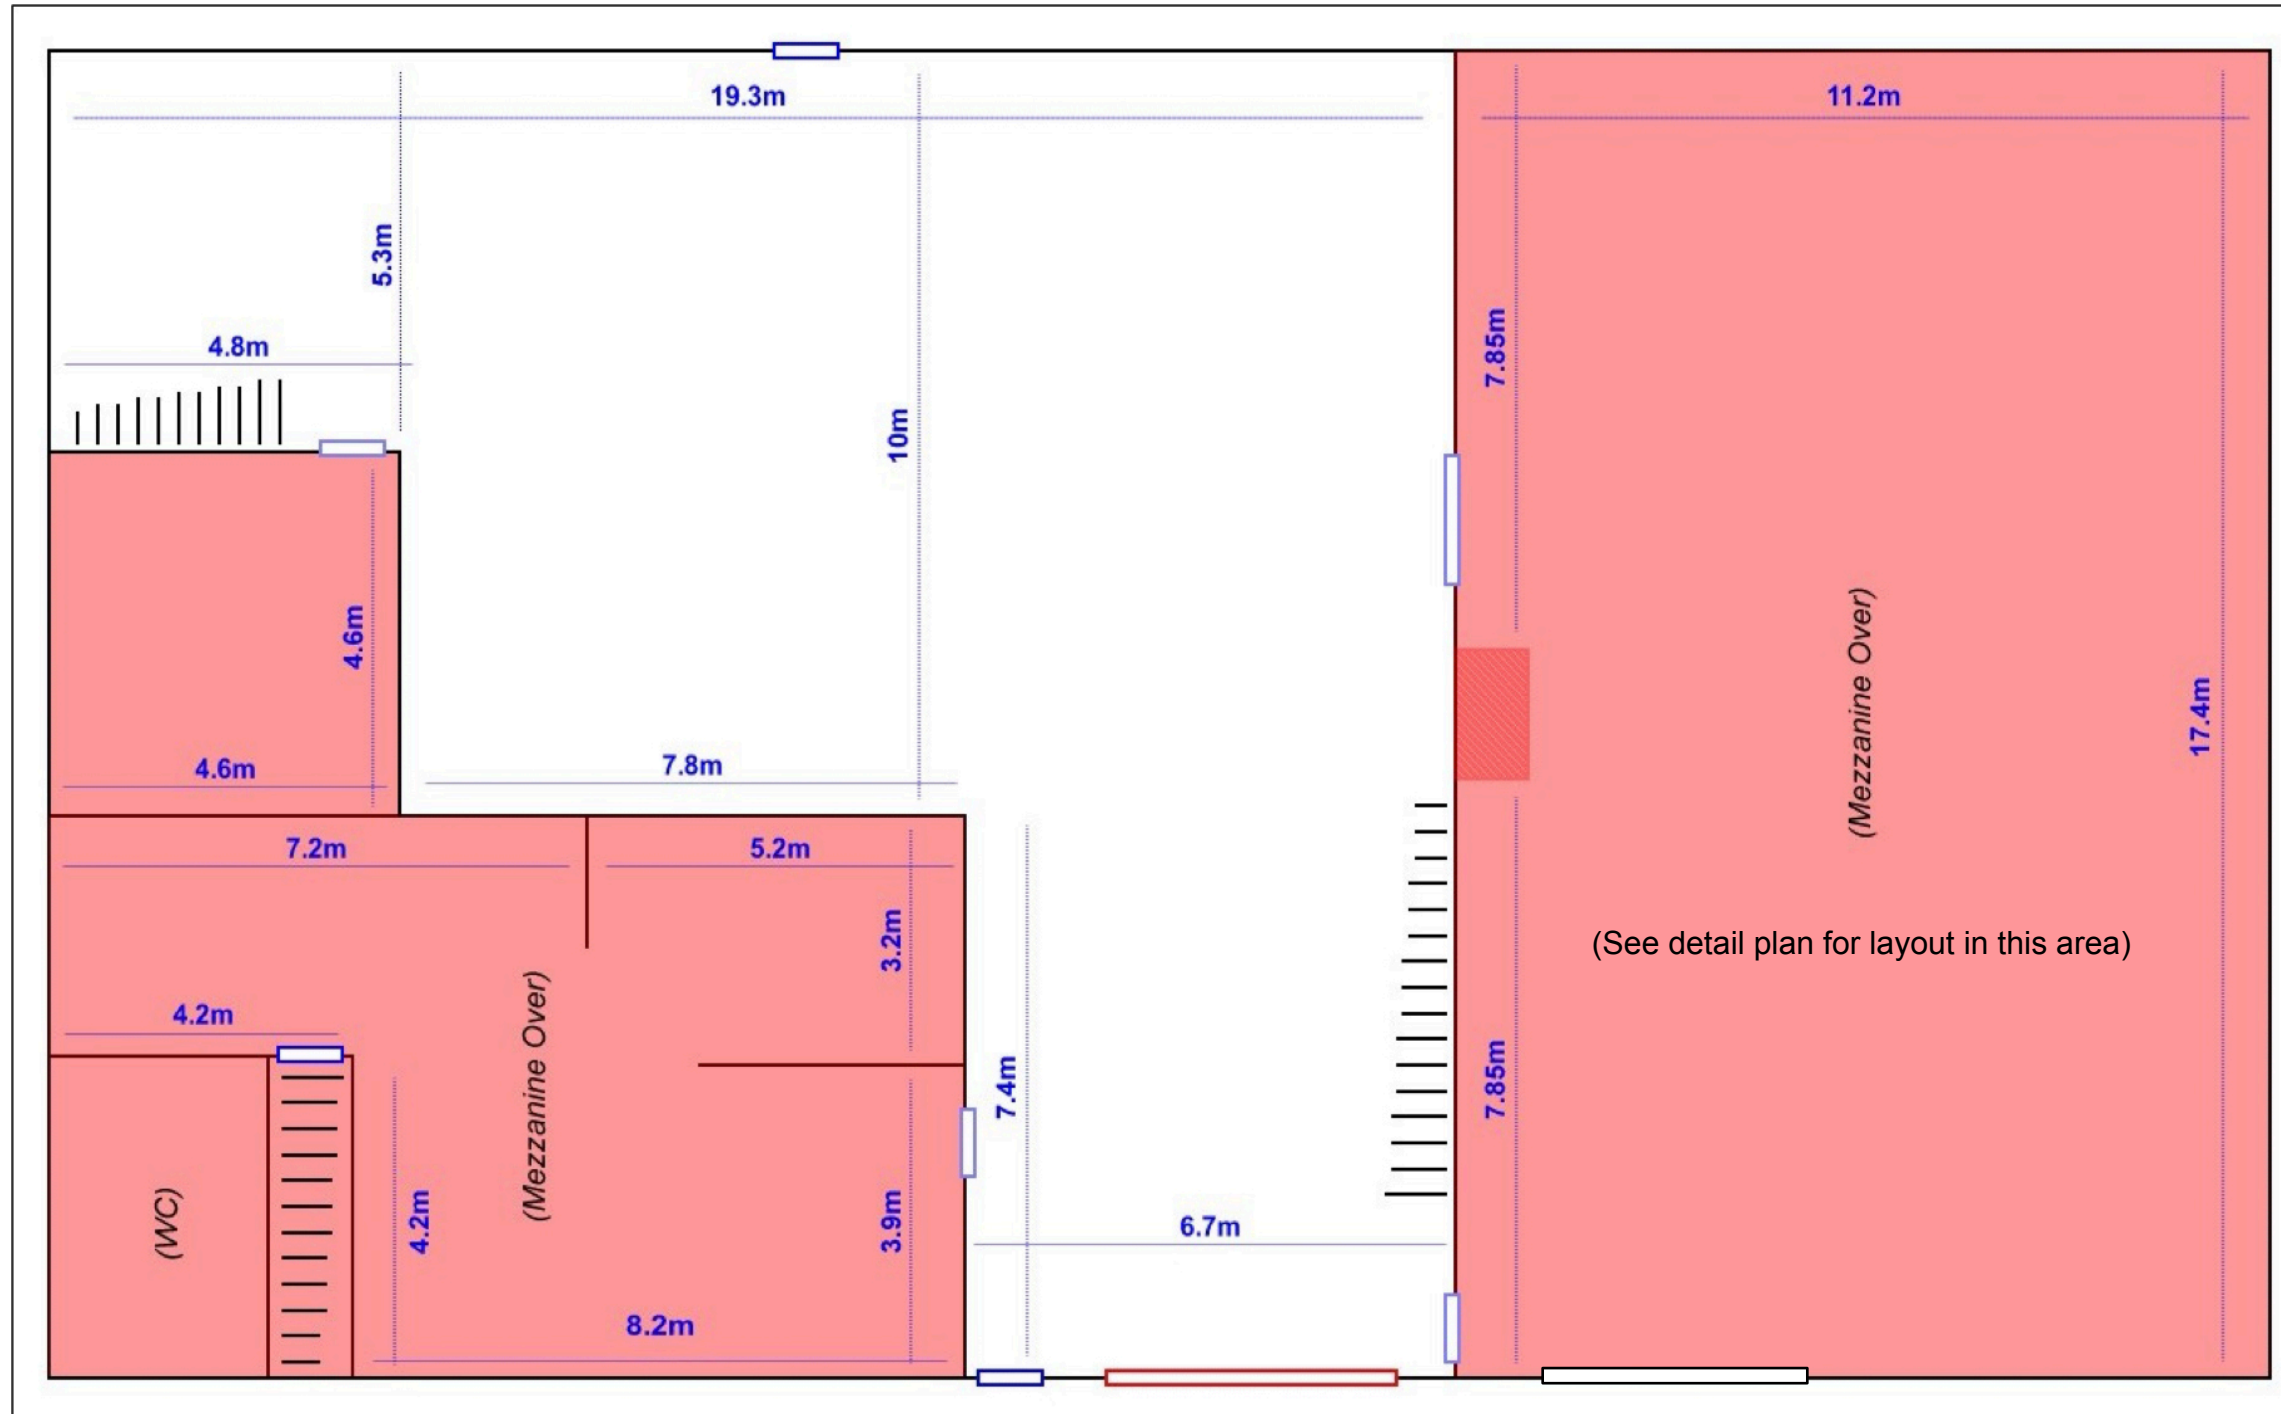

Unit F Kingsmead: Docker Bakery
Existing ground floor plan
9th April 2024
Scale 1:100