

Proposed Block Plan (1:200)

1m High Stock fence typically with rounded chestnut posts at 2m cts with galvanised stock mesh fixed across the face to 1m high.

1.8m high timber post & panel fencing using pre formed 1.8m long fencing panels with posts set in 600mm of Post mix.


Part M Future proofing access
Flat wheel chair access to be provided round to the rear and the blue hatched area must remain available for future installation of a wheel chair lift if an owner wishes to or needs to install one. Also an external power supply to be fitted for future provision

Power supply


225mm wide Brick wall using a red brick similar to the main dwelling face. Height of wall to be 1m with piers every 2.5m cts raised to 375mm higher than the wall.

Planning consideration!!
Electric Vehicle Charging point to be installed

Existing Timber panel fence to remain in place here - No chnages here

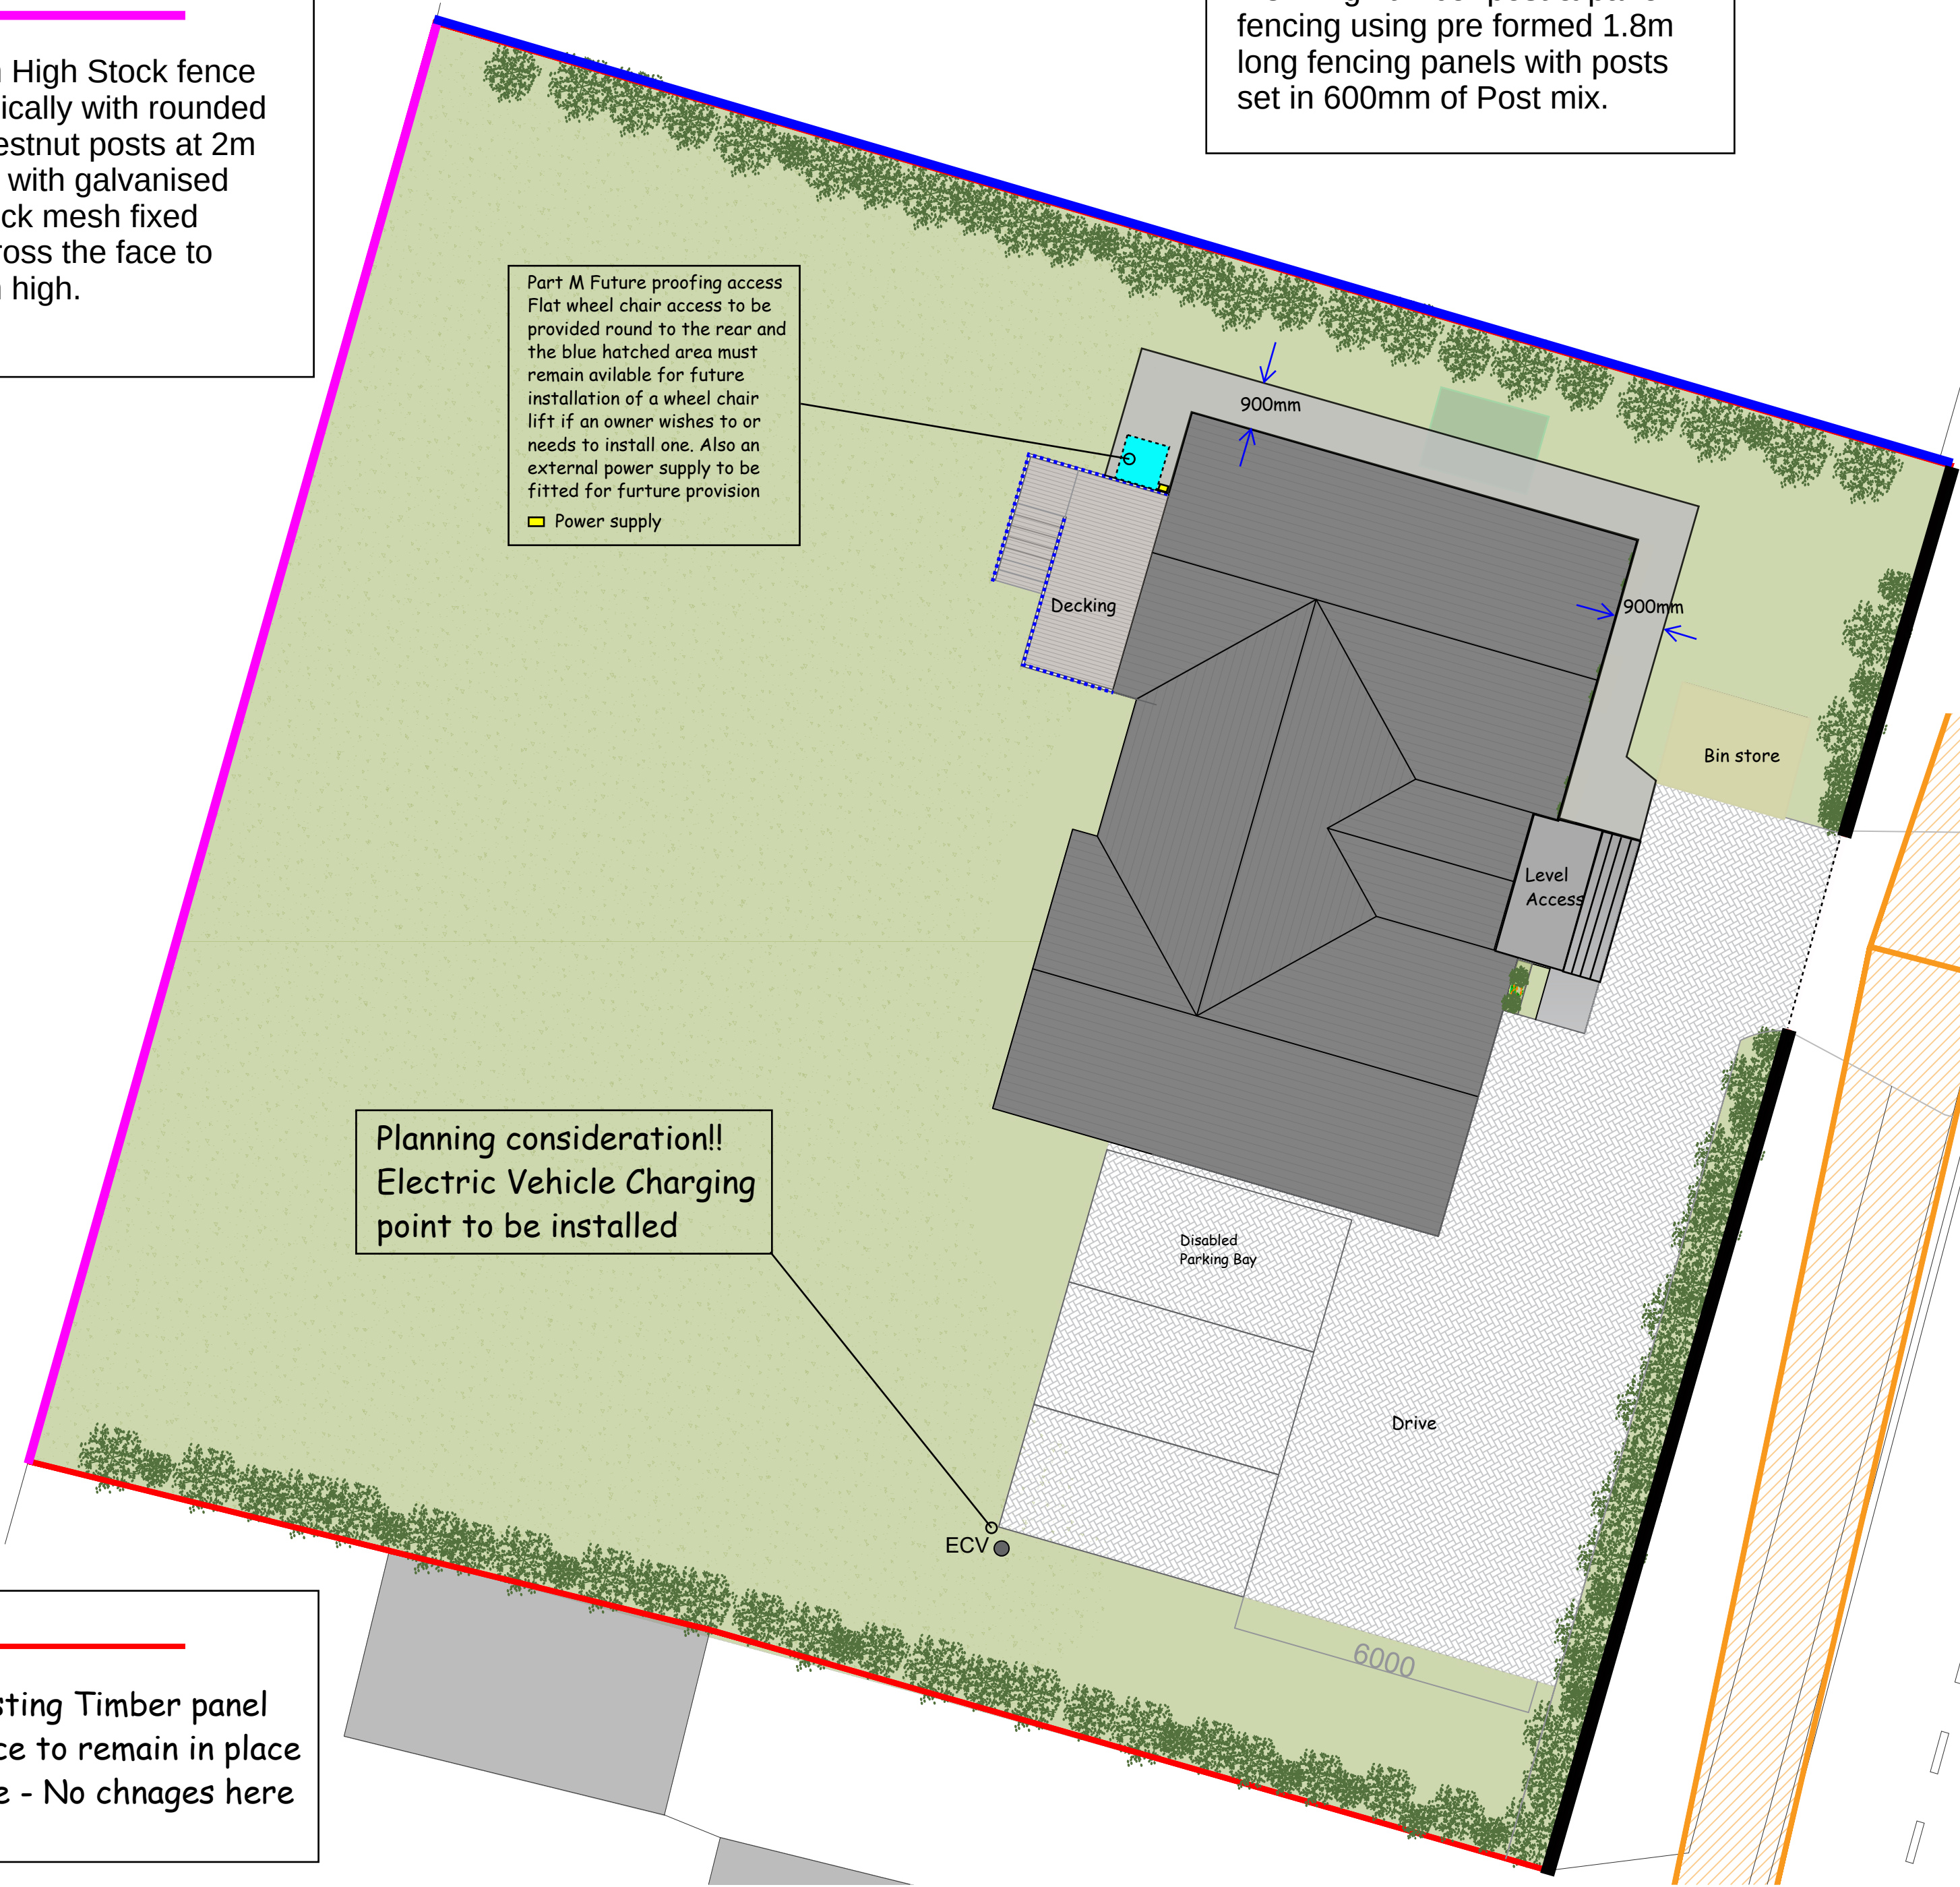

Site Layout (1:1250)

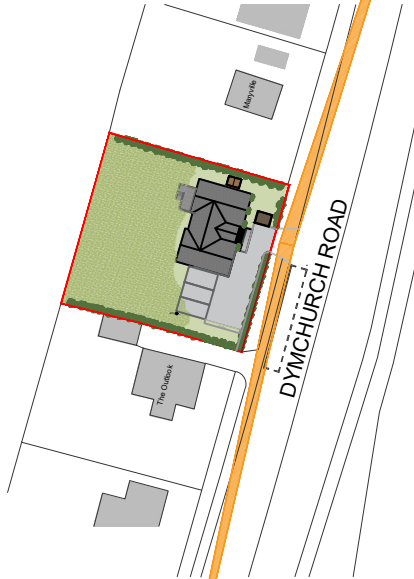

REV:	DESCRIPTION:	BY:	DATE:
STATUS:			

For Approval of Condition 7		
SITE: The Outlook Dymchurch Road Hythe, Kent CT21 4NF		
TITLE: Site Plan		
To Show all Boundary finishes		
SCALE AT A2: 1:100 & 1:1250	DATE:	DRAWN: Client
	DRAWING NO: BR-10	REVISION: