


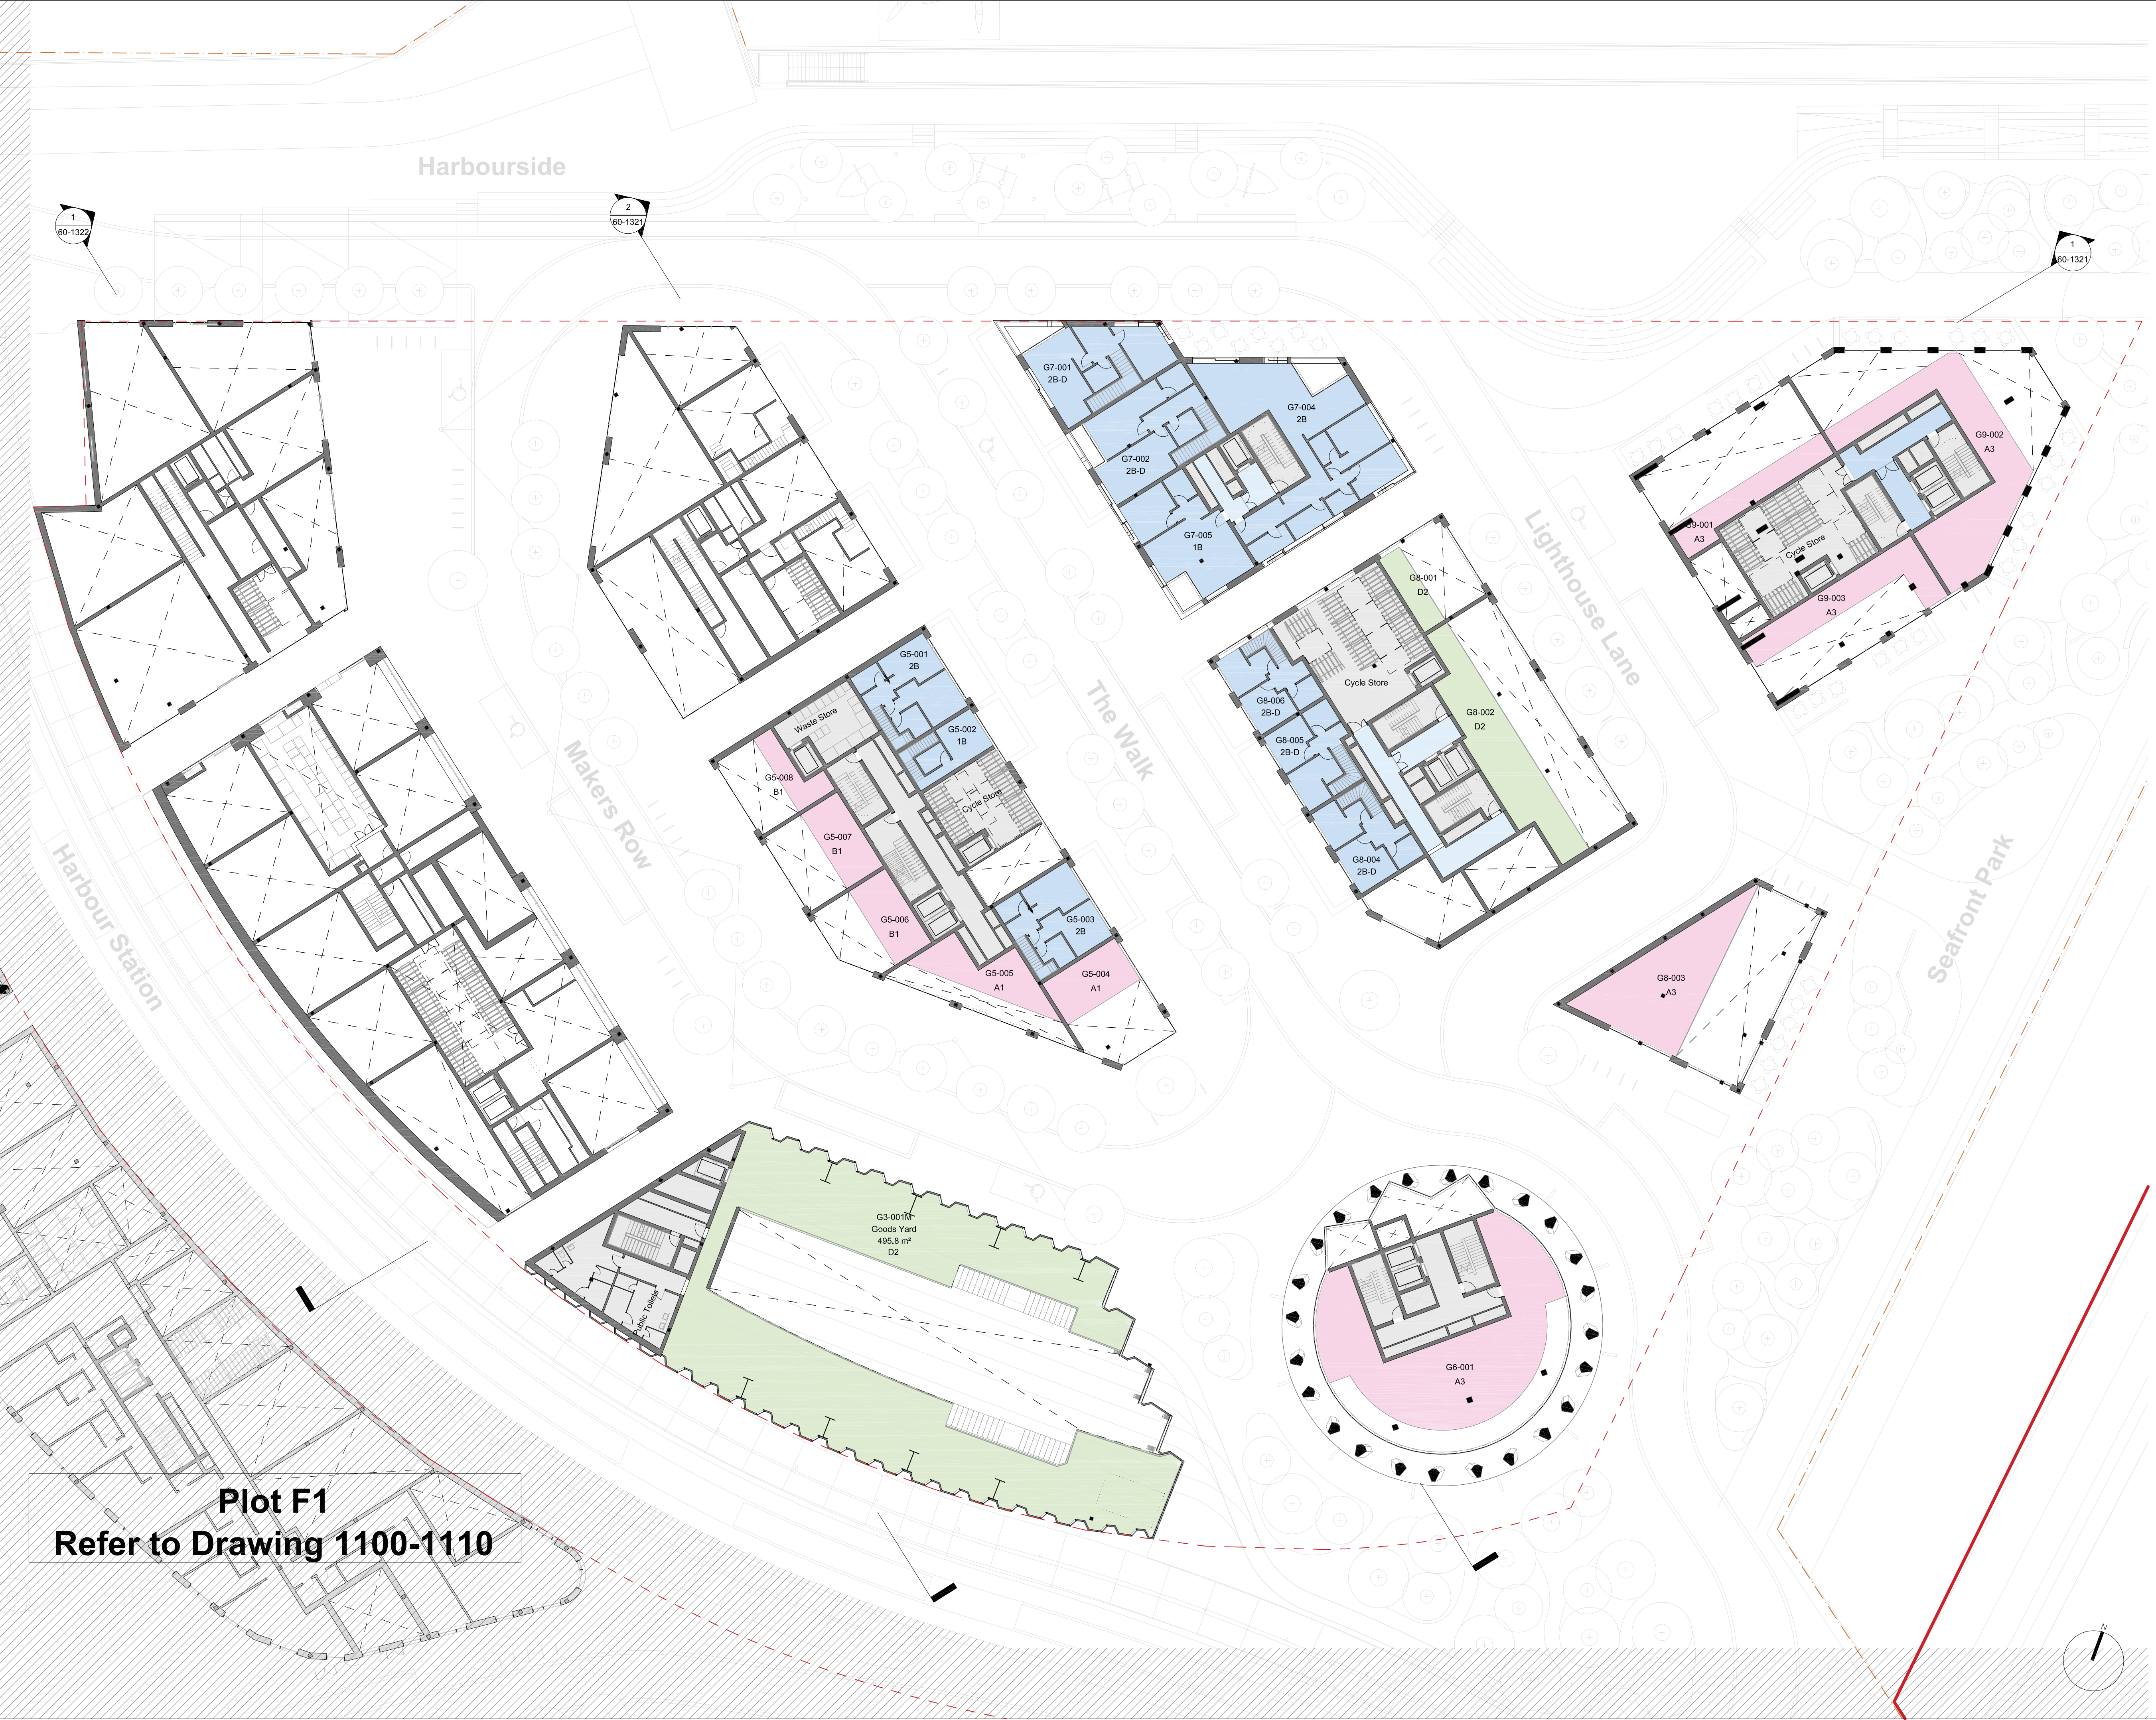

Dimensions govern. Do not scale drawings.
All dimensions are in millimeters unless noted otherwise.
All dimensions shall be verified on site before proceeding.
All discrepancies to be notified in writing to A IS FOR

This drawing is to be read in conjunction with all relevant architectural and engineers information.
All rights reserved. © A is for Architecture Ltd.
Area measurements must not be taken to represent contractual documentation.

UK Projects only:
This drawing may contain data under lease from Ordnance Survey. Unauthorized reproduction infringes crown copyright.

NOTES

0m	2.5	12.5	Scale 1_250
----	-----	------	-------------

KEY

- PLOT F1, G1, H BOUNDARY
- PLOT F1, G1, H DEVELOPMENT PLOT

- Residential
- Residential Lobby & Corridor
- Commercial (A1/A3/A4/A5/B1)
- Assembly & Leisure (D1/D2)
- Back of house / Servicing
- Residential Parking
- Public Parking

Use Classes (Replaced since 1 September 2020)

A1 = Replaced by Class E(a)
A3 = Replaced by Class E(b)
A4/A5 = Replaced by 'Sui Generis'
B1 = Replaced by Class E(g)
D1 = Replaced by Classes E(e-f), F1 and 'Sui Generis'
D2 = Replaced by Classes E(d) and F2(c-d)

March 2024	Planning Application	AISFOR	AISFOR
REV	DATE	AMENDMENTS	CHECKED ISSUED BY TO

LOCATION

A IS FOR _____

Unit 209, 202-213, Mare Street Studios, E8 3LY
Tel: +44 (0) 7746 274633
www.aisfor.co hello@aisfor.co

FOLKESTONE HARBOUR SEAFONT DEVELOPMENT CO.

CLIENT			
project	Plot F-G-H		
number	008		
drawing title	Proposed Plot G1 Mezzanine Floor Plan		
scale	As indicated @ A1		
status	Planning Submission		
date	March 2024		
drawn by	AISFOR	checked by	AISFOR
drawing no			rev no

008-AISF-PL-60-1121

-