


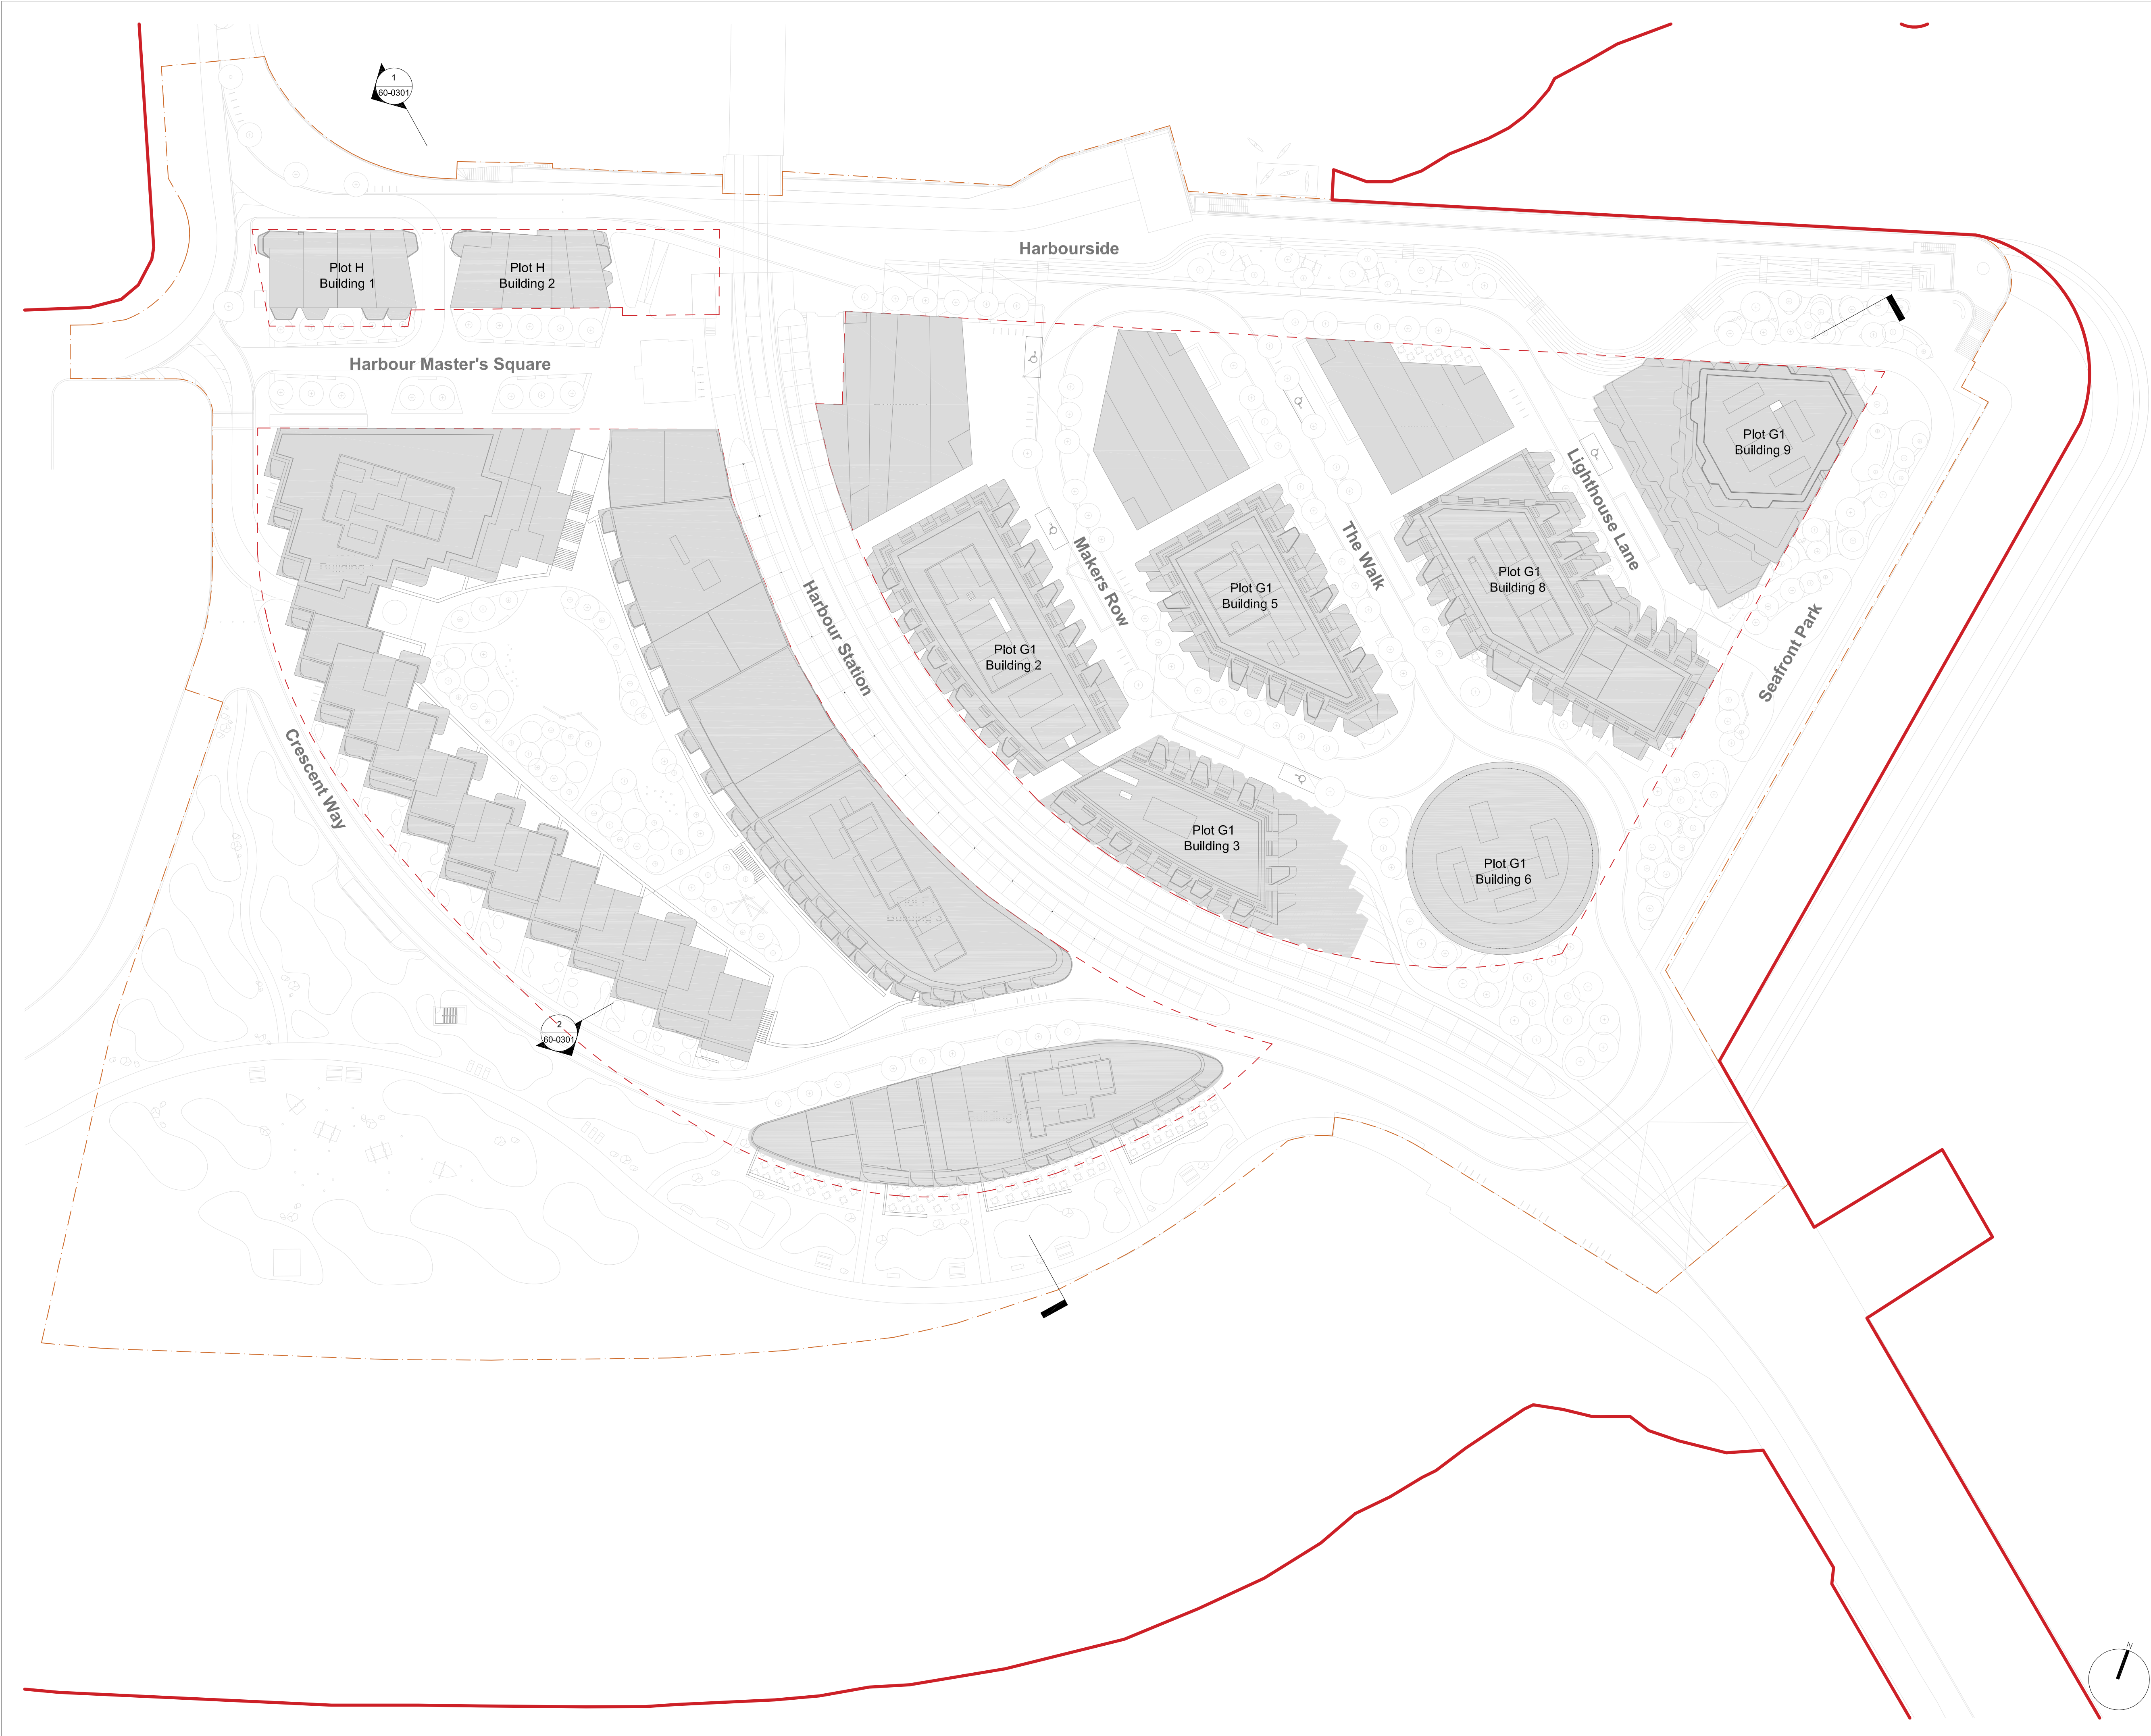


Dimensions govern. Do not scale drawings.
All dimensions are in millimeters unless noted otherwise.
All discrepancies to be notified in writing to A IS FOR

This drawing is to be read in conjunction with all relevant architectural and engineers information.
All rights reserved. © A is for Architecture Ltd.
Area measurements must not be taken to represent contractual documentation.

UK Projects only;
This drawing may contain data under lease from Ordnance Survey. Unauthorized reproduction infringes crown copyright.


NOTES

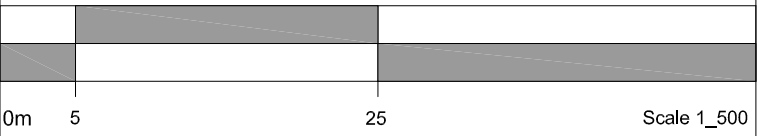

KEY

- OUTLINE PLANNING BOUNDARY
- PLOT F1, G1, H BOUNDARY
- PLOT F1, G1, H DEVELOPMENT PLOT

March 2024	Planning Application	AI	SFOR	AI	SFOR
REV	DATE	AMENDMENTS	CHECKED BY	ISSUED TO	

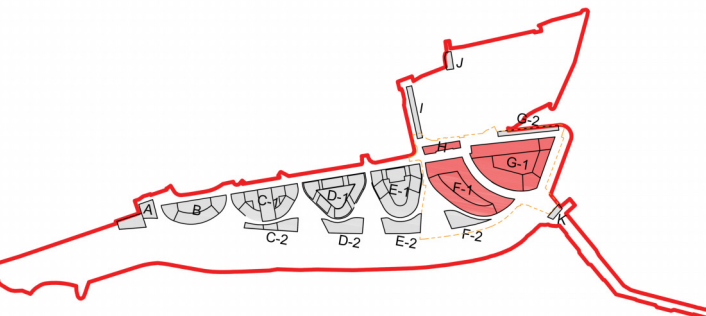

LOCATION

A IS FOR ____

Unit 209, 202-213, Mare Street Studios, E8 3LY

Tel: +44 (0) 7746 274633

www.aisfor.co

hello@aisfor.co



CLIENT

project Plot F-G-H

number 008

drawing title Proposed Site Plan Roof

scale As indicated @ A1

status Planning Submission

date March 2024

drawn by AISFOR checked by AISFOR

drawing no rev no

008-AISF-PL-60-0115