


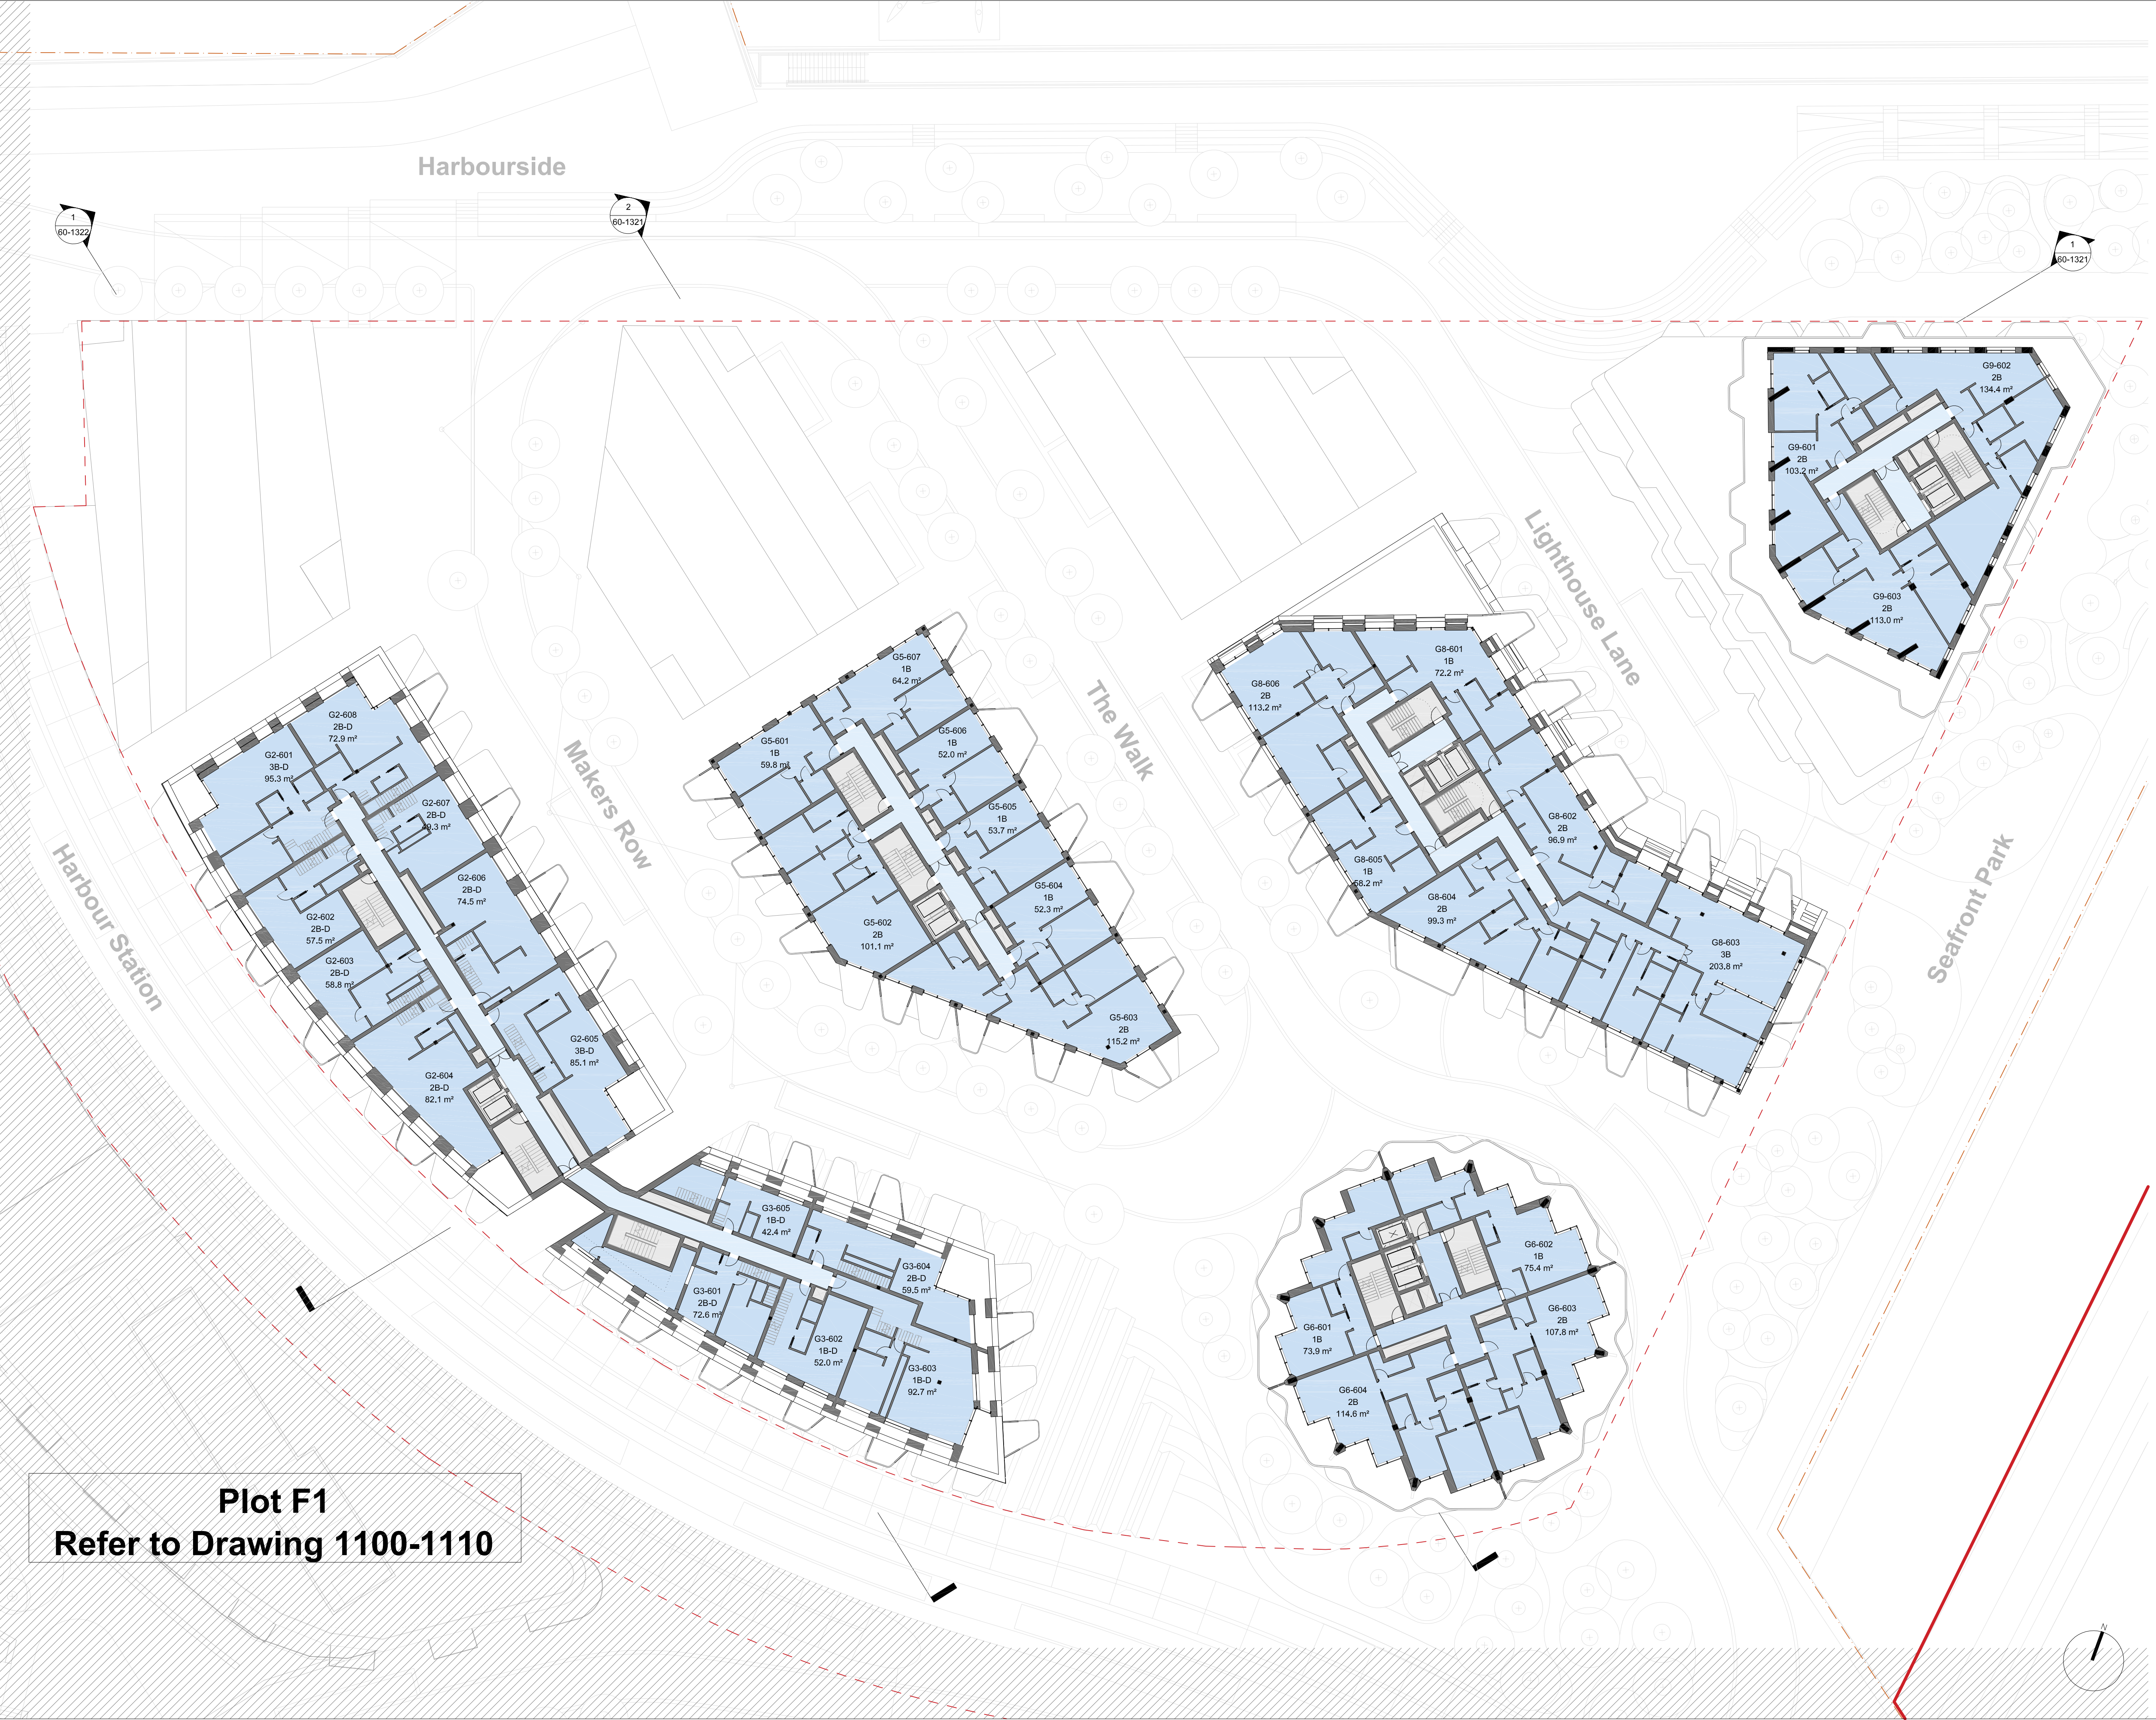

Dimensions govern. Do not scale drawings.
All dimensions are in millimeters unless noted otherwise.
All dimensions shall be verified on site before proceeding.
All discrepancies to be notified in writing to A IS FOR

This drawing is to be read in conjunction with all relevant
architectural and engineers information.
All rights reserved. © A is for Architecture Ltd.
Area measurements must not be taken to represent
contractual documentation.

UK Projects only:
This drawing may contain data under lease from
Ordnance Survey. Unauthorized reproduction infringes
crown copyright.

NOTES

0m	2.5	12.5	125
Scale 1_250			

KEY

- PLOT F1, G1, H BOUNDARY
- PLOT F1, G1, H DEVELOPMENT PLOT

- Residential
- Residential Lobby & Corridor
- Commercial (A1/A3/A4/A5/B1)
- Assembly & Leisure (D1/D2)
- Back of house / Servicing
- Residential Parking
- Public Parking

Use Classes (Replaced since 1 September 2020)

A1 = Replaced by Class E(a)
A3 = Replaced by Class E(b)
A4/A5 = Replaced by 'Sui Generis'
B1 = Replaced by Class E(g)
D1 = Replaced by Classes E(e-f), F1 and 'Sui Generis'
D2 = Replaced by Classes E(d) and F2(c-d)

March 2024	Planning Application	AISFOR	AISFOR
REV	DATE	AMENDMENTS	CHECKED ISSUED BY

LOCATION

A IS FOR _____

Unit 209, 202-213, Mare Street Studios, E8 3LY
Tel: +44 (0) 7746 274633
www.aisfor.co hello@aisfor.co

CLIENT

project	Plot F-G-H		
number	008		
drawing title	Proposed Plot G1 Level 06 Floor Plan		
scale	As indicated @ A1		
status	Planning Submission		
date	March 2024		
drawn by	AISFOR	checked by	AISFOR
drawing no	008-AISF-PL-60-1127		