


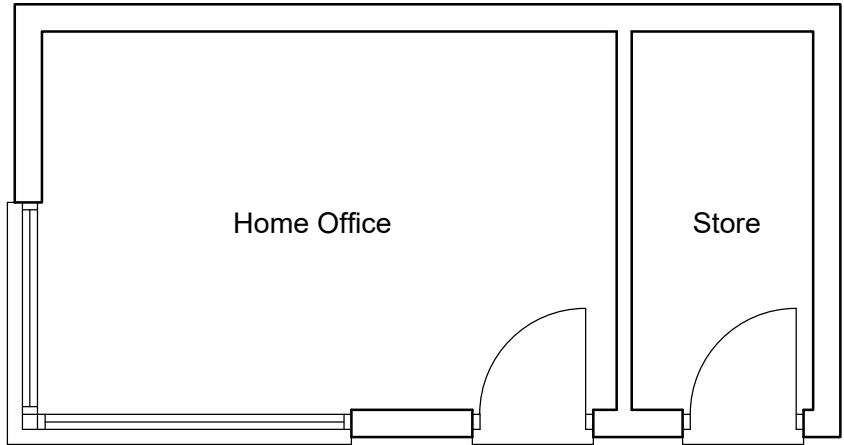


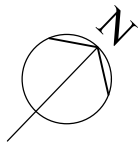


Proposed Floor Plan

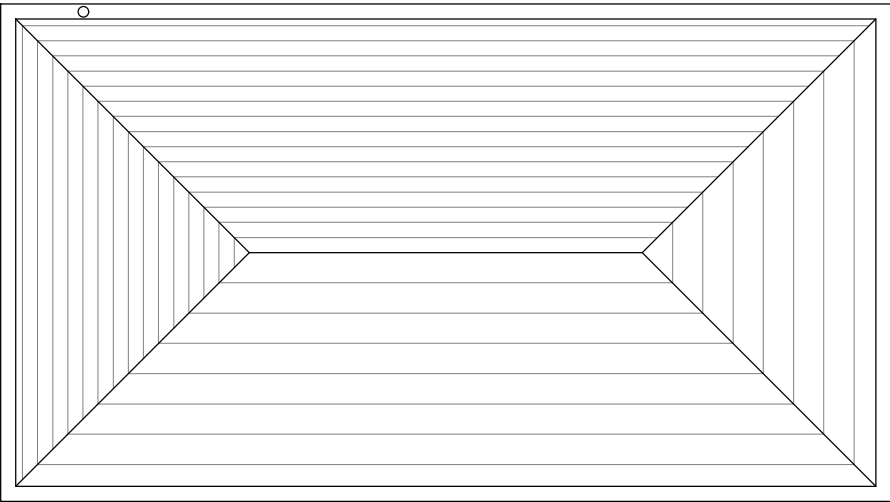


Proposed Roof Plan

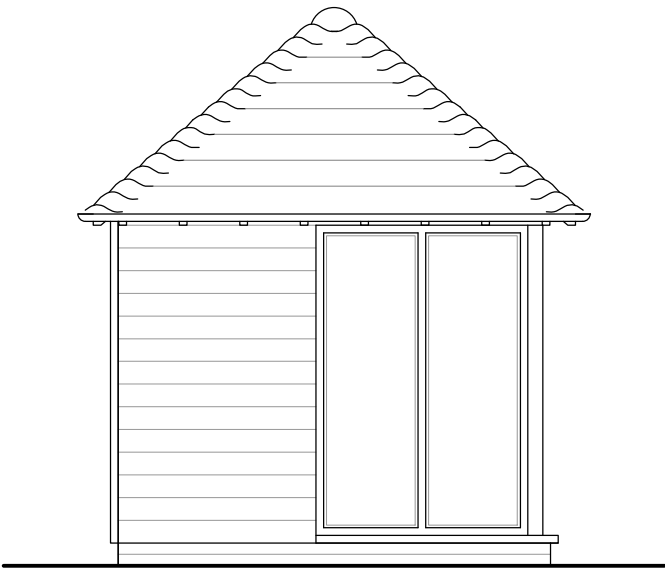


Proposed Side (SW) Elevation

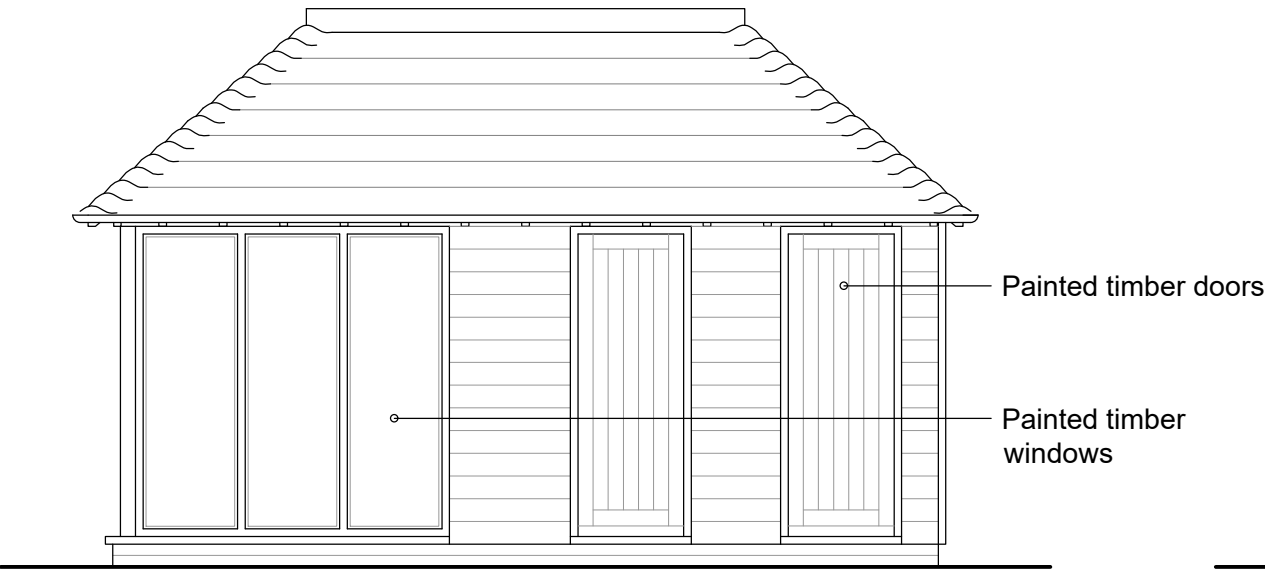

Proposed Front (SE) Elevation

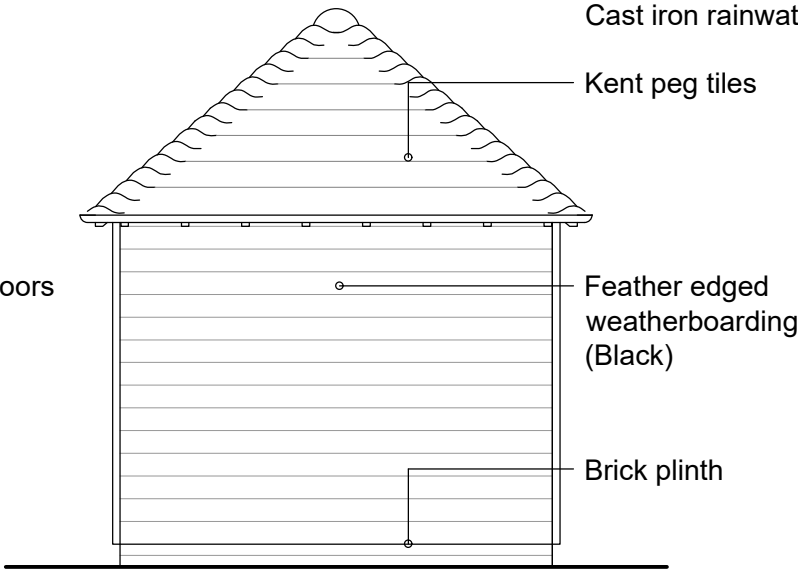

Proposed Side (NE) Elevation

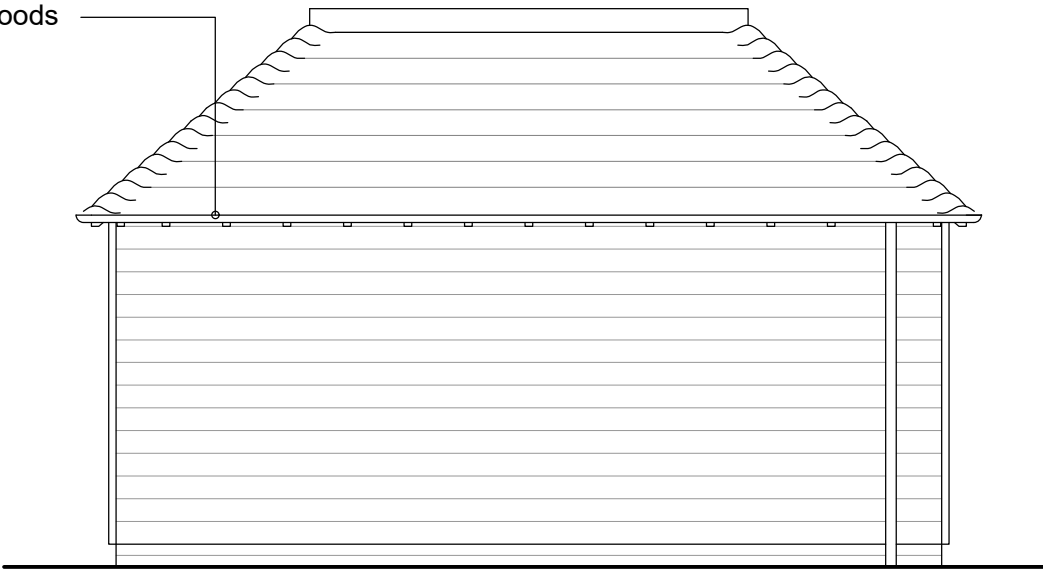

Proposed Rear (NW) Elevation

NOTES: - Do Not Scale - The Contractor is responsible for checking all dimensions, tolerances and references. All discrepancies must be reported to Stour Valley Architecture before works proceed. - Where an item is covered by drawings to different scales, the larger scaled drawing is to be worked to. COPYRIGHT: Stour Valley Architecture own the copyright to this drawing. Their written consent must be obtained before this drawing is copied or used for any purpose other than the one in which it was supplied.	Rev Date Description		Drawing Description		Project No. 2 Rolfe Cottage Stowting Hill Stowting TB25 6BE	 Stour Valley Architecture	
			Scale 1:50 @ A3	Date Sept 2023		Drawing Number 2329/ 03	Revision A