




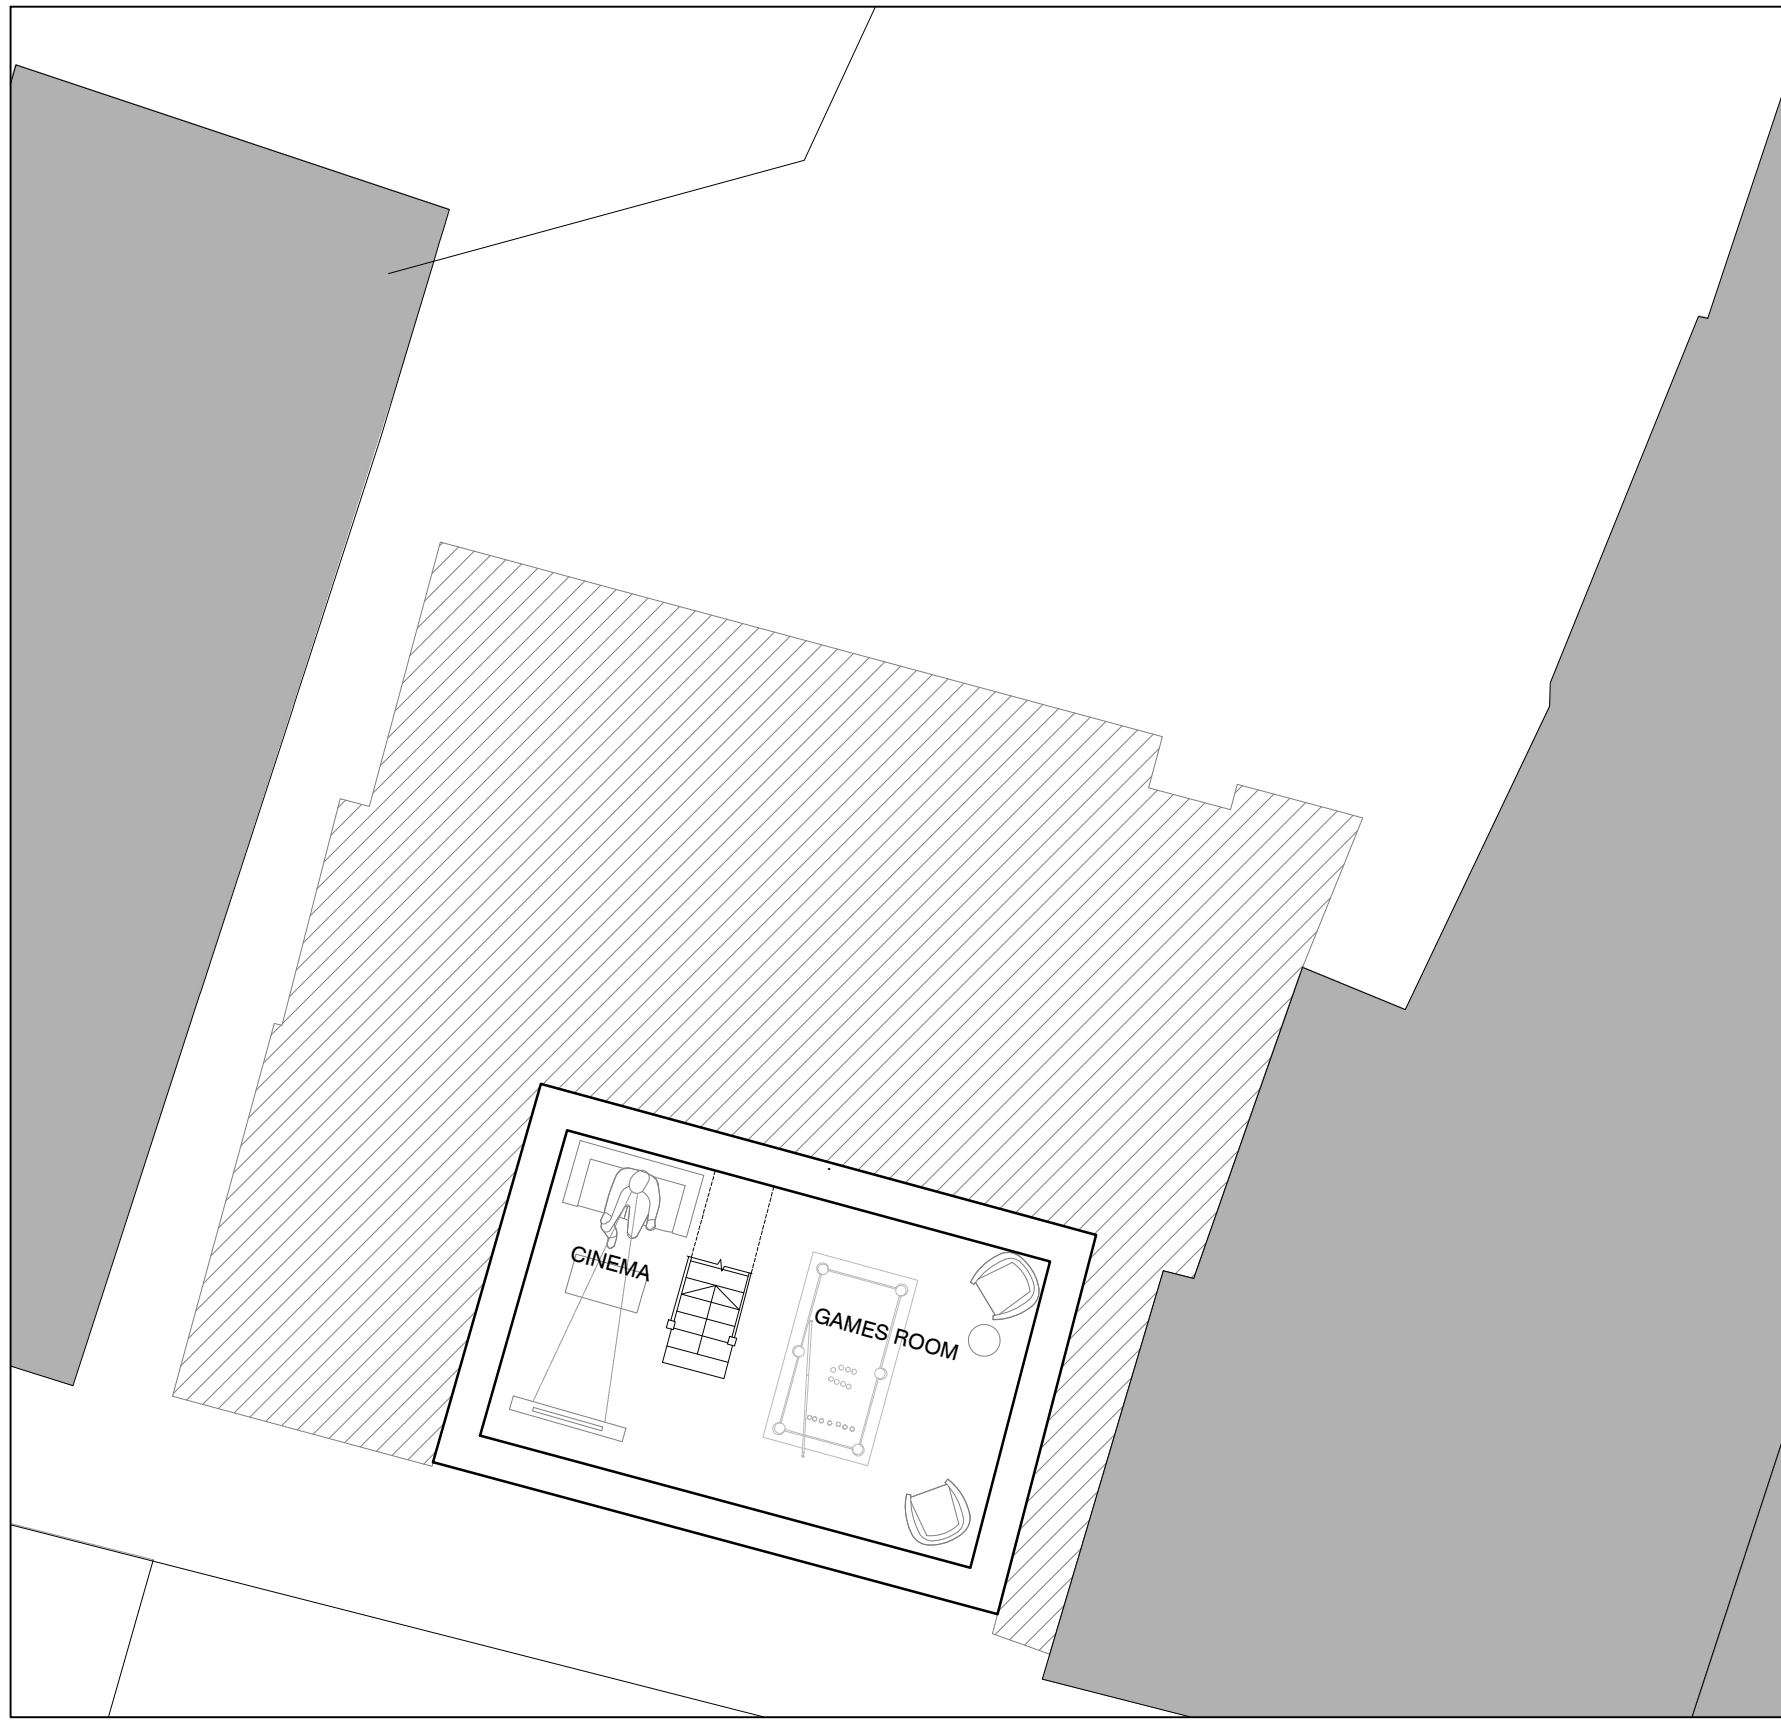


Proposed Basement Floor Plan @ 1:100

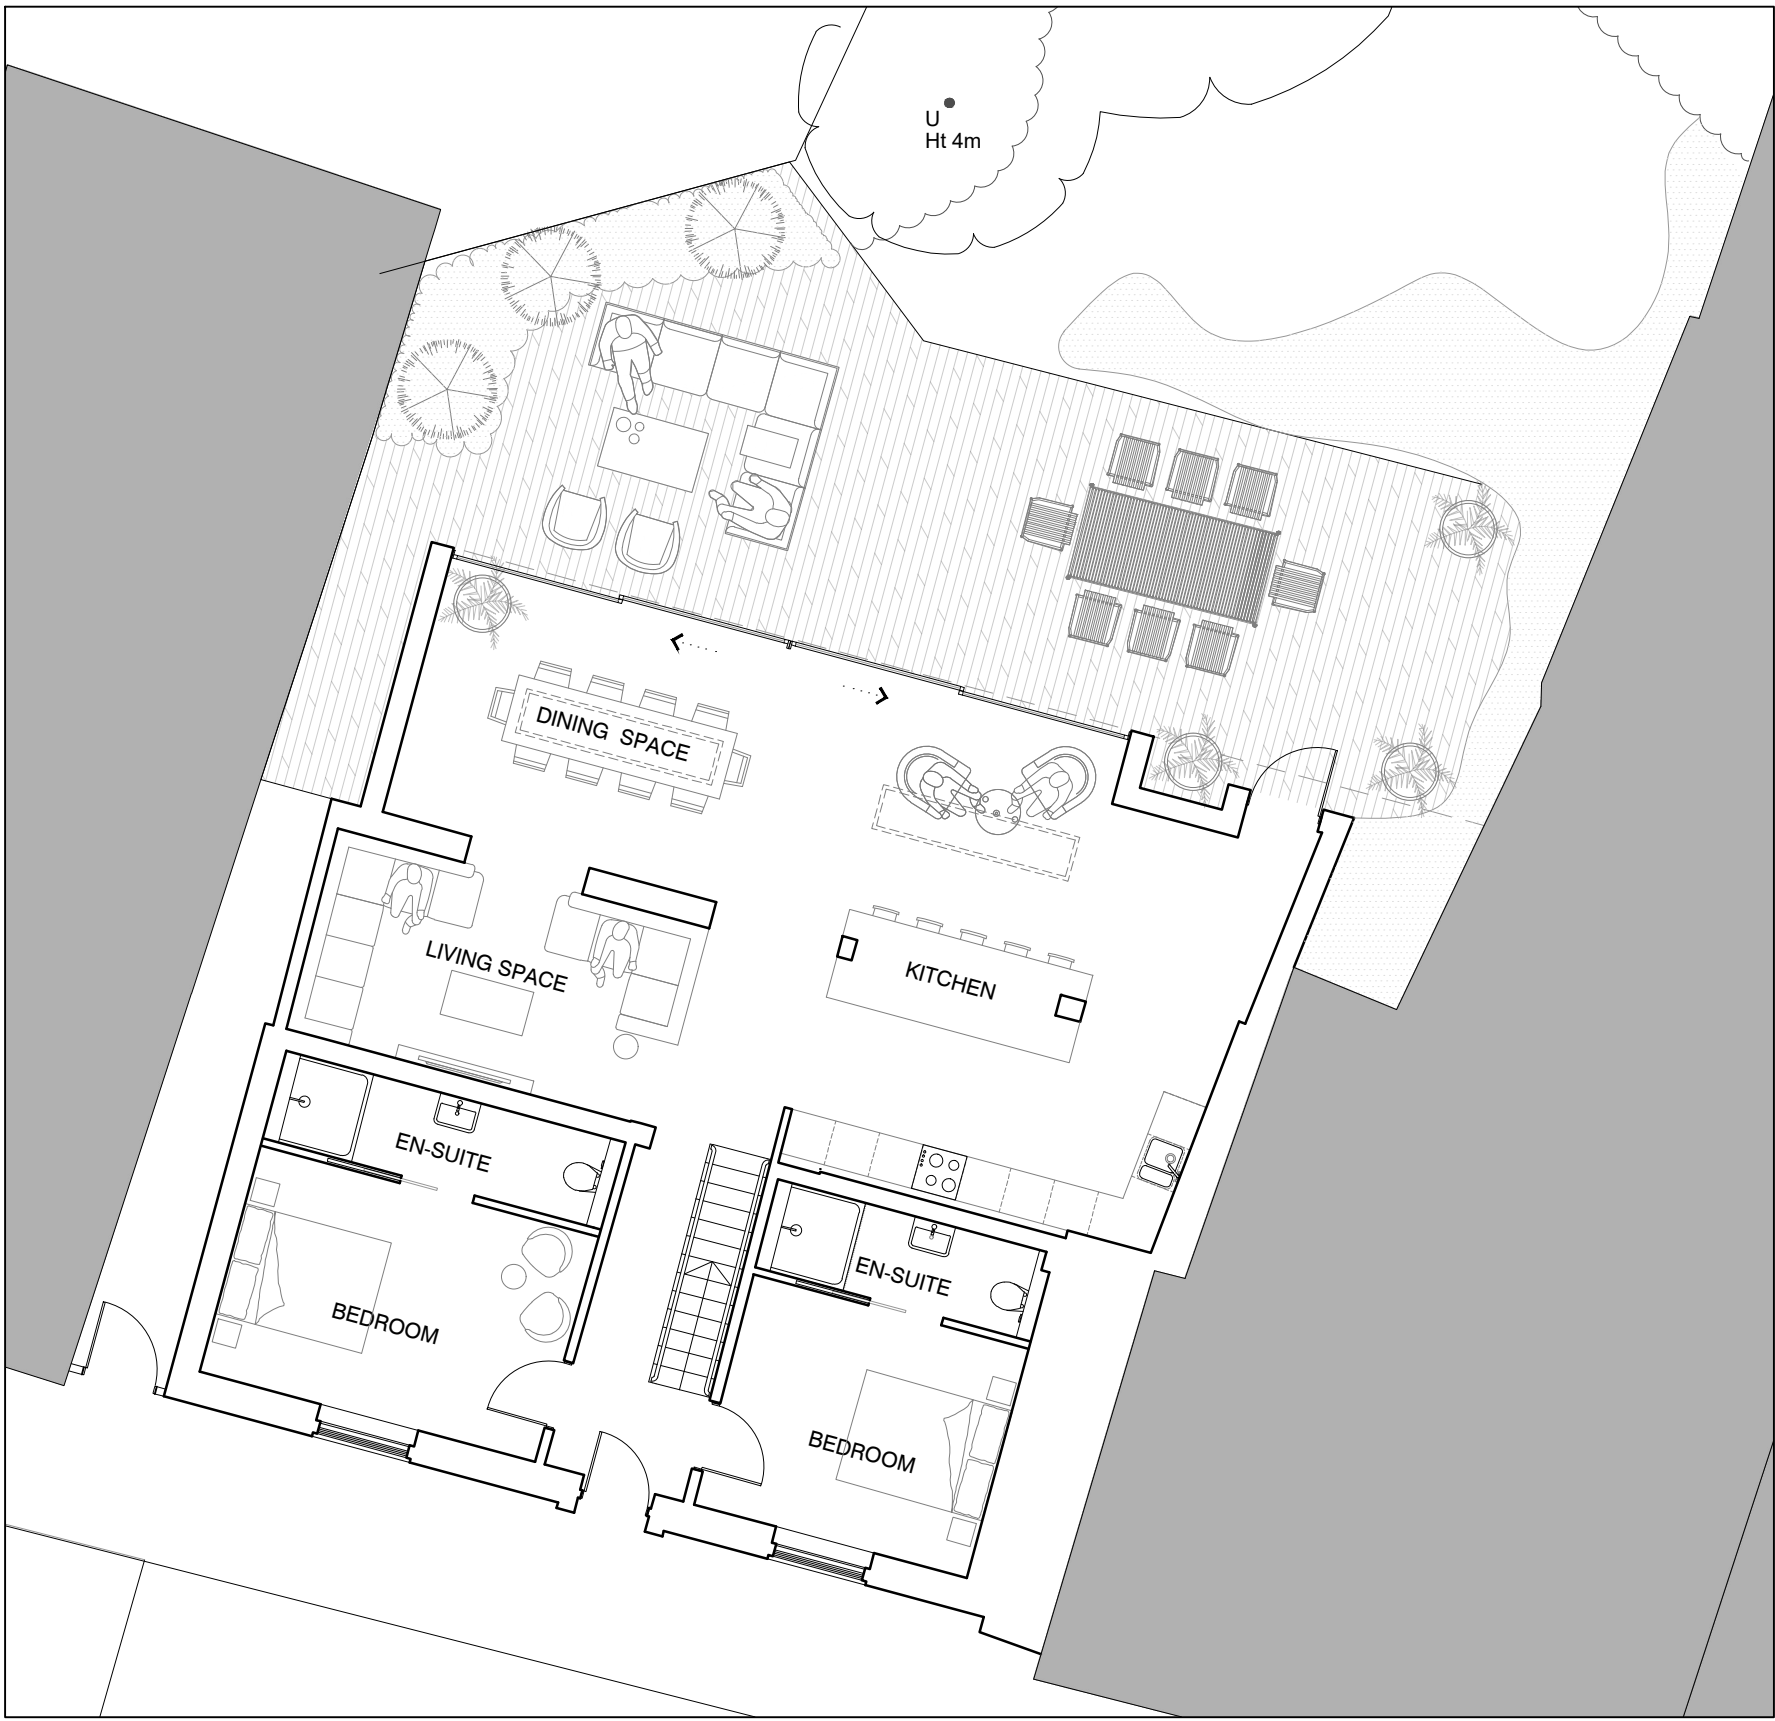

Proposed Ground Floor Plan @ 1:100

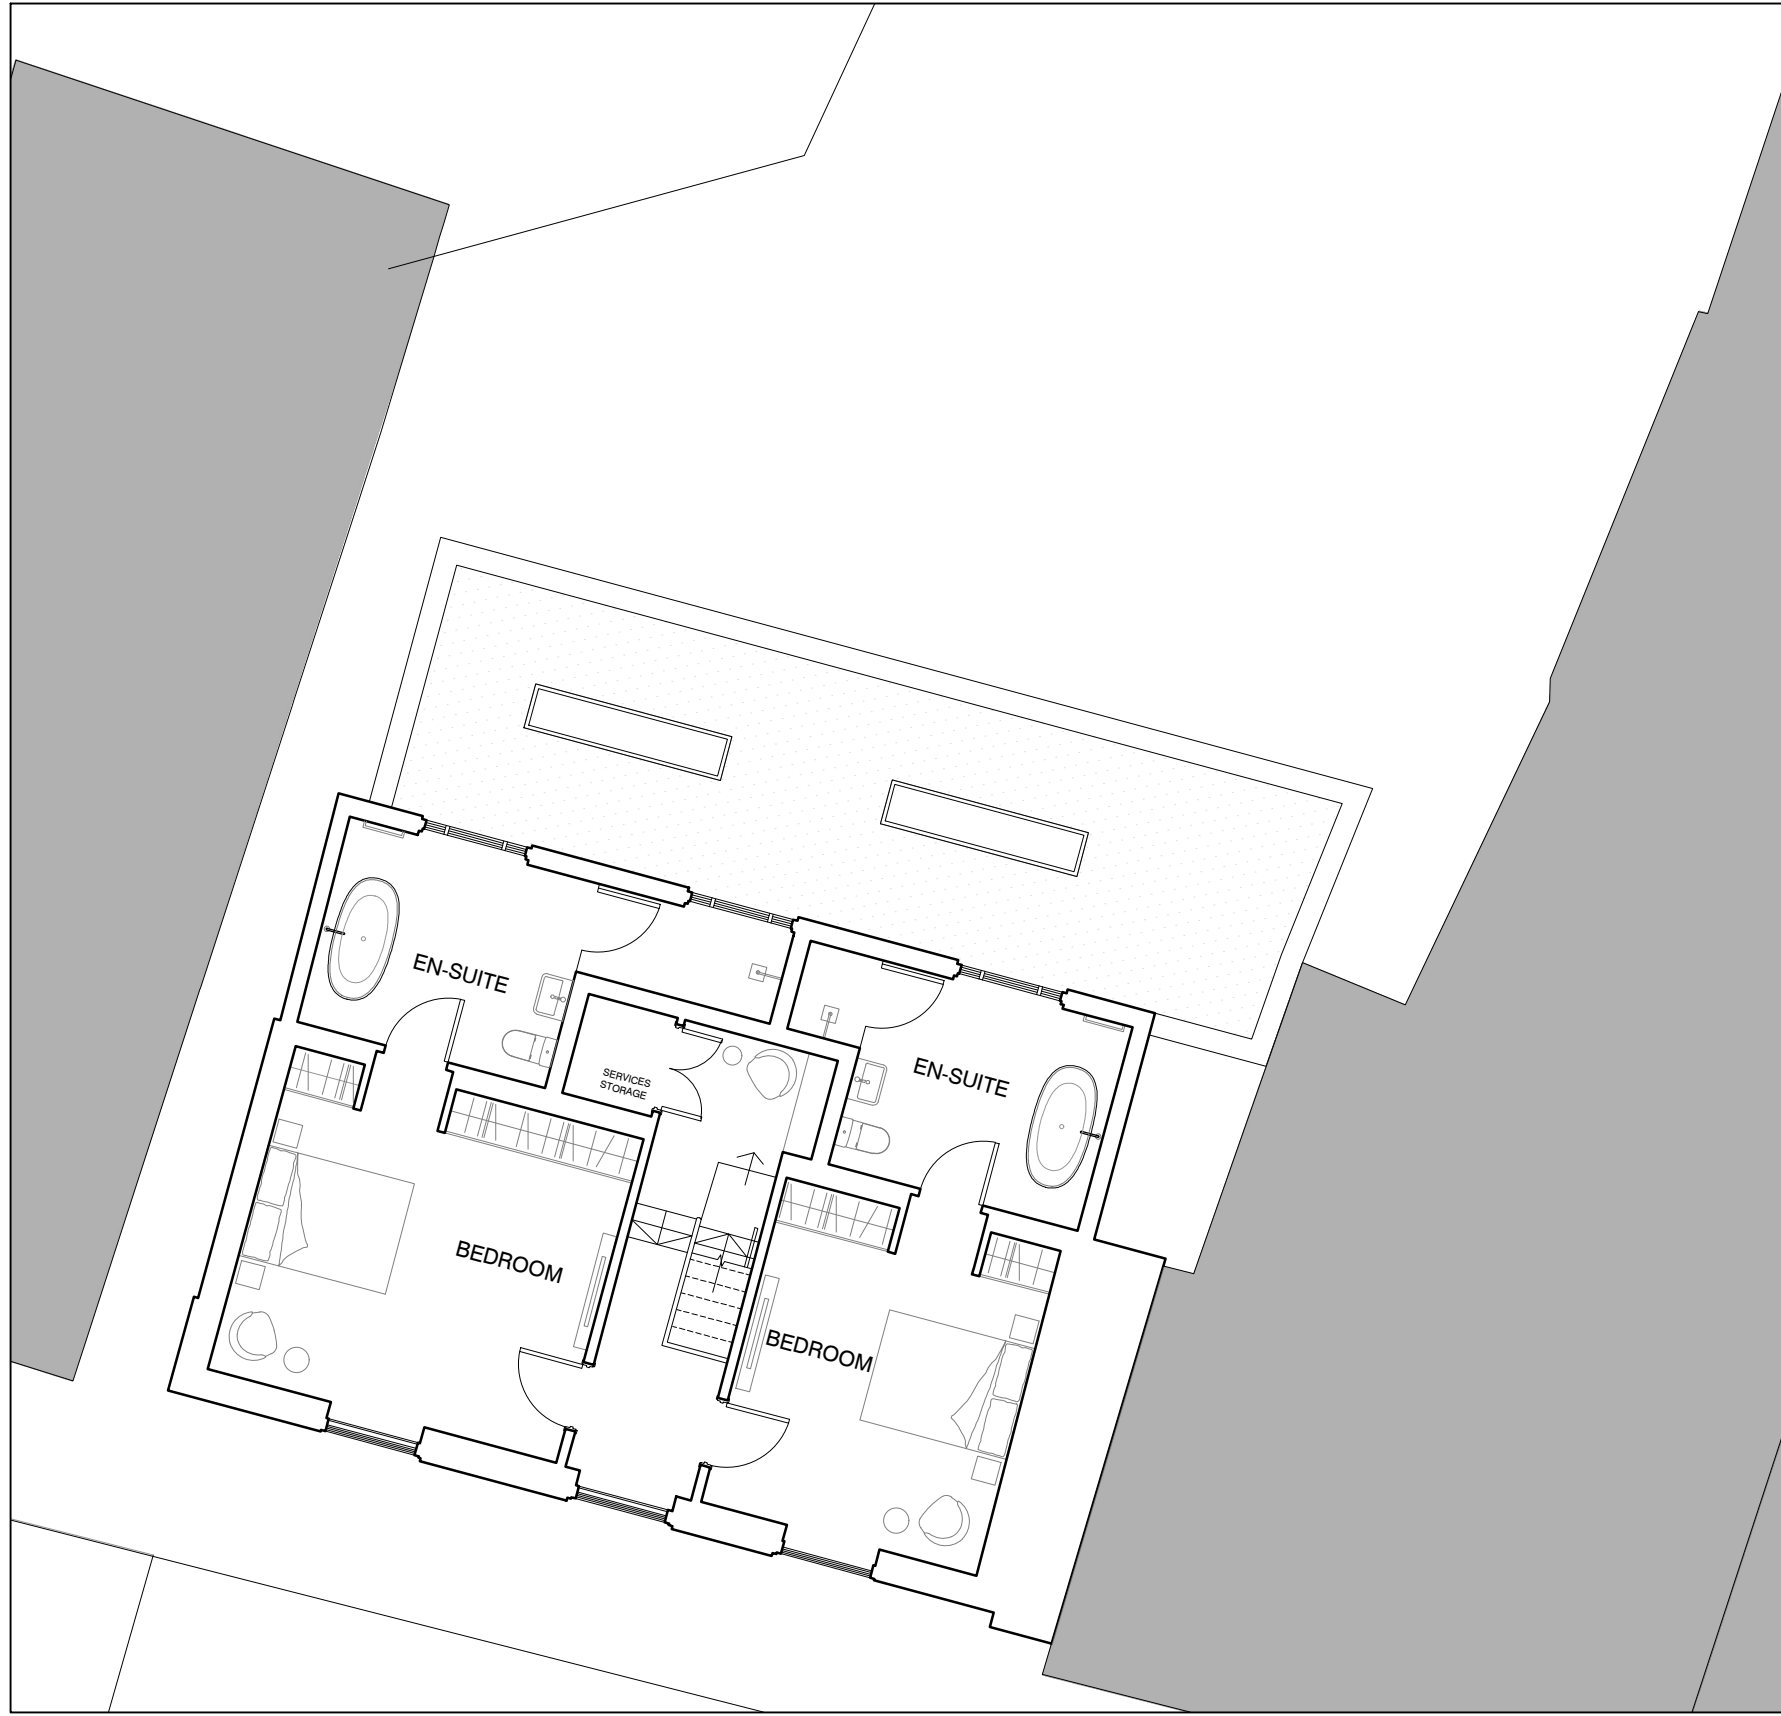

Proposed First Floor Plan @ 1:100

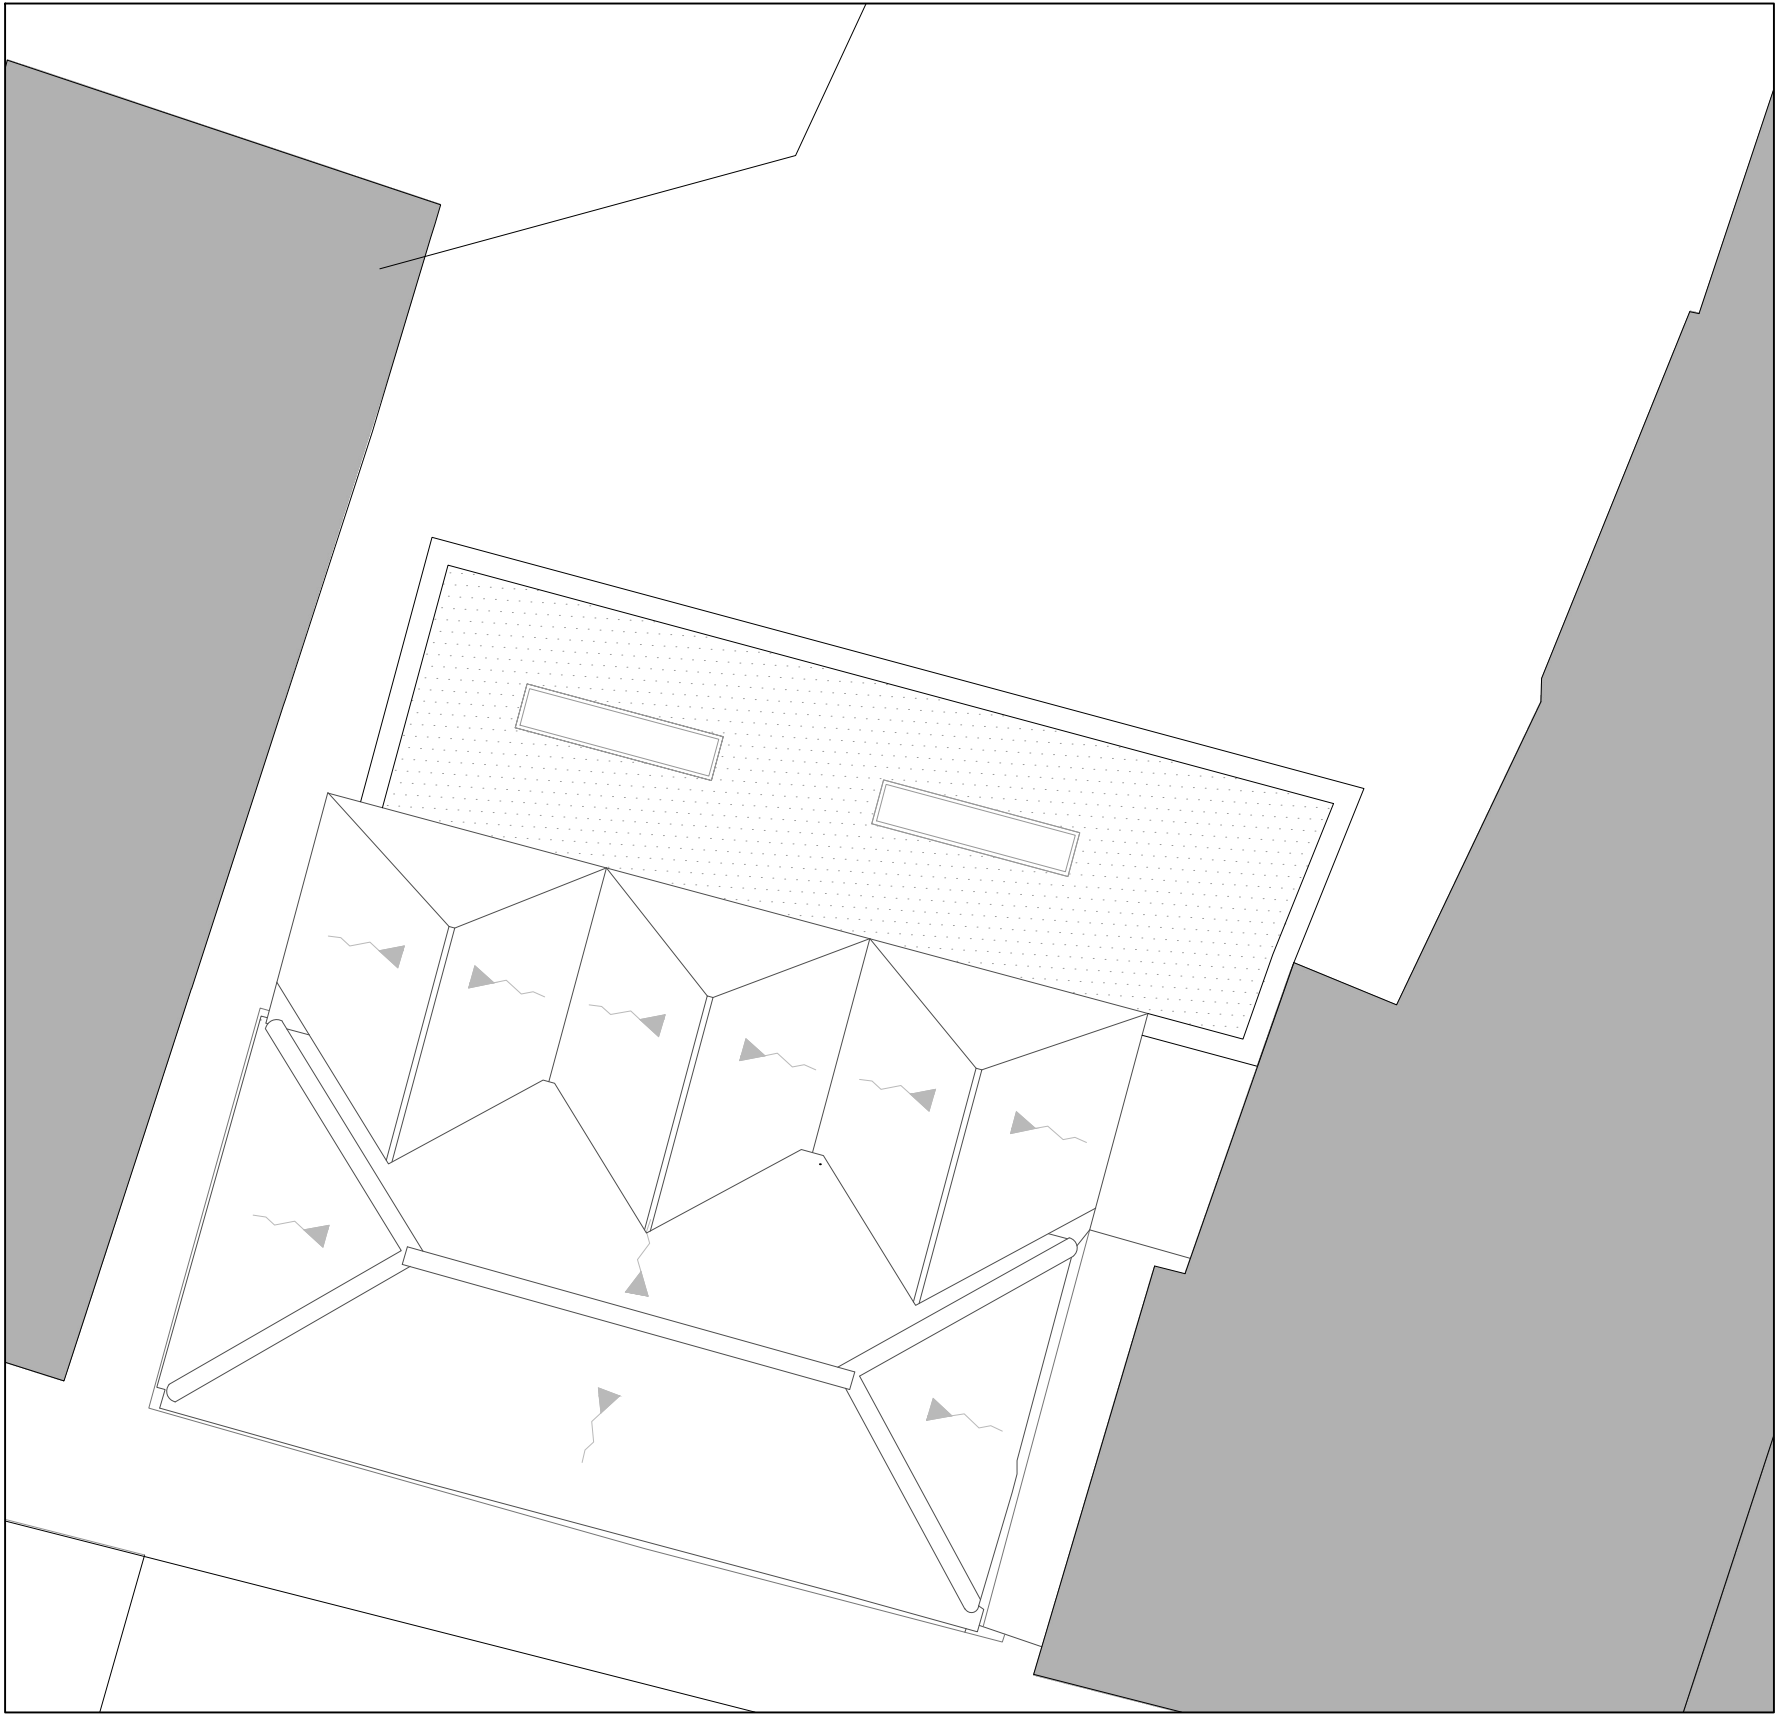

Proposed Roof Plan @ 1:100

P1 Changes following further consultation with the conservation officer AB 30.01.24
P2 Rear extension roof & eaves line lowered AB 20.05.24

Hollaway

London | 15a Acton Street | London | W12 9PG
T +44 (0) 20 7098 5425 | E london@hollawaystudio.co.uk | W www.hollawaystudio.co.uk
Kent | The Tramway Stables | Ramport Road | Rythe | Kent | CT21 5BG
T +44 (0) 1303 260 515 | E kent@hollawaystudio.co.uk | W www.hollawaystudio.co.uk

Project | WISE FOLLIES
ELHAM, CANTERBURY
Client | DARRELL HEALEY
Title | PROPOSED FLOOR PLANS
Status | PLANNING

Scale@A1 | 1:100 Date | 20.05.24 Drawn | AB Chk'd | TG

Project Number Drawing Number Revision
22.0085 -WF-200-10 P2
Bm Number 22_0085-HOL-XX-XX-DR-A--WF-200-10-S0----

PROPOSED FLOOR PLANS

1:100
0 1 2 3 4 5M
Ordnance Survey, (c) Crown Copyright 2024. All rights reserved. Licence number 100022432