


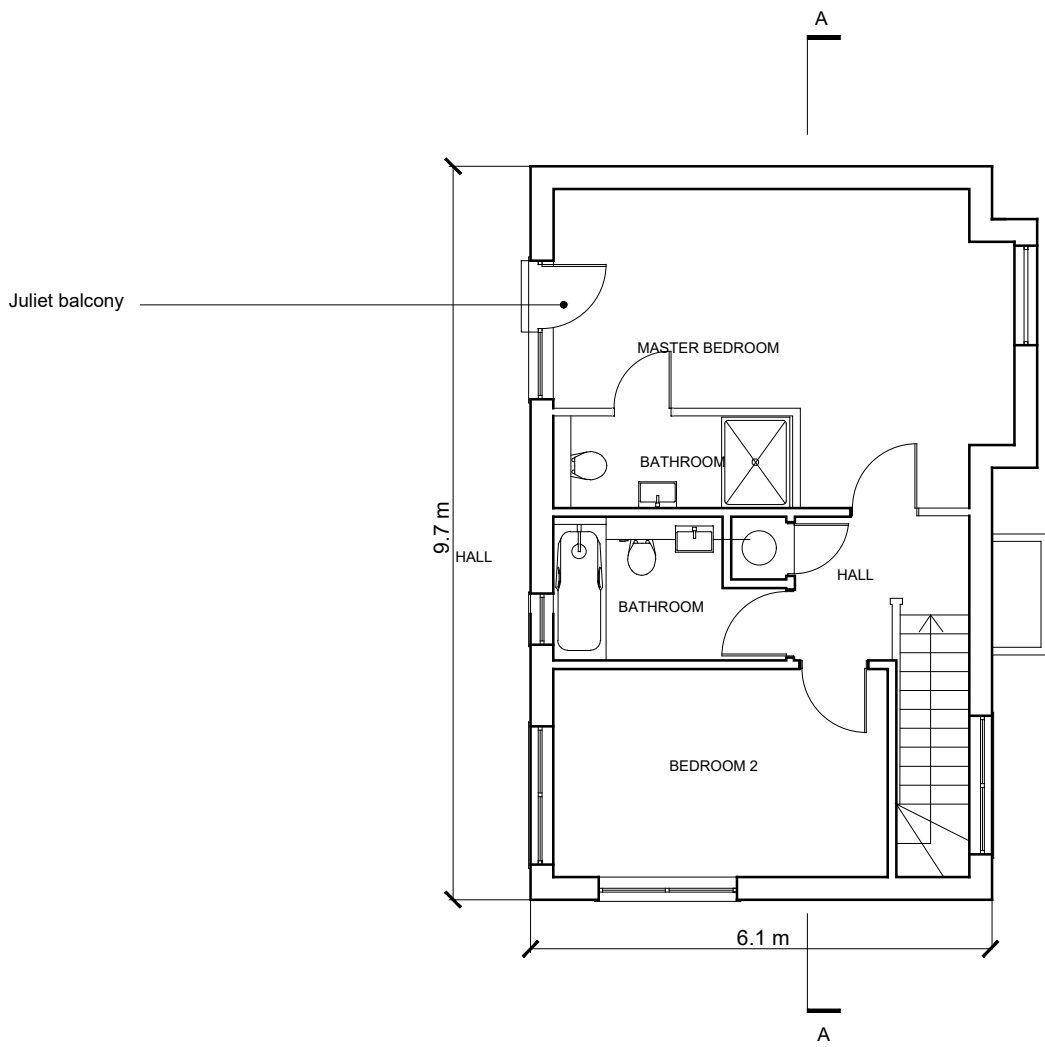


TYPICAL FIRST FLOOR PLAN




REAR ELEVATION




FRONT ELEVATION

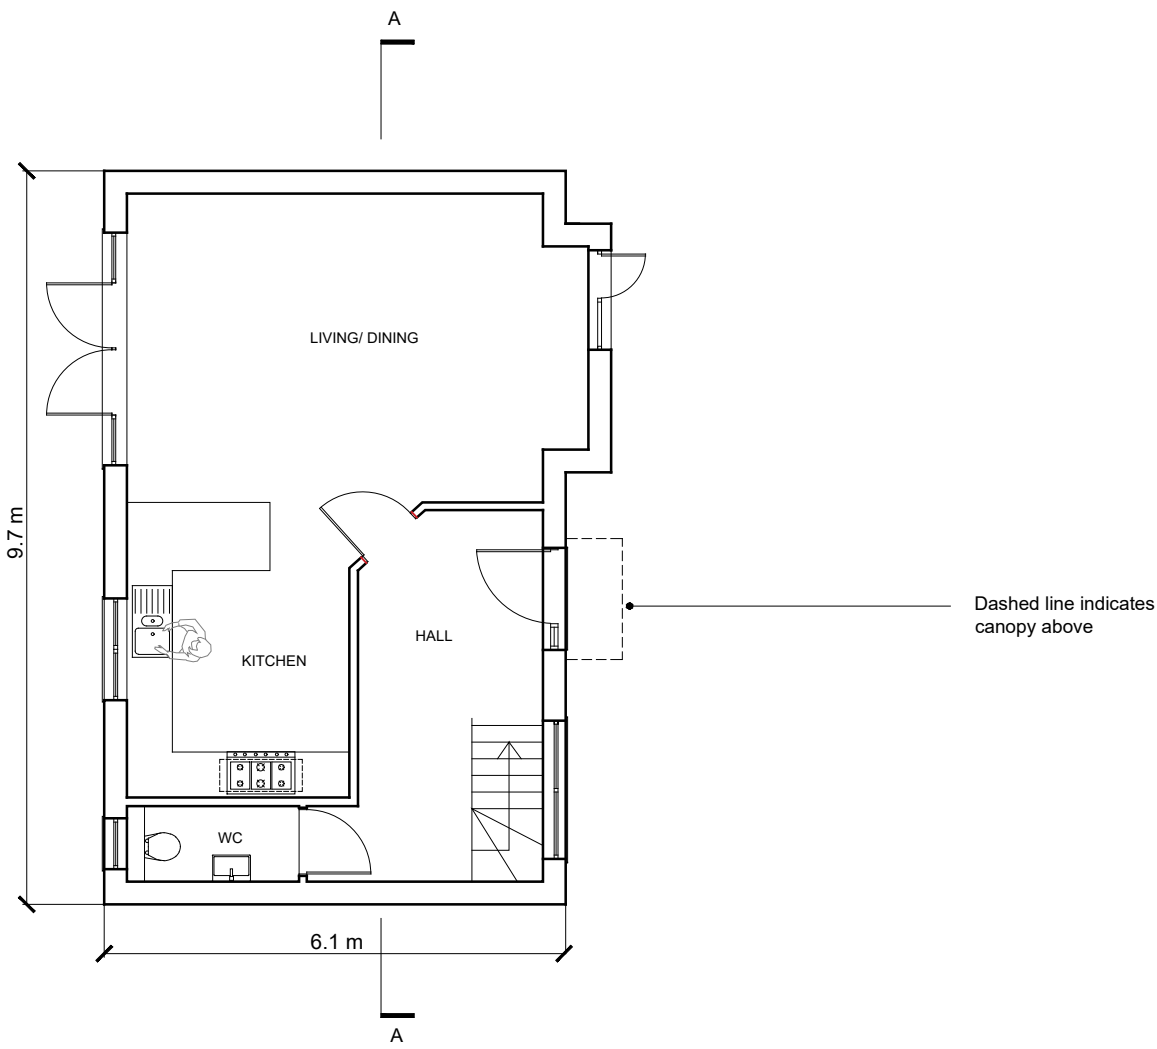


TYPICAL GROUND FLOOR PLAN

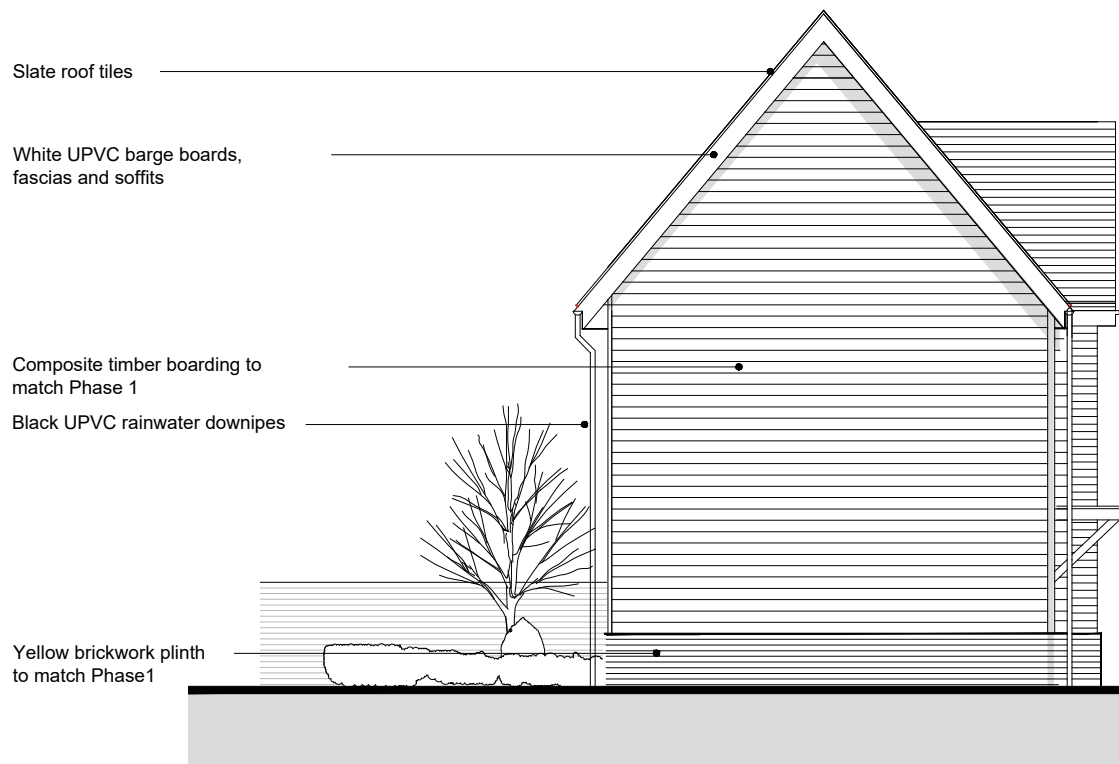

SIDE ELEVATION

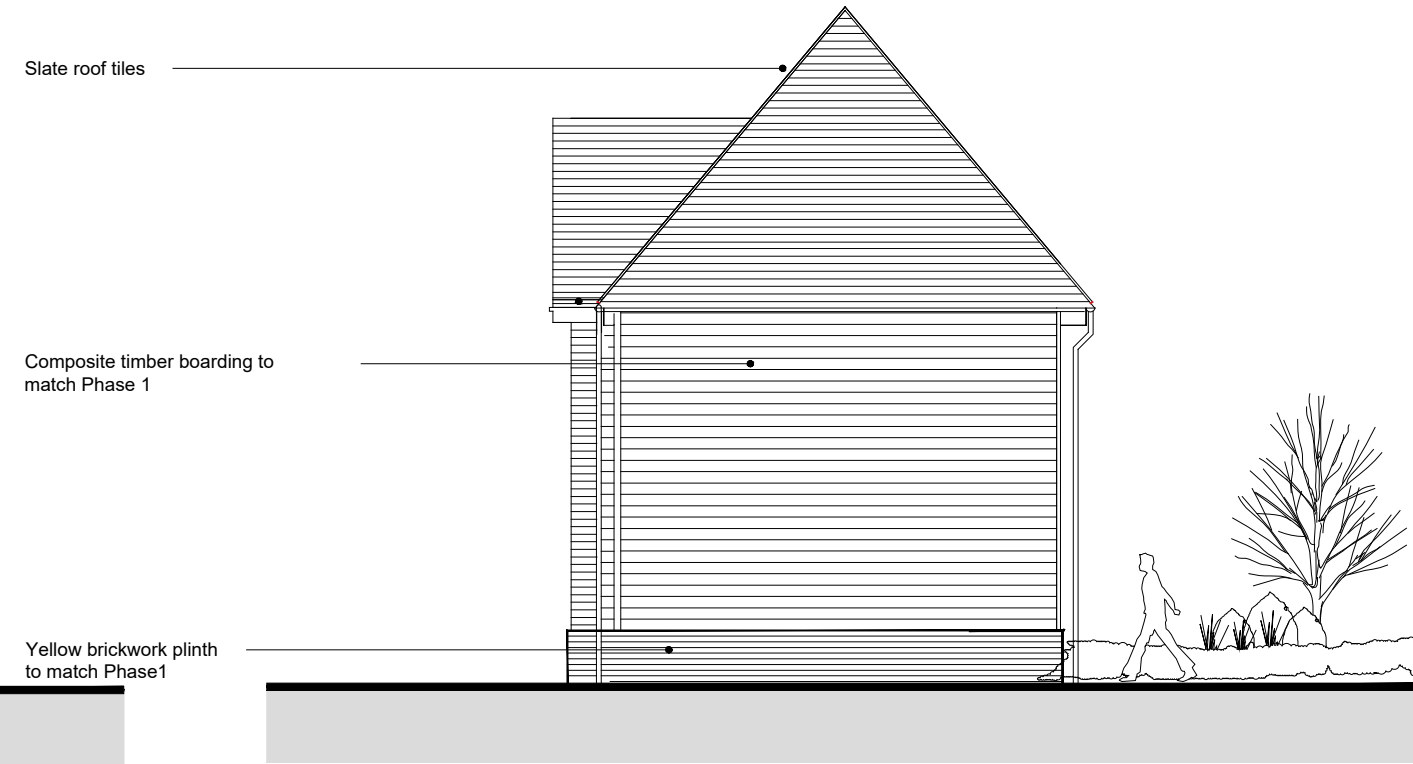

SIDE ELEVATION

 

PROPOSED RESIDENTIAL DEVELOPMENT: PROPOSED TYPICAL UNIT F2 FLOOR PLANS & ELEVATIONS

This drawing is the copyright of **guy holloway** architects and should not be copied or reproduced without written consent.

All dimensions are to be checked on site prior to fabrication and the Architect should be notified of any discrepancy.

Revisions

Project
Former St. Mary's Caravan Park, Dymchurch

Client
Pinnacle Universal Ltd

Title
Proposed Typical Unit Type F Floor Plans & Elevations

Scale
1:100 @ A1

Date
29.04.24

Drawn
AF

Chk'd

guy holloway
ARCHITECTS

London | Phoenix Yard | 65 Kings Cross Road | London | WC1X 9LW
T +44 (0)1303 260515 | F +44 (0)1303 268214 | E london@guyholloway.co.uk | W www.guyholloway.co.uk

Kent | The Tramway Stables | Rampart Road | Hythe | Kent | CT21 5BG
T +44 (0)1303 260515 | F +44 (0)1303 268214 | E kent@guyholloway.co.uk | W www.guyholloway.co.uk

Drawing Number
10.21.022

Revision
R0