



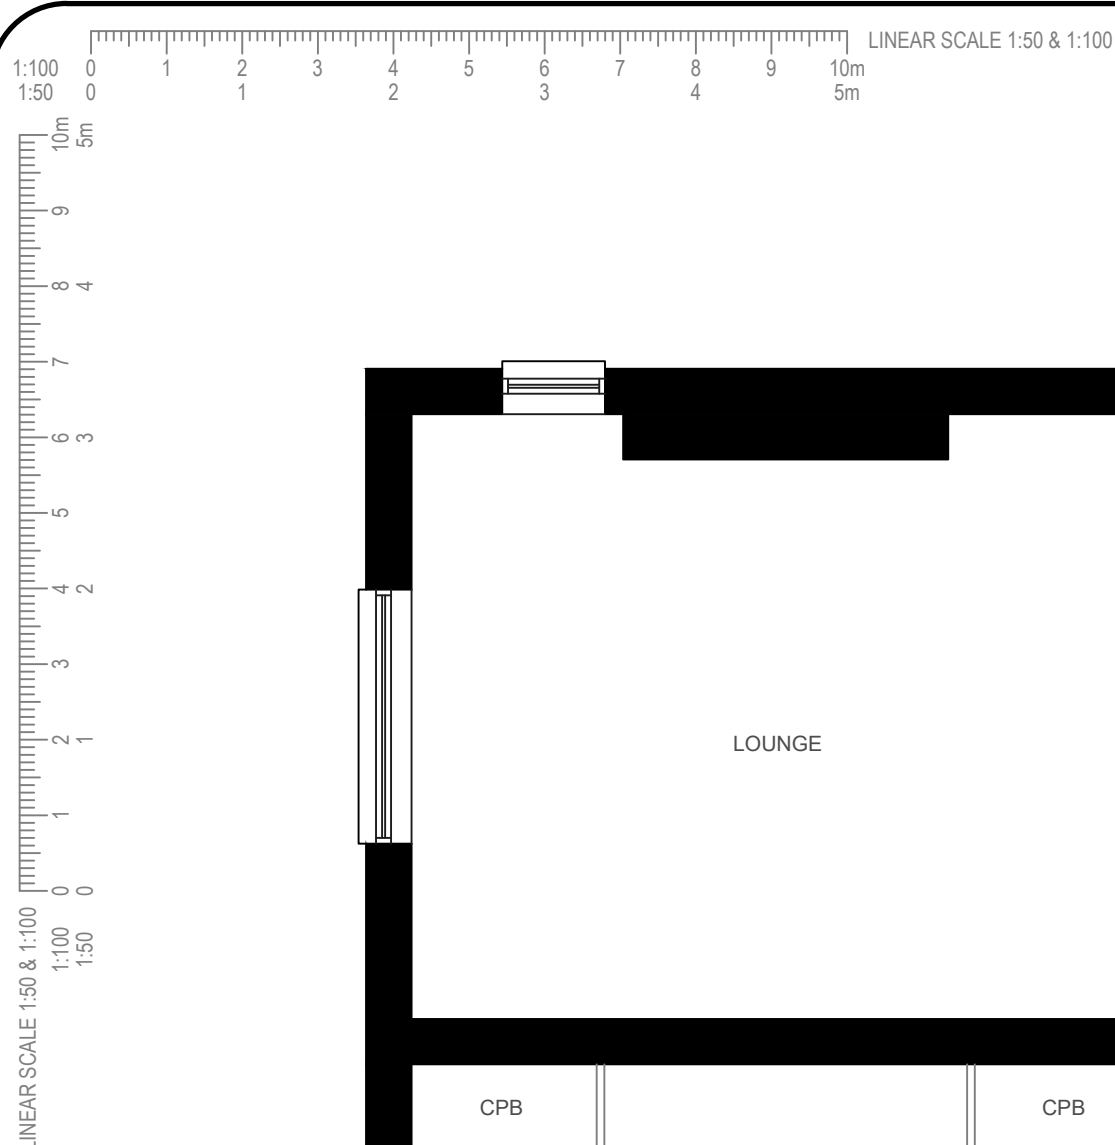


EXISTING FLOOR PLAN
(scale 1:50)




PROPOSED FLOOR PLAN
(scale 1:50)

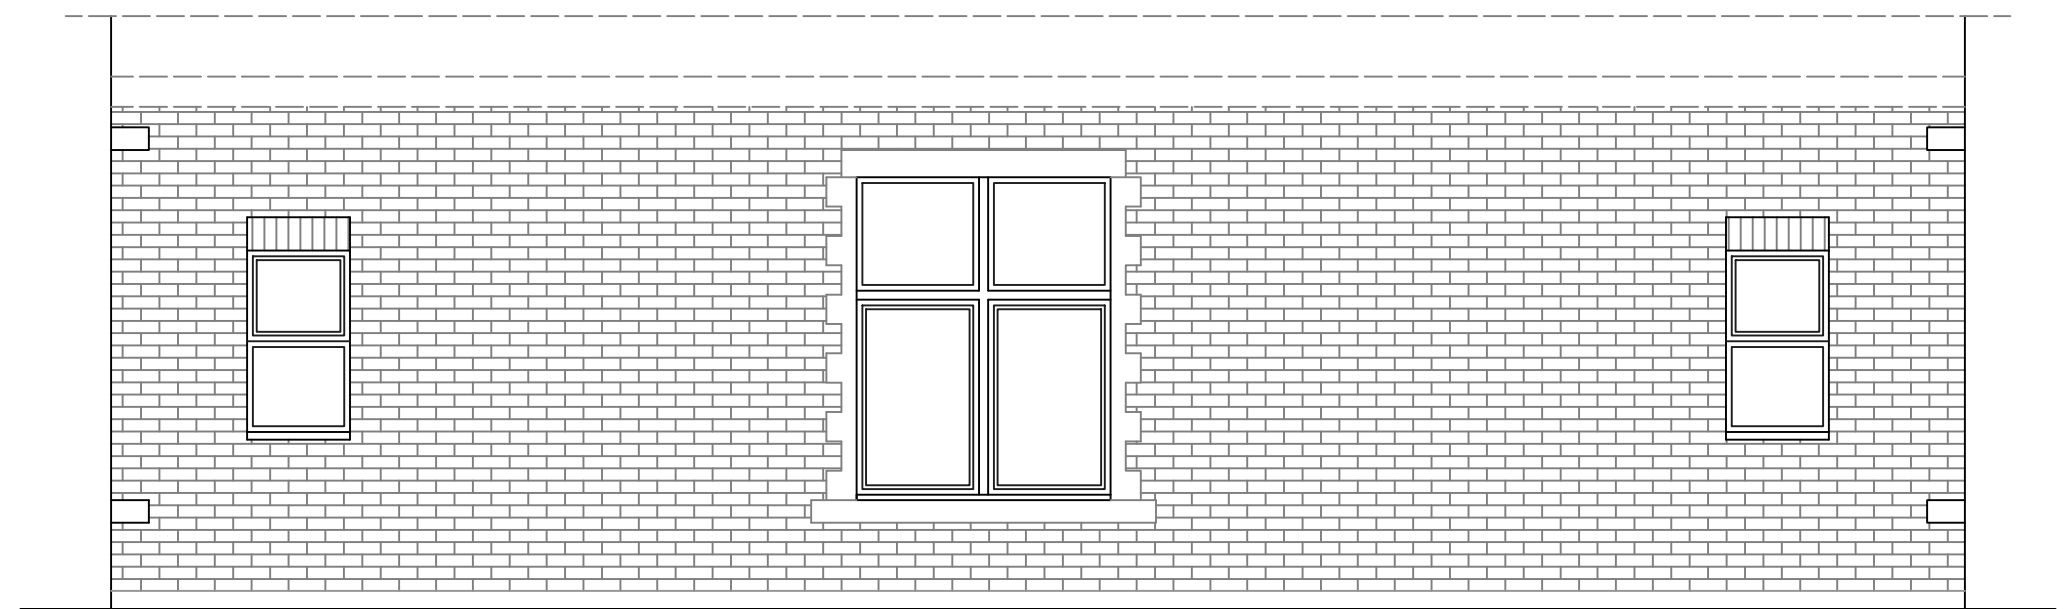


EXISTING FRONT ELEVATION
(scale 1:50)

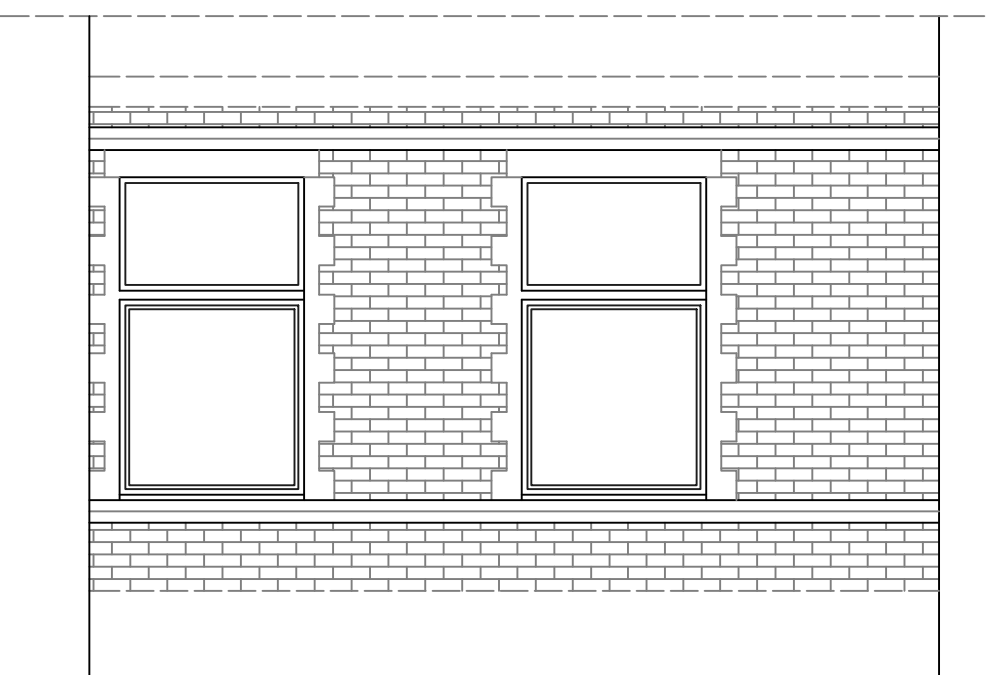

EXISTING SIDE ELEVATION
(scale 1:50)

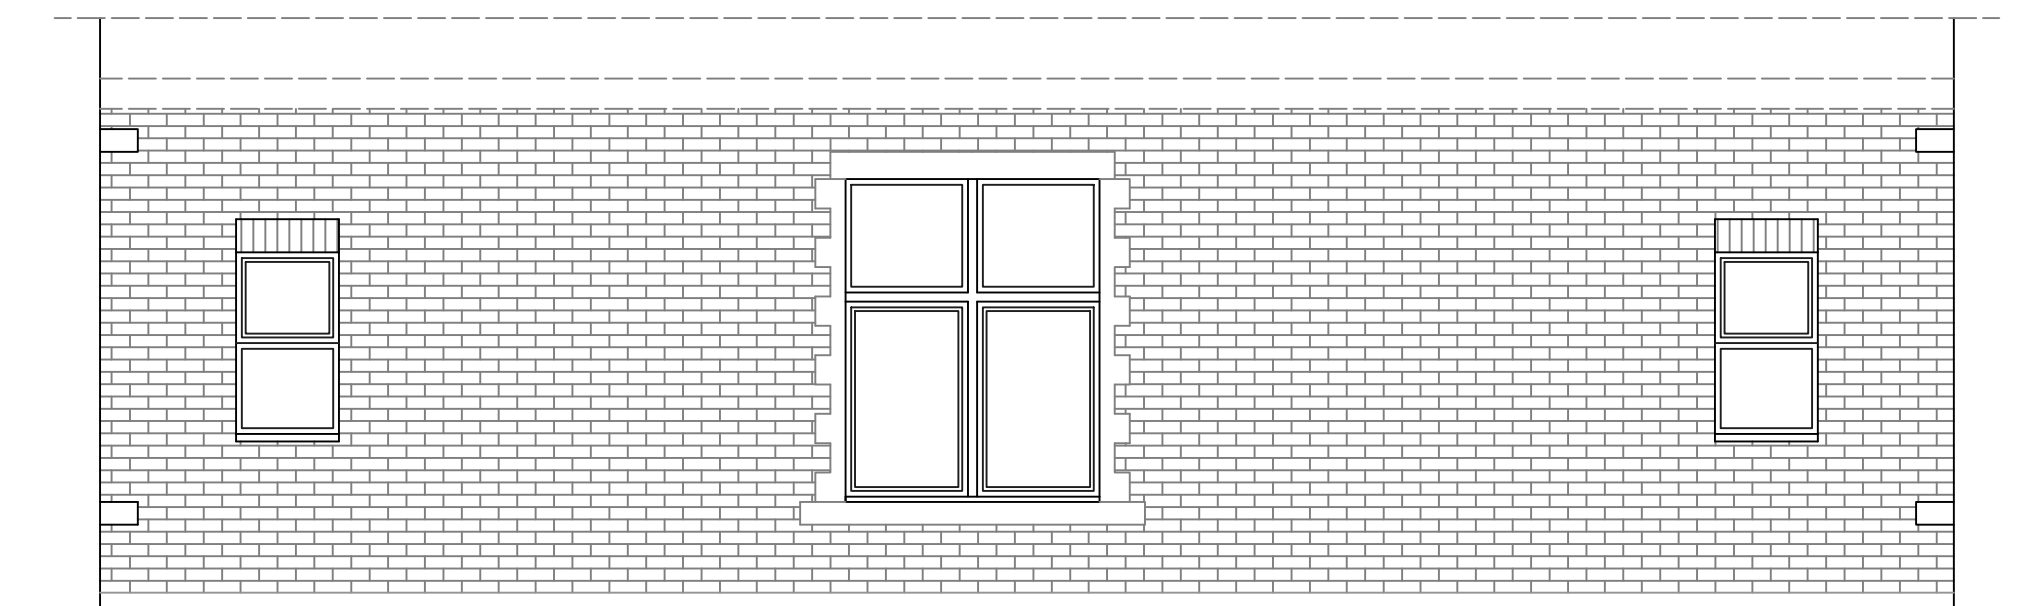

PROPOSED FRONT ELEVATION - as existing
(scale 1:50)

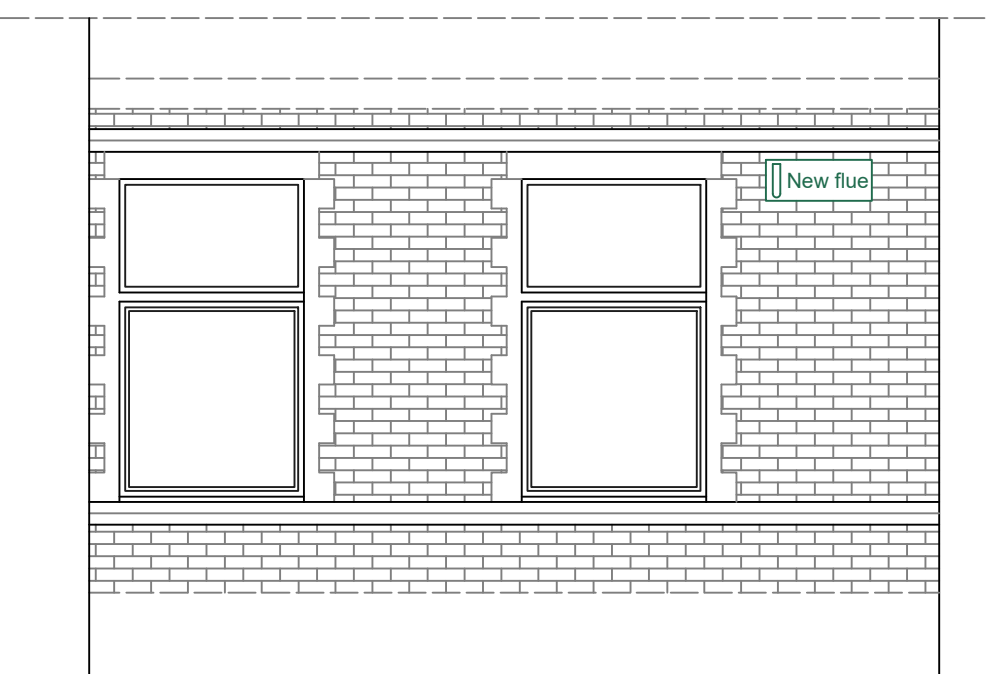

PROPOSED SIDE ELEVATION
(scale 1:50)



ADDRESS	THE JASMINE SUITE, THE GRAND THE LEAS, FOLKESTONE KENT, CT20 2LR			
	INTERNAL ALTERATIONS TO CREATE NEW BATHROOM, RE-SITING BOILER & ADDITION OF REAR BOILER FLUE			
PROJECT	AS SHOWN	DWG NO	SRV100.24. 10022	SHEET
SCALE	K. MILLER	DATE	MAY-2024	002 REV B

THESE DRAWINGS ARE PRODUCED TO OBTAIN PLANNING AND BUILDING REGULATIONS APPROVAL ONLY AND COPYRIGHT OF THE DESIGNER, ALL DIMENSION TO BE CHECKED ON SITE.