


Scale Bars

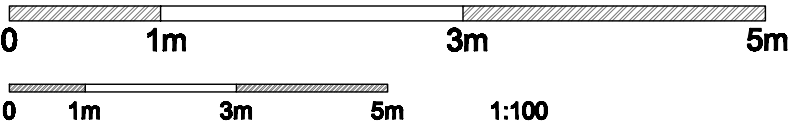


1:50

8a

Existing Roof Plan

Scale: 1:100

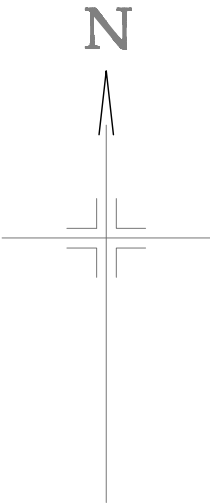

8b

Proposed Roof Plan

Scale: 1:100

NOTES;



Director - m: 07824 697334 / Info - m: 07802 678512

e: lmarchitects.info@gmail.com

e: lmarchitects.director@gmail.com

e: lmarchitects.communications@gmail.com

EXTENSION – Planning P.

Proposed single storey wrap
around extension with internal
alterations to existing house.

98 Heron Forstal Avenue,
Hawkinge, Kent,
CT18 7FP

Project N° 2066

Drawing Title

Existing & Proposed
ROOF PLANS

Date 26.04.24
Scale 1:100 @ A3
Drawing n° 08B

Revision		
A	04/06/24	--/--/--
B	03/07/24	--/--/--
-	--/--/--	--/--/--

Client Designer
Mr Hewson LJ Montgomerie

Notes:
Check that this drawing is the latest edition.
Do not use any of the information on this drawing without checking all dimensions etc.
Do not use any notes indicated for other sections, sections, walls, etc. unless they are clearly stated.
Do not reproduce any part of this drawing without prior written consent.
Do not create from this drawing, other than for local council planning department purposes.