


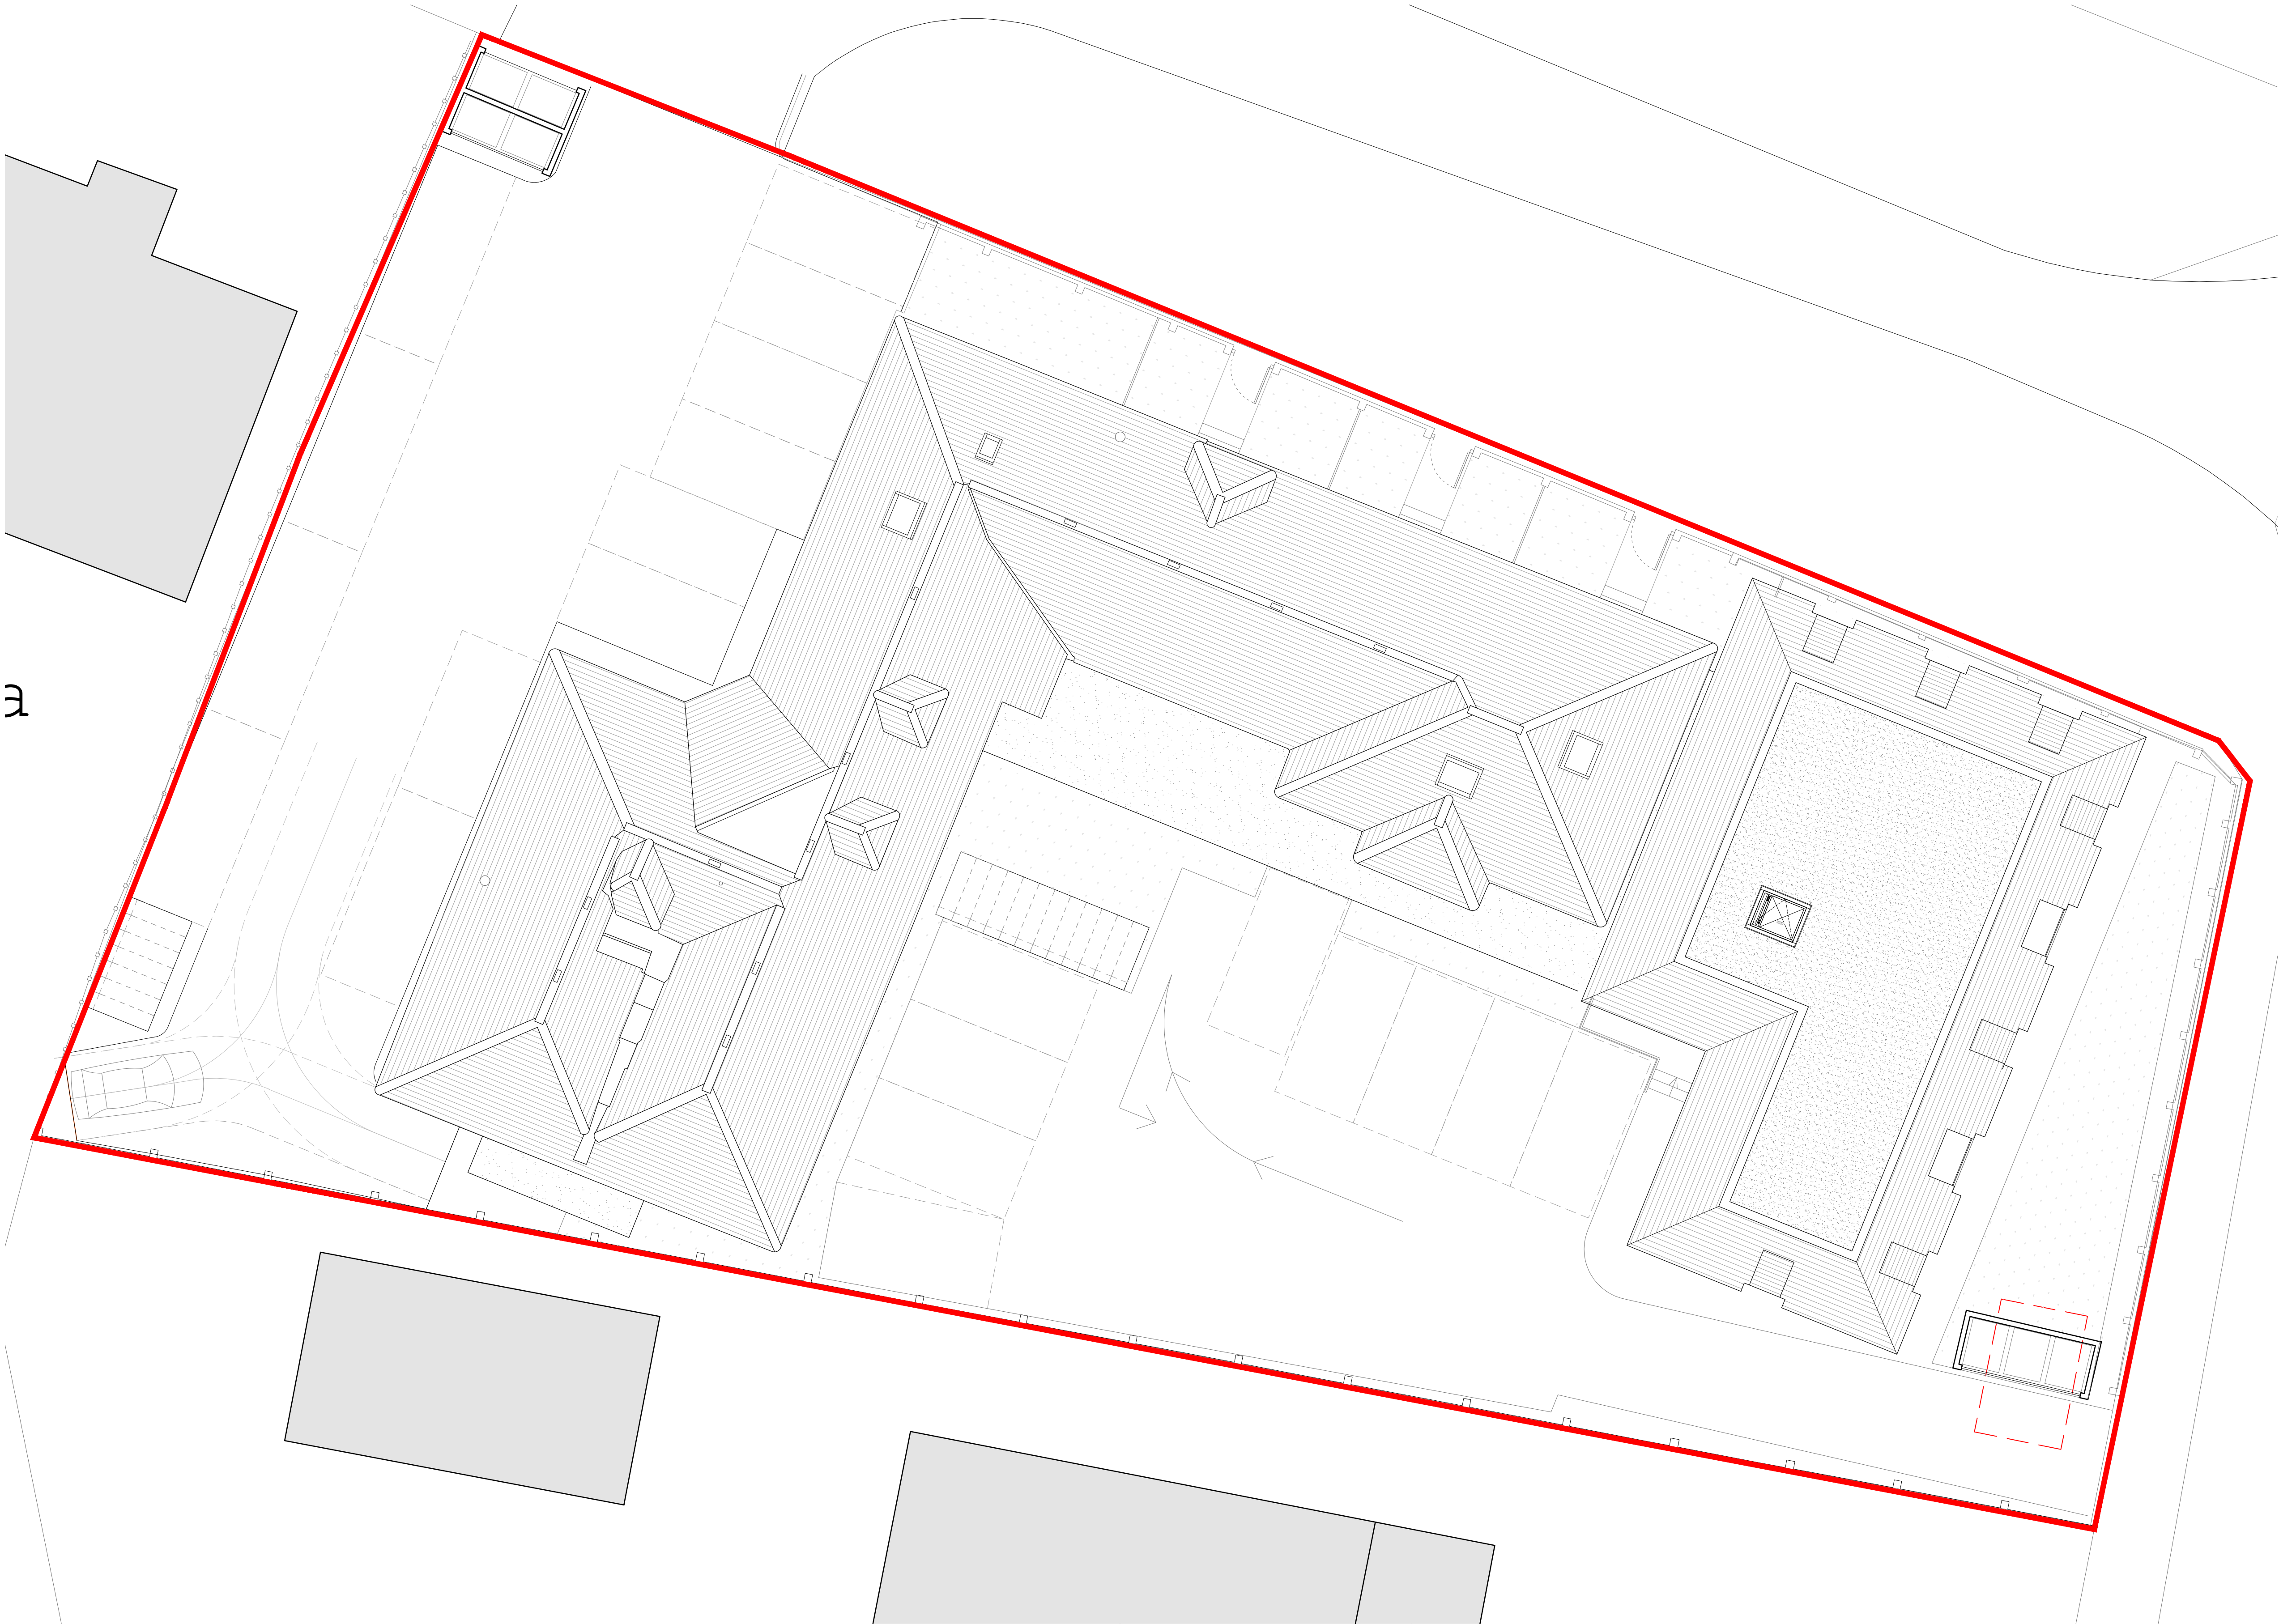

Proposed Roof Plan' 1:100@A1

R0	Planning Submission	GG	13.05.2020
R1	Amended parking and proposed extension	CO	24.08.2020
R2	Amended parking and proposed extension	BC	22.10.2020
R3	Revision Clarification	BC	03.11.2020
R4	NMA submission	PA	24.06.2024

Hollaway

London | 101a Action Street | London | WC1X 9NS
T +44 (0) 20 7095 5425 | E london@hollawaystudio.co.uk | W www.hollawaystudio.co.uk
Kent | The Tramway Stables | Rampart Road | Rythe | Kent | CT21 5BG
T +44 (0)1303 260 515 | E kent@hollawaystudio.co.uk | W www.hollawaystudio.co.uk

Project	Sandbanks Littlestone
Client	Littlestone Property Development Ltd
Title	Proposed Roof Plan
Status	PLANNING

Scale@A1 | 1:200 Date | 10.04.2024 Drawn | PA Chk'd | MP

Project Number	Drawing Number	Revision
21.167	200-033	R4
Bim Number		

Demolished

0 1 2 4 6 8 10M

