

East Elevation

Side lean to
removed to
provide side
access




Scale Bar



New flat roof in
Triple felt or simialr

Section
Through

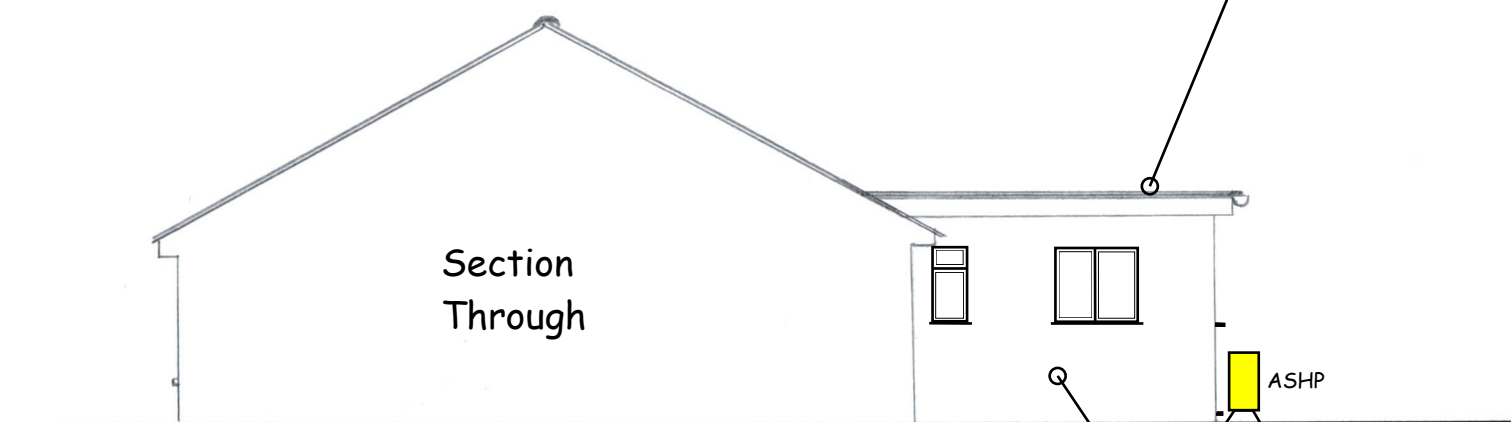

Brick in-keeping
with main house

North Elevation

Single storey rear extension following
removal of existing rear lean to
extension

Dovedale, Lympne CT21 4JP

Proposed North & East Elevation

Drawing Number: CB-006

Scale 1:100 @ A3

Drawn By:

CB Planning

Date: 01-10-24

07810 432 681