


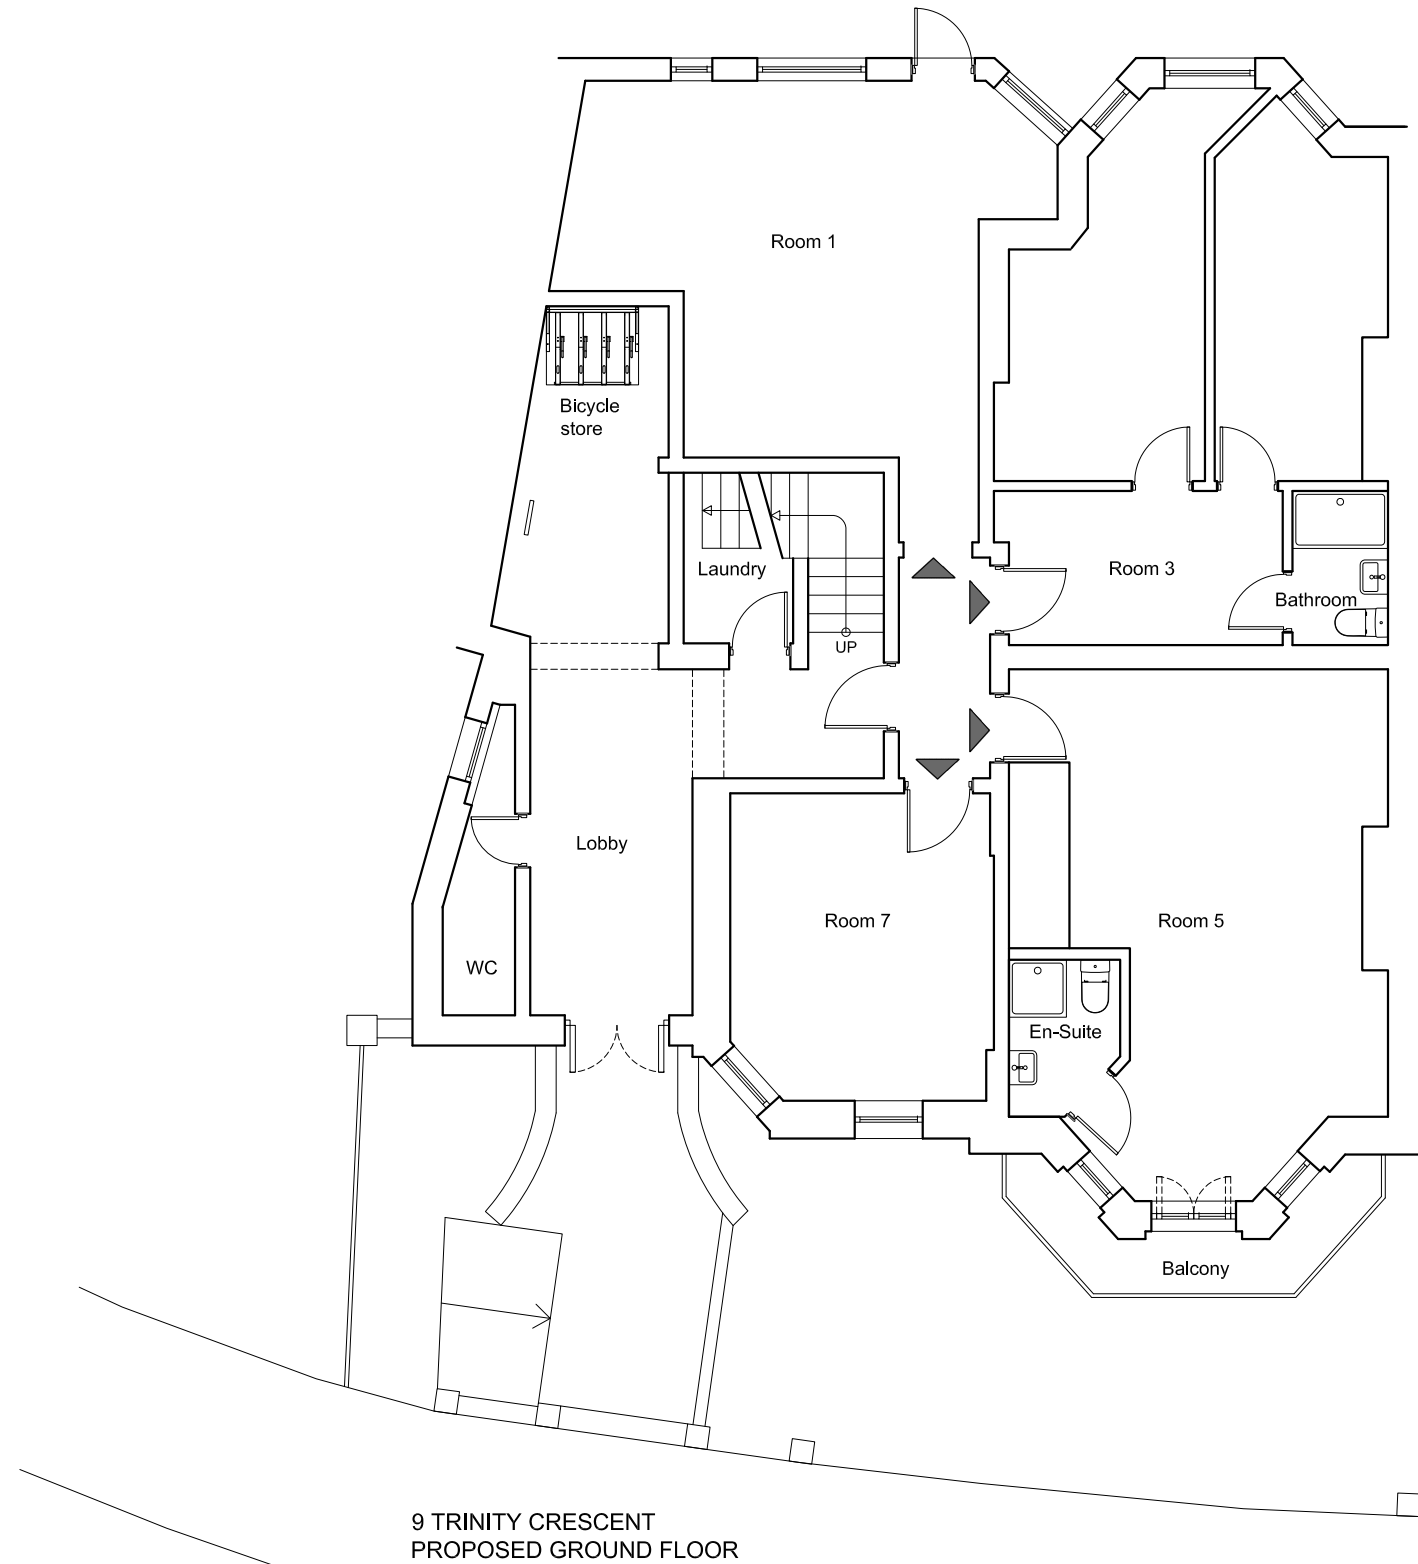

Project Title: Conversion of HMO to two bedroom - three person flat at 9 Trinity Crescent, Folkestone, CT20 2ES

Drawing Title: Existing Ground Floor Plan


Date: October 2024

Drawing No: 23/211/004

Client: Folkestone Prime Court

Scale: 1/100 @ A3

Revision: 02

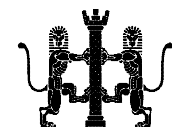

Roger Joyce Associates
CHARTERED ARCHITECTS
Amalgamated with
Cyma Architects

55 Old High Street | Folkestone | Kent | CT20 1RN
T: 01303489458 | E: roger@rogerjoyceassociates.co.uk
W: www.rogerjoyceassociates.co.uk