


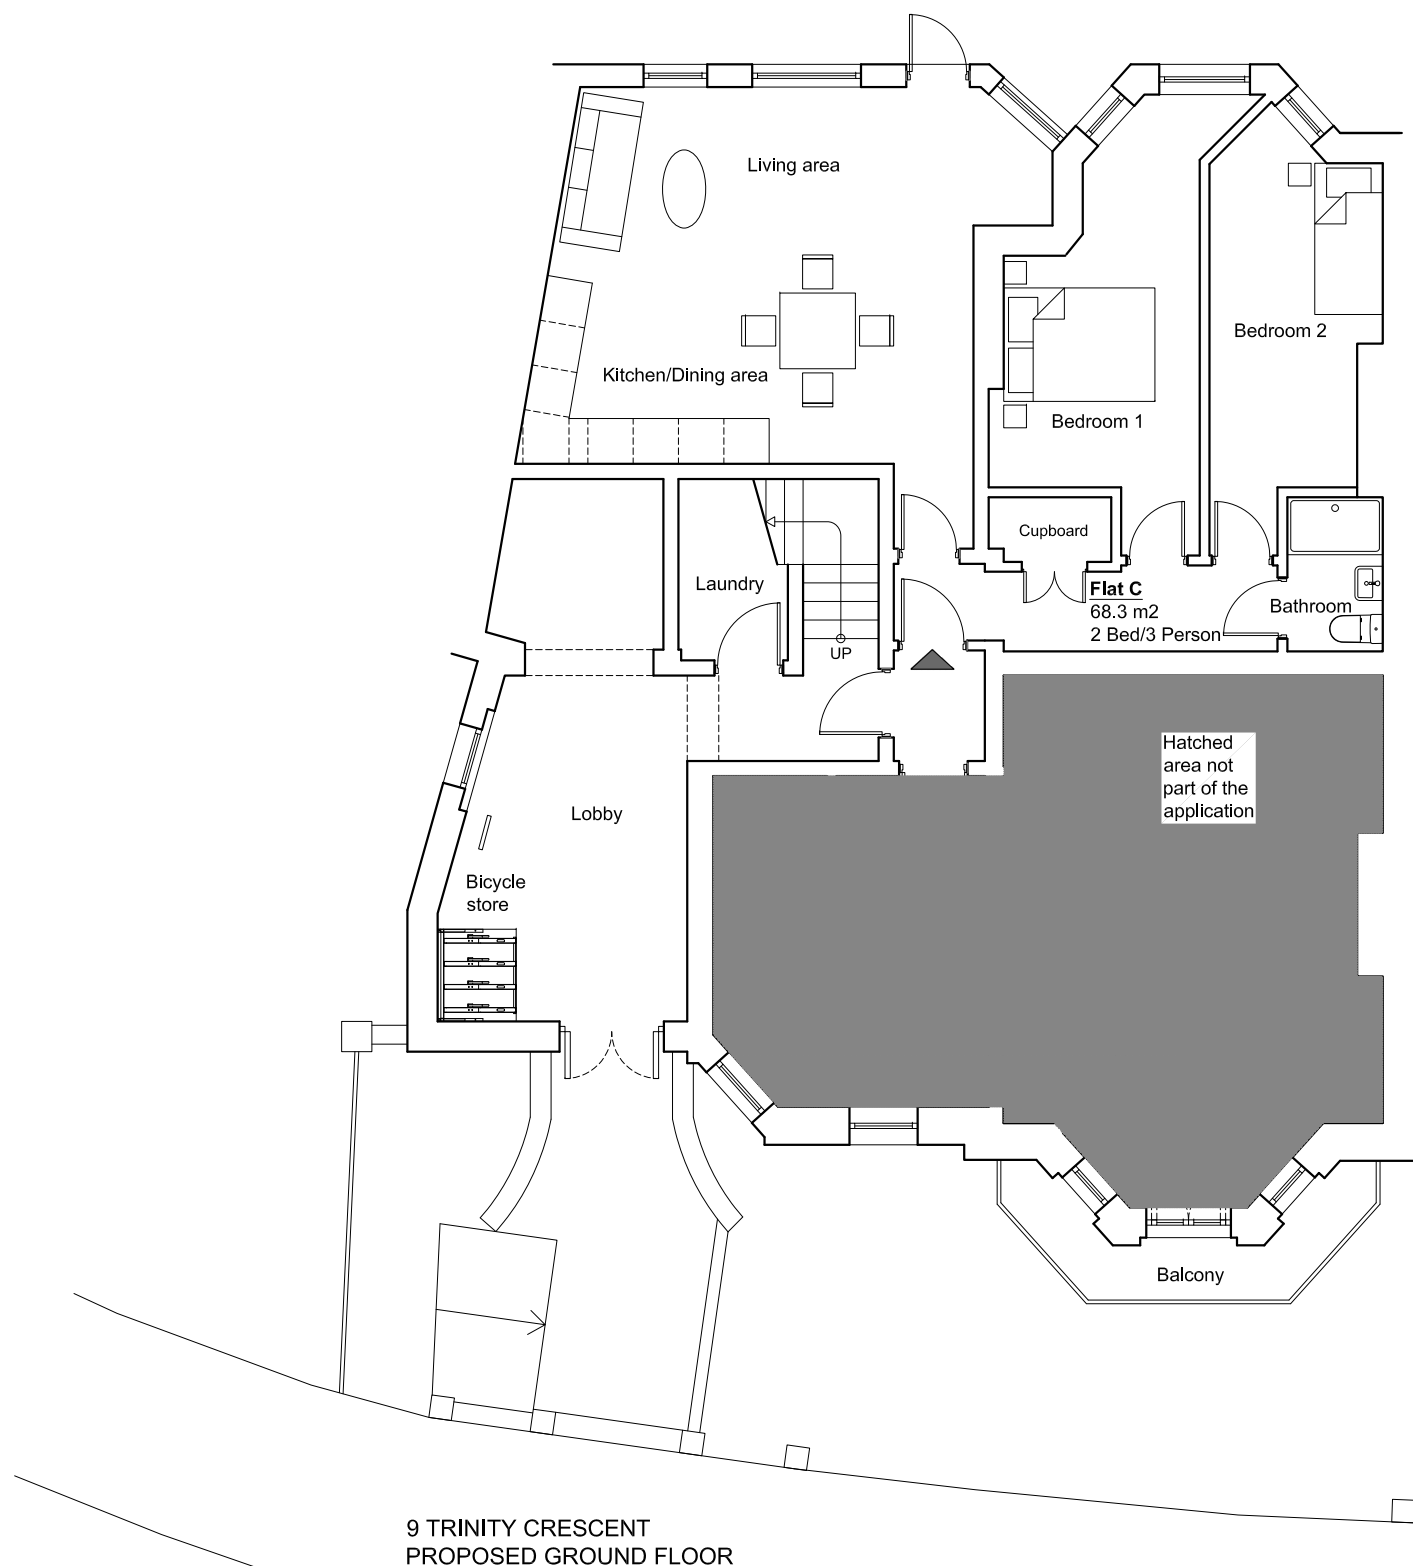

**Project Title:** Conversion of HMO to two bedroom - three person flat at 9 Trinity Crescent, Folkestone, CT20 2ES

**Drawing Title:** Proposed Ground Floor Plan

**Date:** October 2024

**Drawing No:** 23/211/104

**Client:** Folkestone Prime Court

**Scale:** 1/100 @ A3

**Revision:** 01



**Roger Joyce Associates**  
CHARTERED ARCHITECTS  
Amalgamated with  
**Cyma Architects**

55 Old High Street | Folkestone | Kent | CT20 1RN  
T: 01303489458 | E: roger@rogerjoyceassociates.co.uk  
W: www.rogerjoyceassociates.co.uk