


The copyright of this drawing and any design shown on it is owned by Kent Building Control Ltd. Figured dimensions only to be worked from. Contractors are to check all dimensions on site. Any discrepancies to be reported before proceeding.




Front Elevation (East)
Proposed - No Change

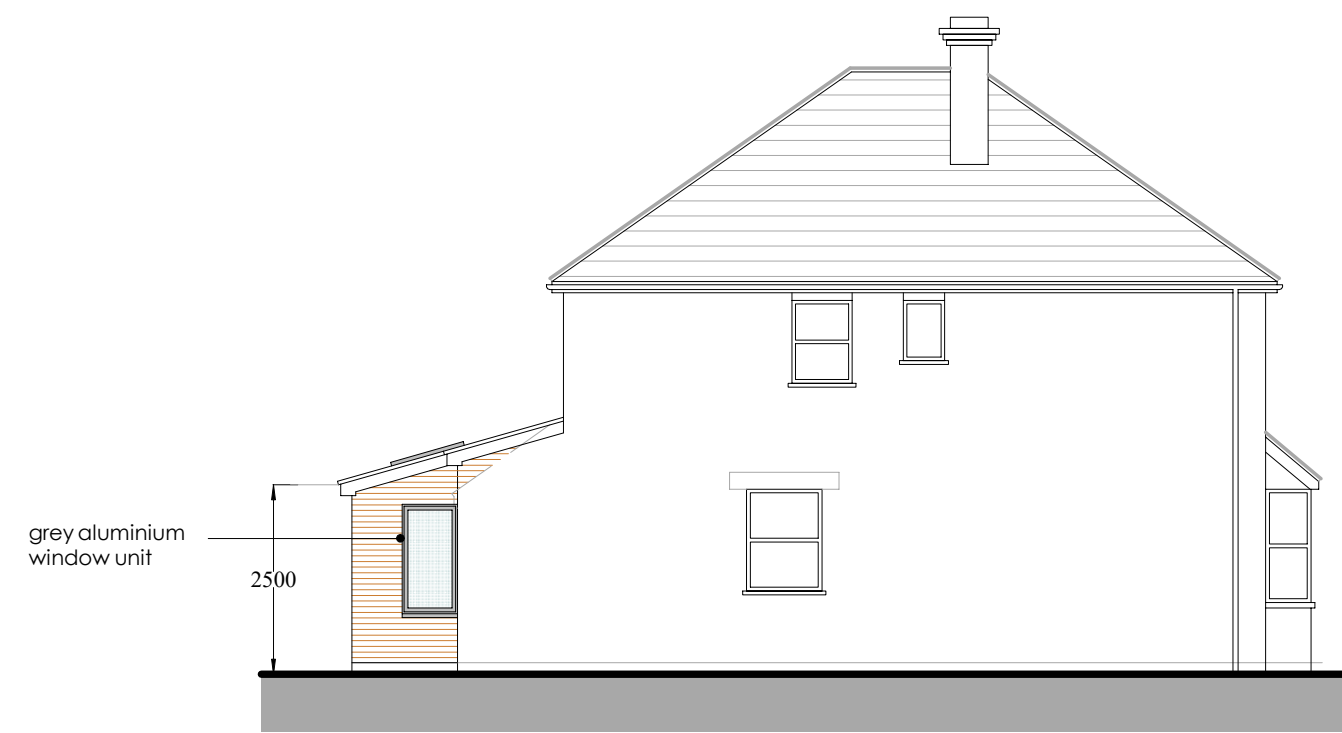


Side Elevation (South)
Proposed




Rear Elevation (West)
Proposed

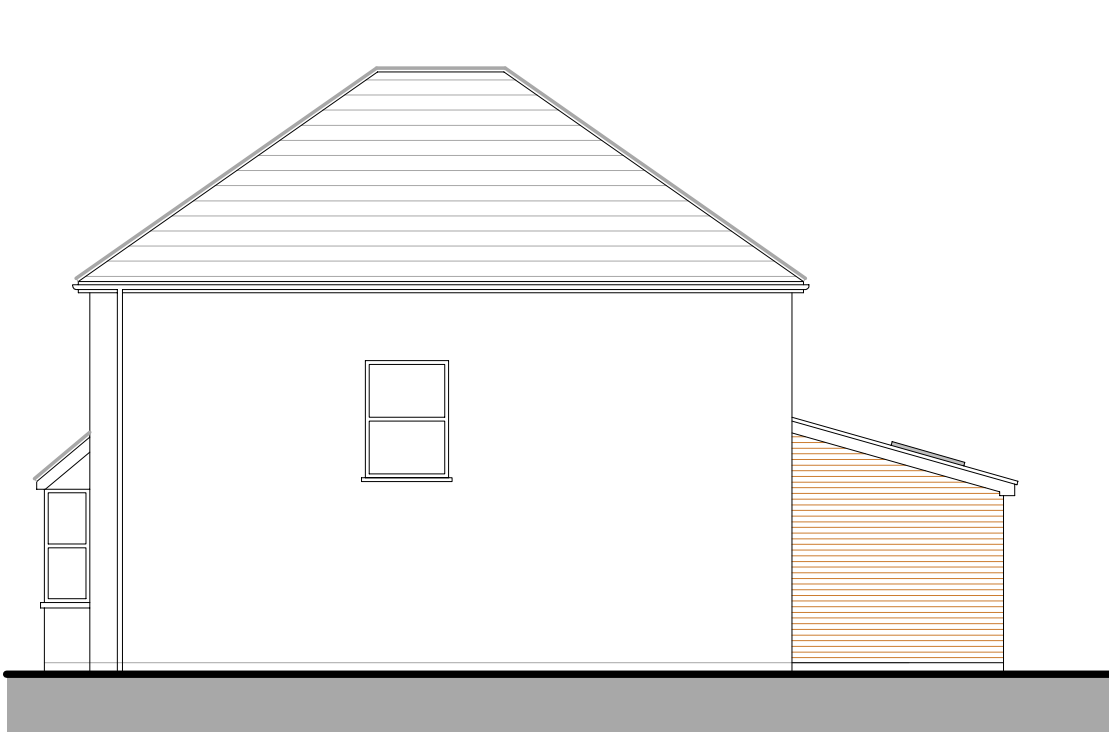


Side Elevation (North)
Proposed

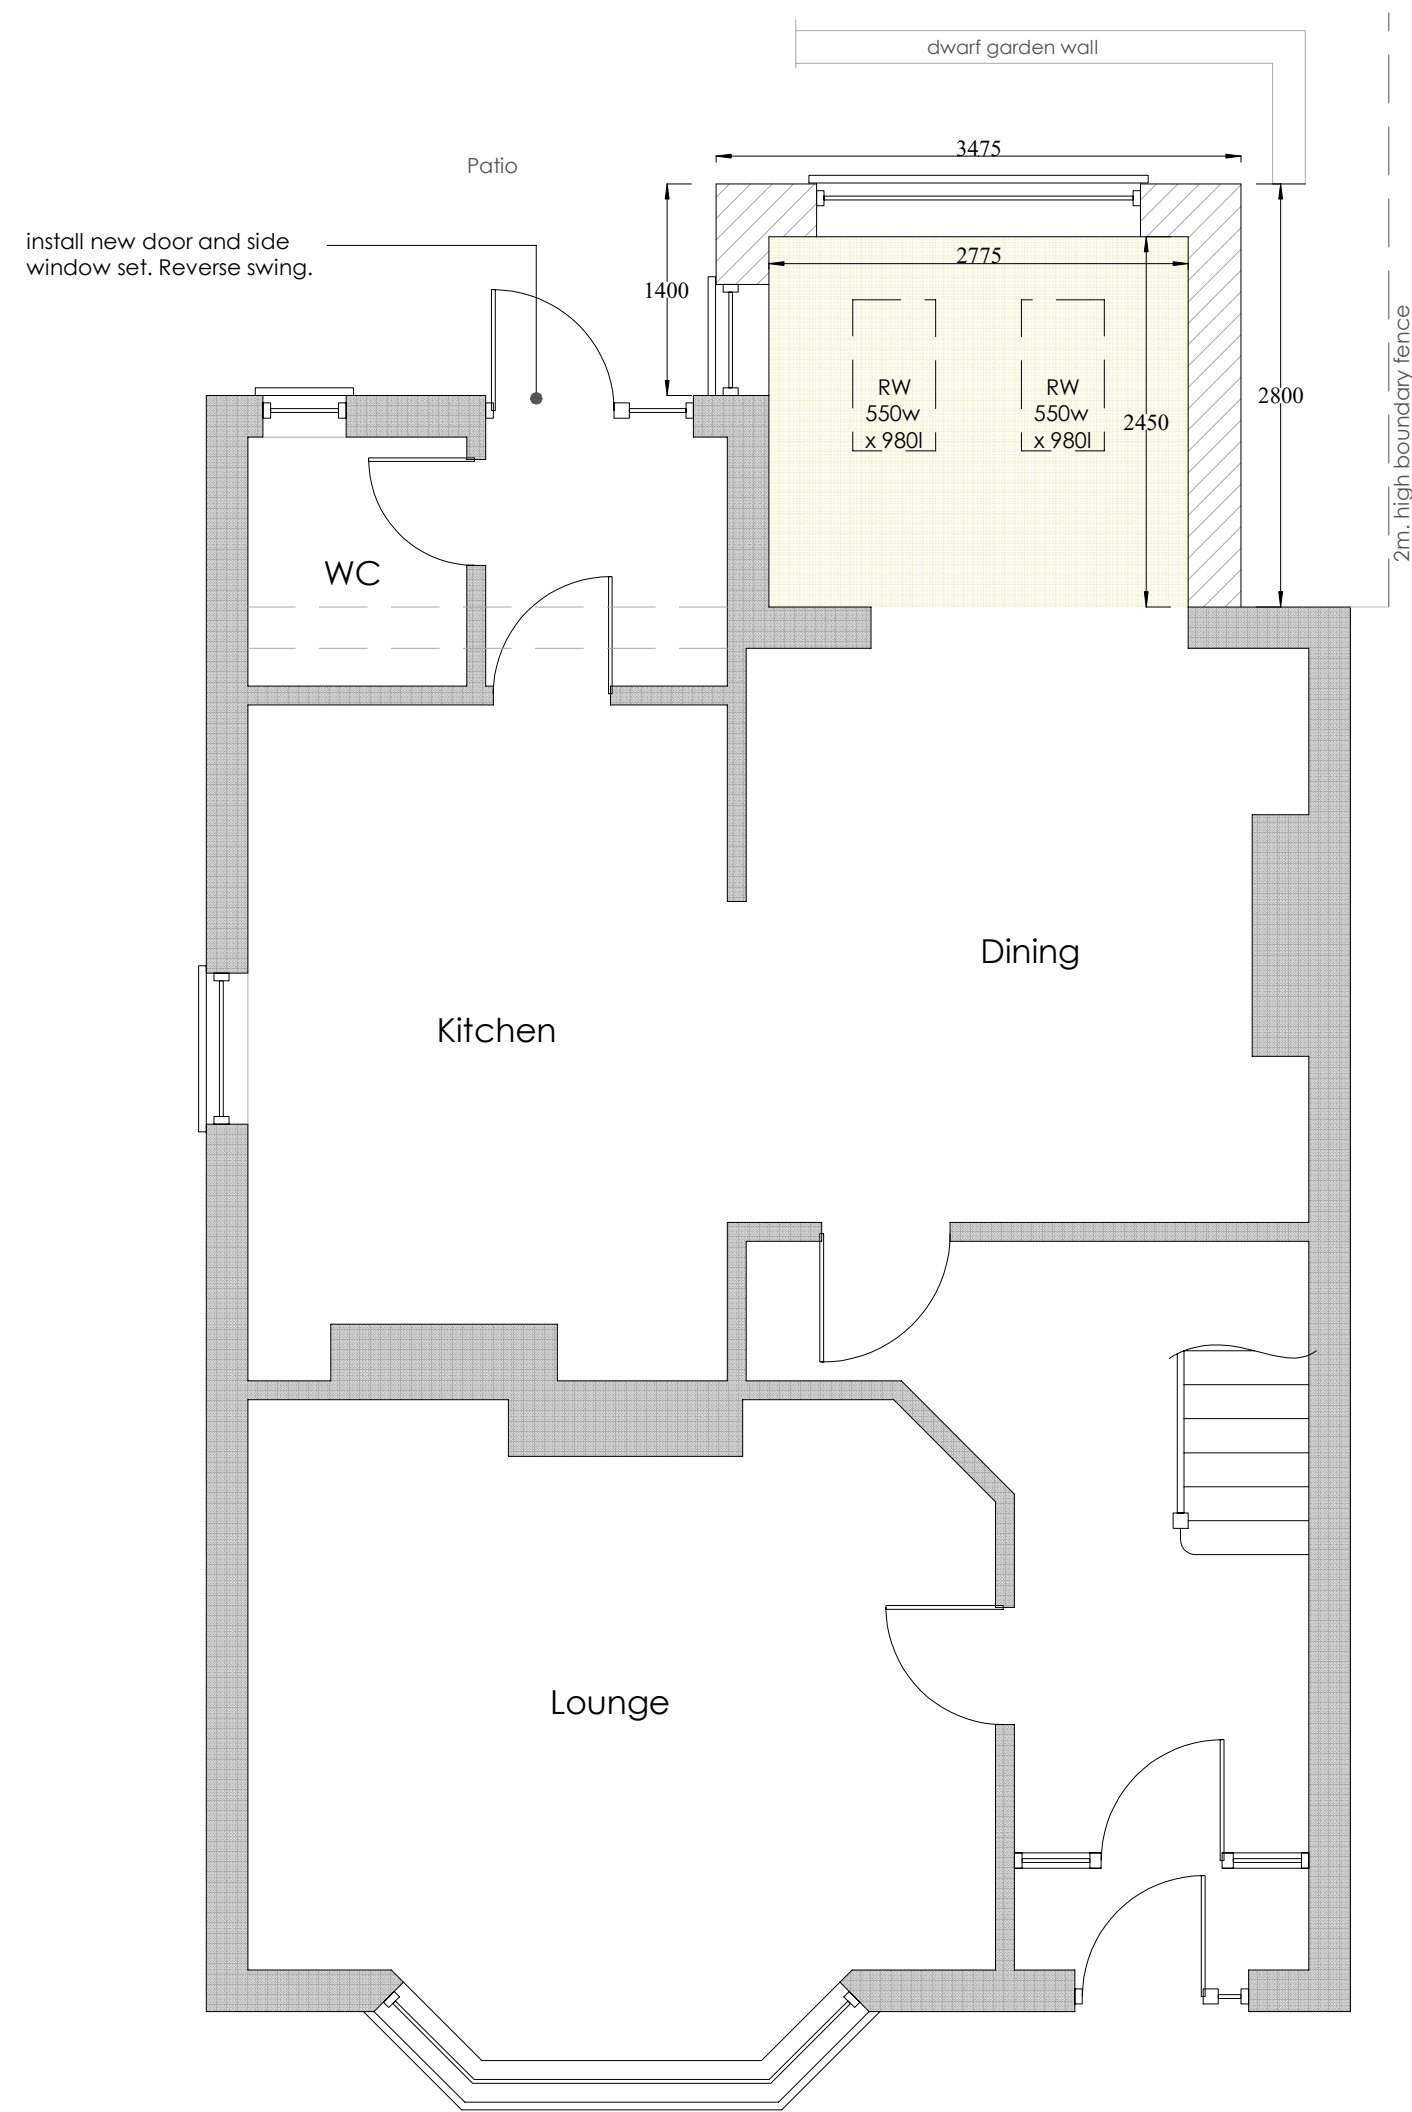

Ground Floor Plan
Proposed

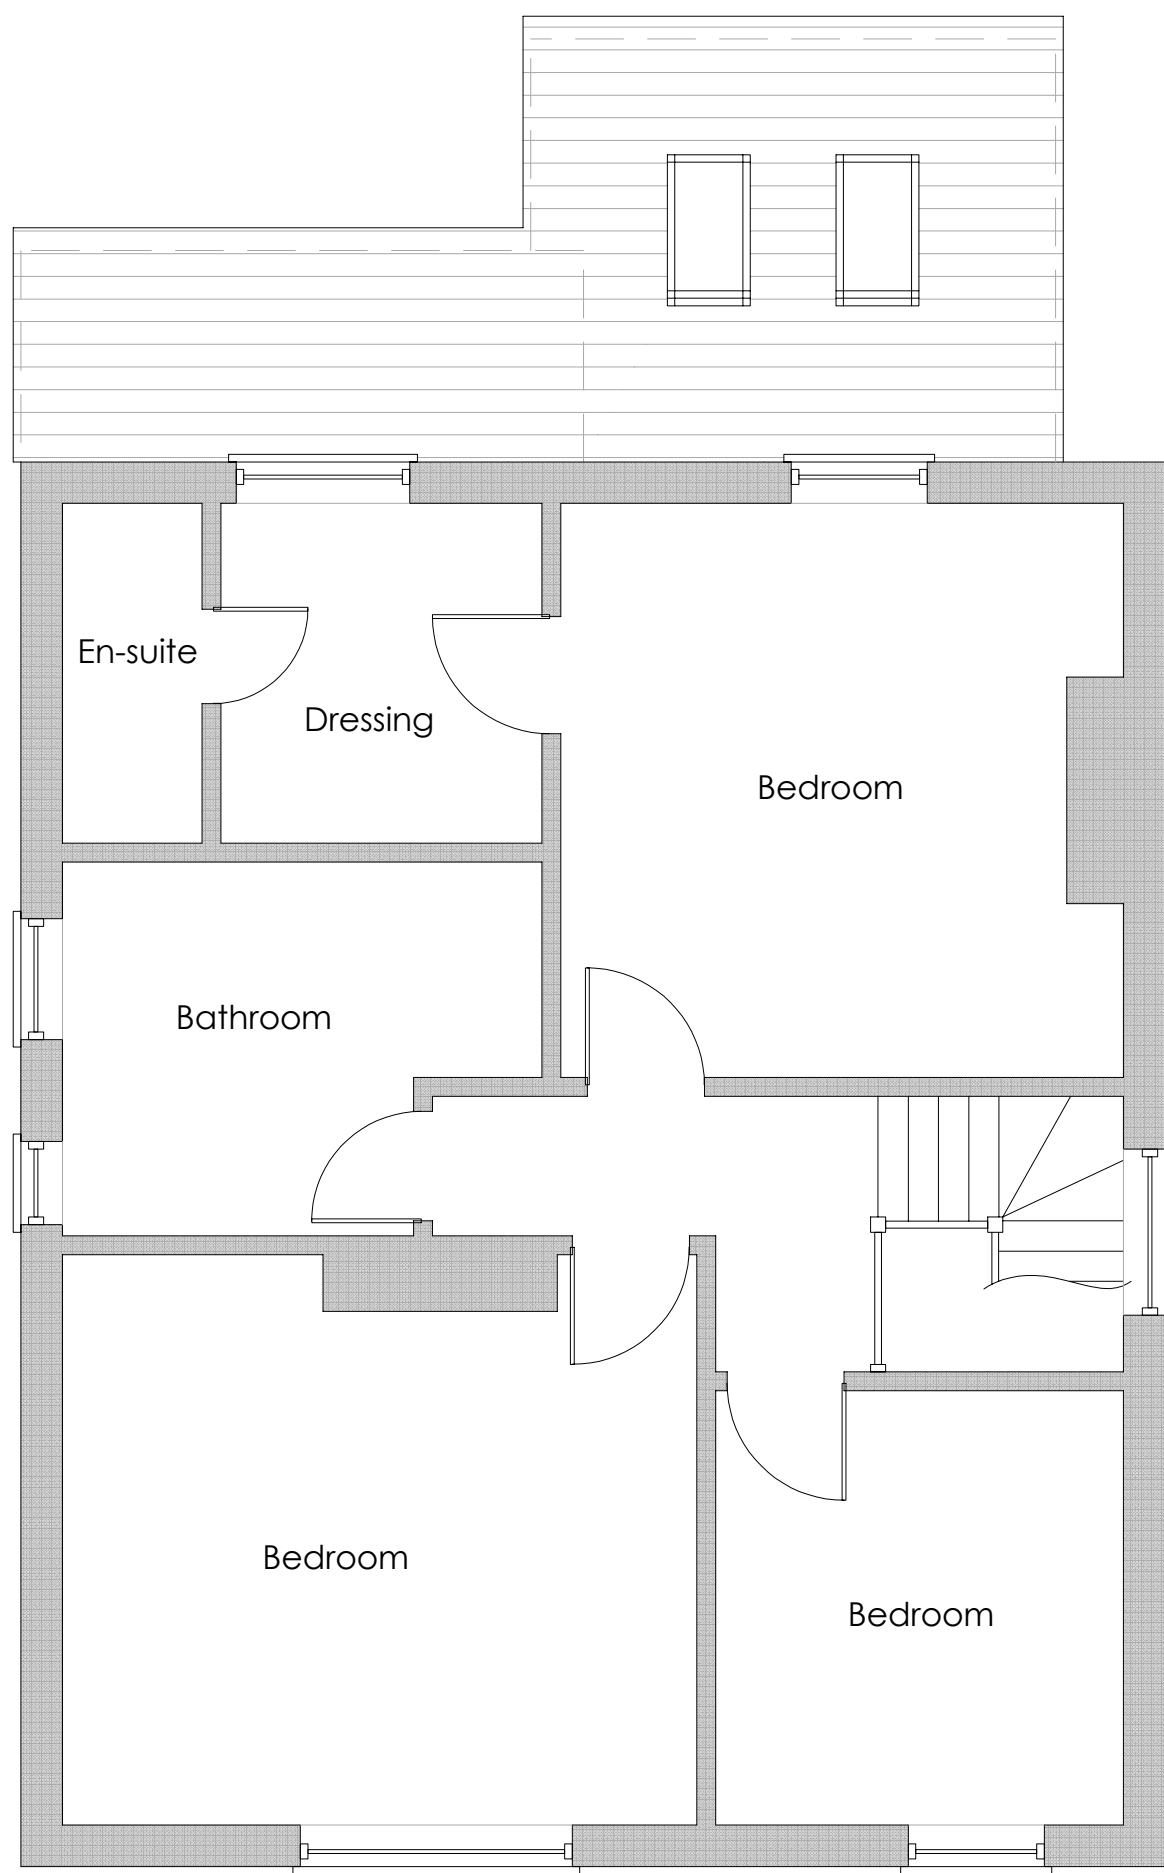

First Floor Plan
Proposed

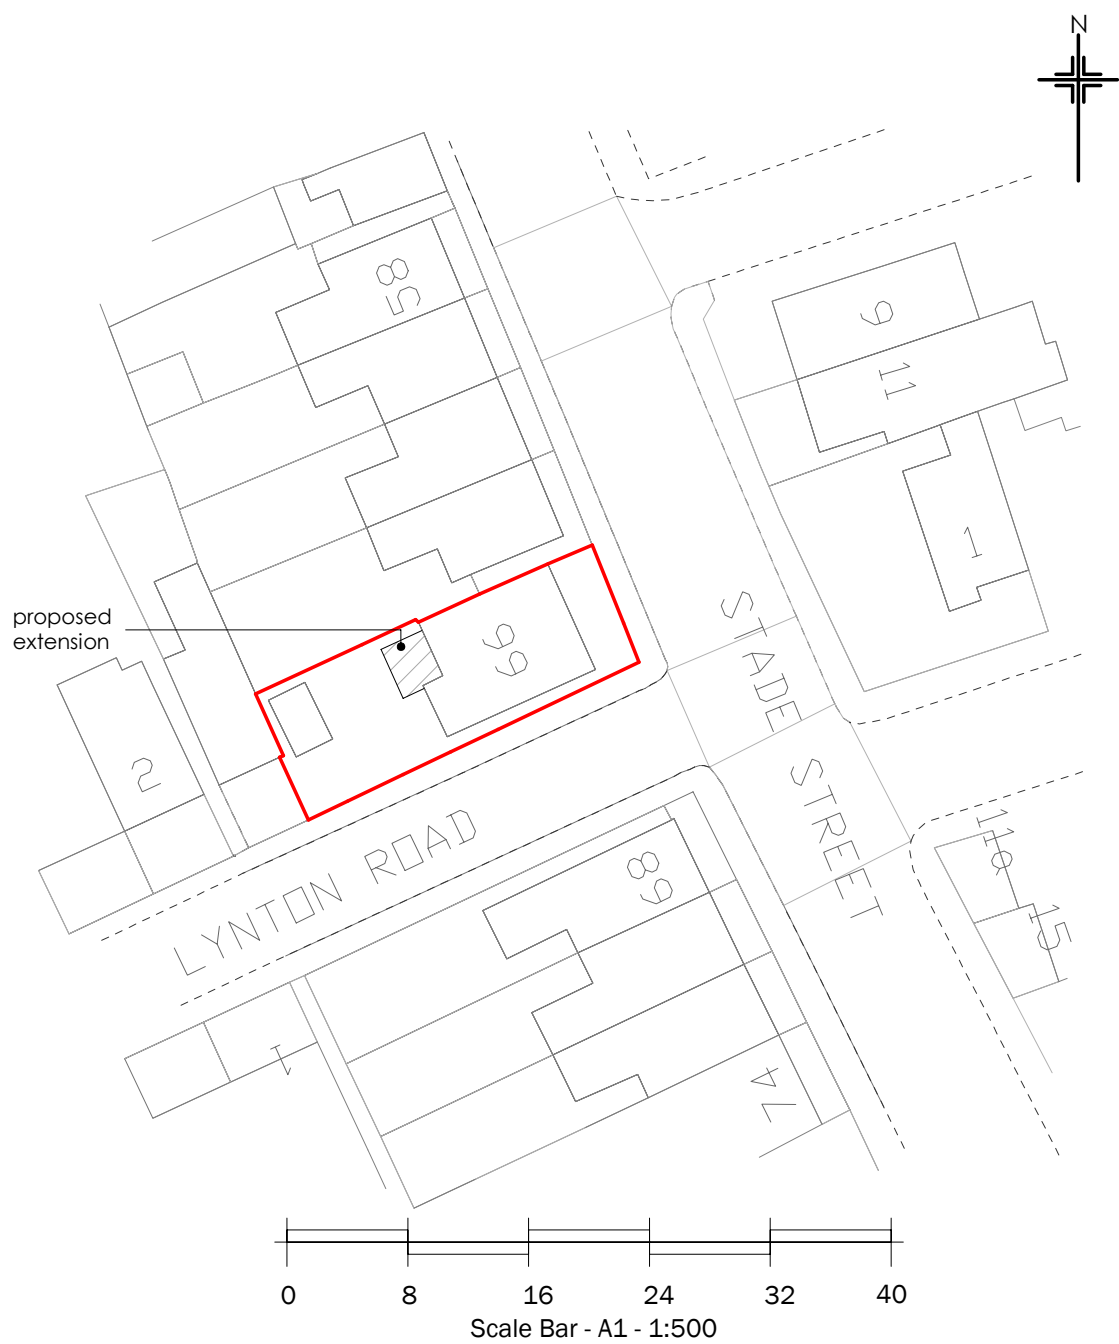

Block Plan
Proposed



**KENT BUILDING
CONTROL LTD**

PLANNING

rev.	date	amendment
Kent Building Control Ltd Office 5 The Farmhouse Yew Tree Studios Stanford TN25 6DH 01303 656001		
client	Clare Kent & Margaret Dunn	
project	66 Stade Street Hythe CT21 6BD	
drawing title	Single Storey Rear Extension Proposed Plans & Elevations	
scale	1:50/100	date 11.10.24 drawn by JB
dwg no.	KBC/24/119/003	rev. 0