




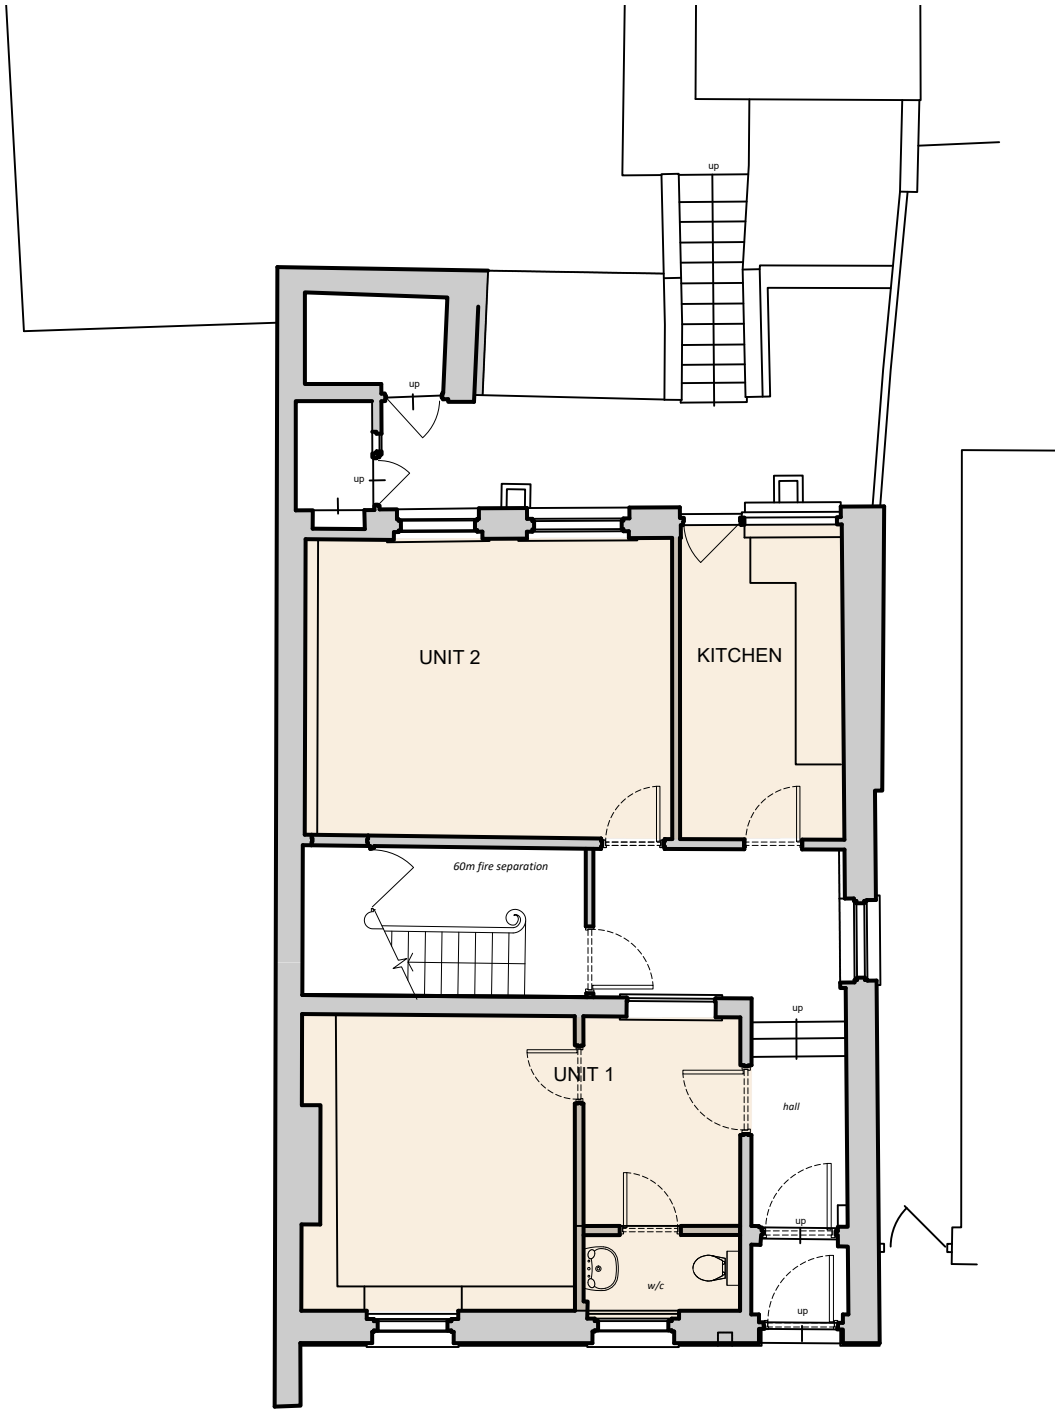

Ground Floor Plan

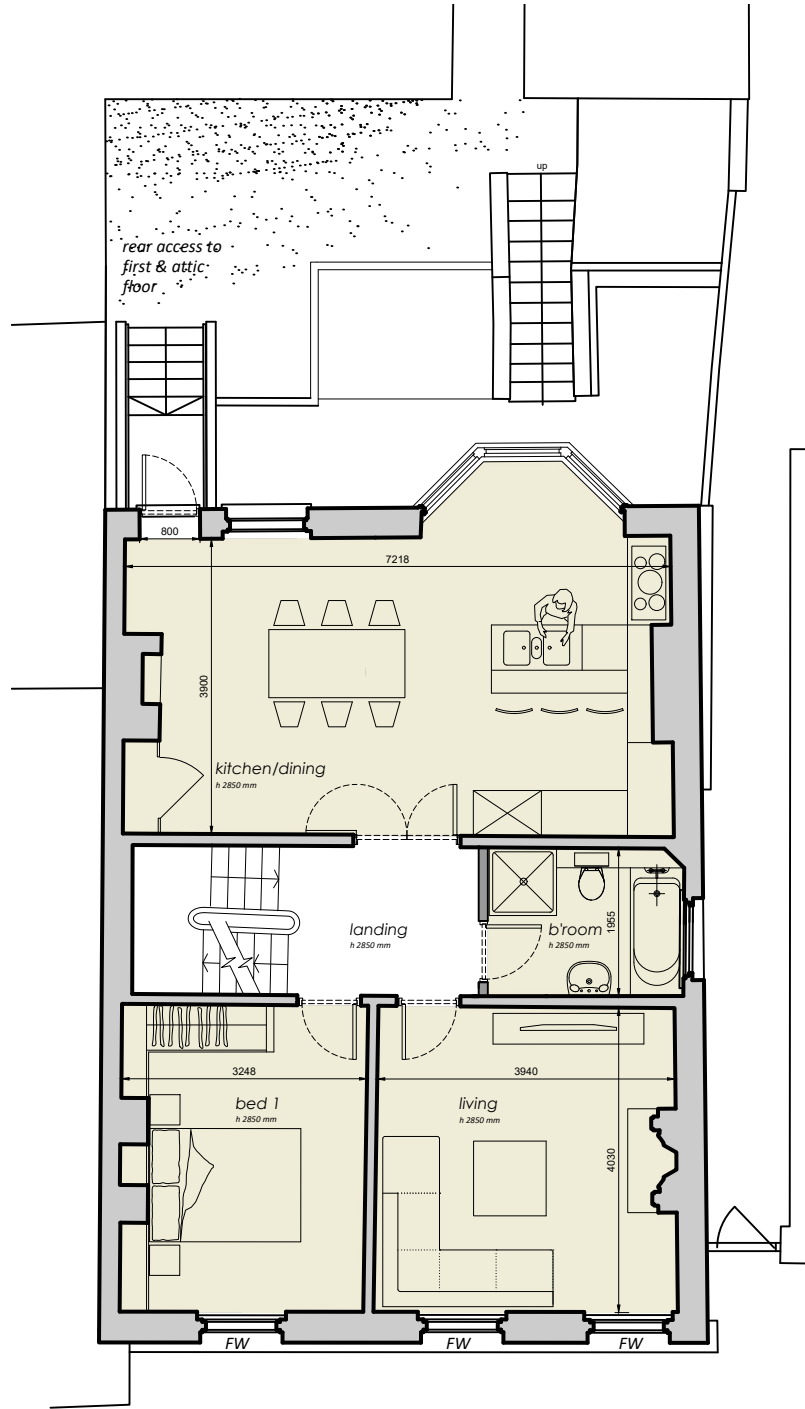


First Floor Plan

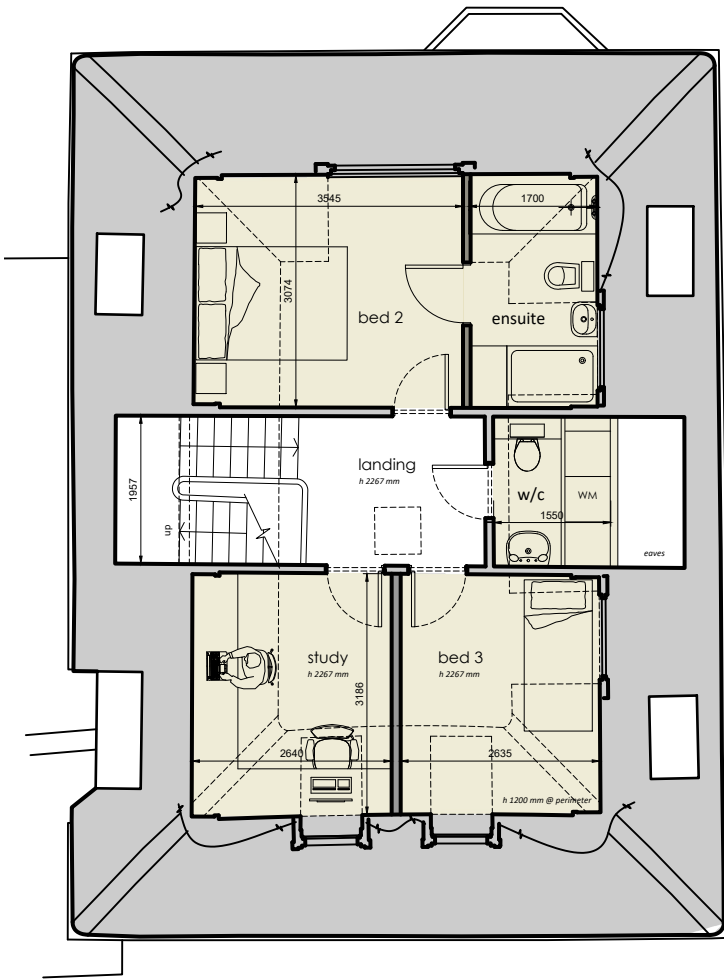

Attic Floor Plan

Proposed Plans

 

This drawing is the copyright of Eva Benito Architect Limited and should not be copied or reproduced without written consent

All dimensions are to be checked on site prior to fabrication and the Architect should be notified of any discrepancy

Do not scale from this drawing unless scale bars are shown

Revisions

Project
127 High Street, Hythe CT21 5JJ
Hythe
Client
Mr. & Mrs. Owen
Title
Proposed Plans

Scale
1:100
Paper size
A3
Date
Nov 2024
Drawn by
..

Eva Benito Architect
Dukes Lodge, 102 Stade Street, Hythe, Kent CT21 6DY
Telephone : 01303 261 761 email : benitoarchitect@aol.com

Drawing Number
24.19.300
Revision