




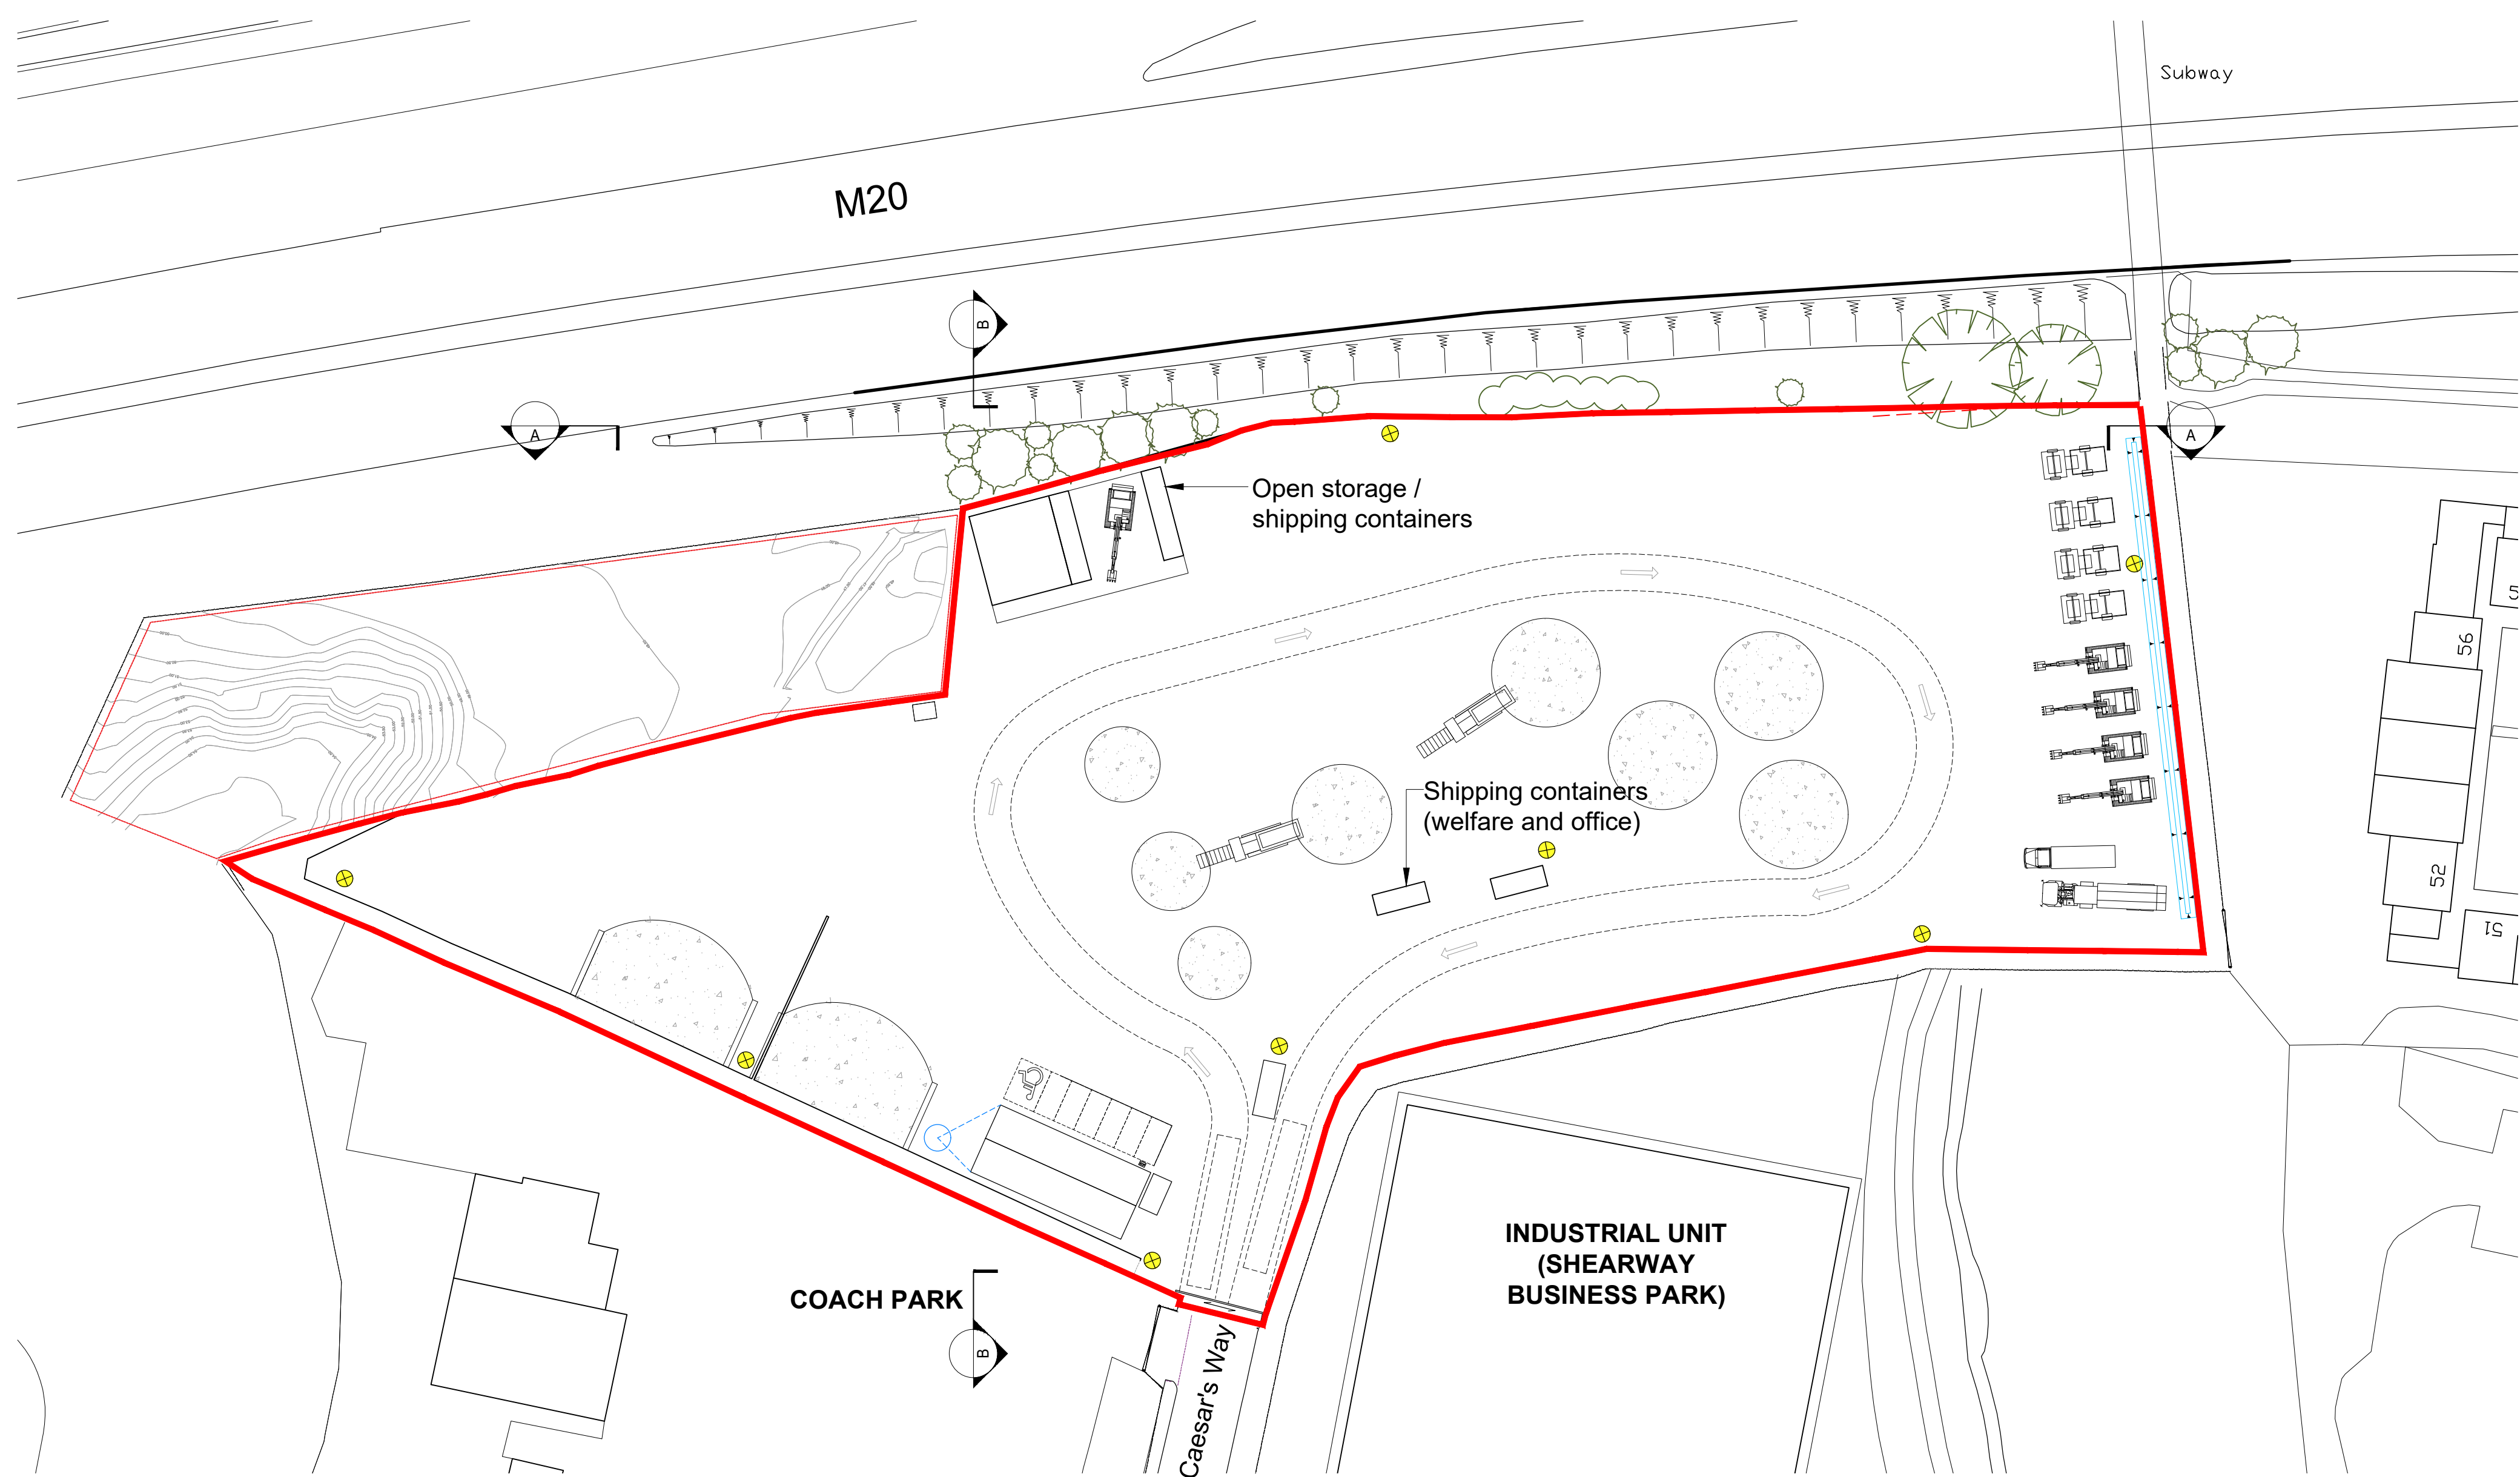

Existing site plan Scale 1:500

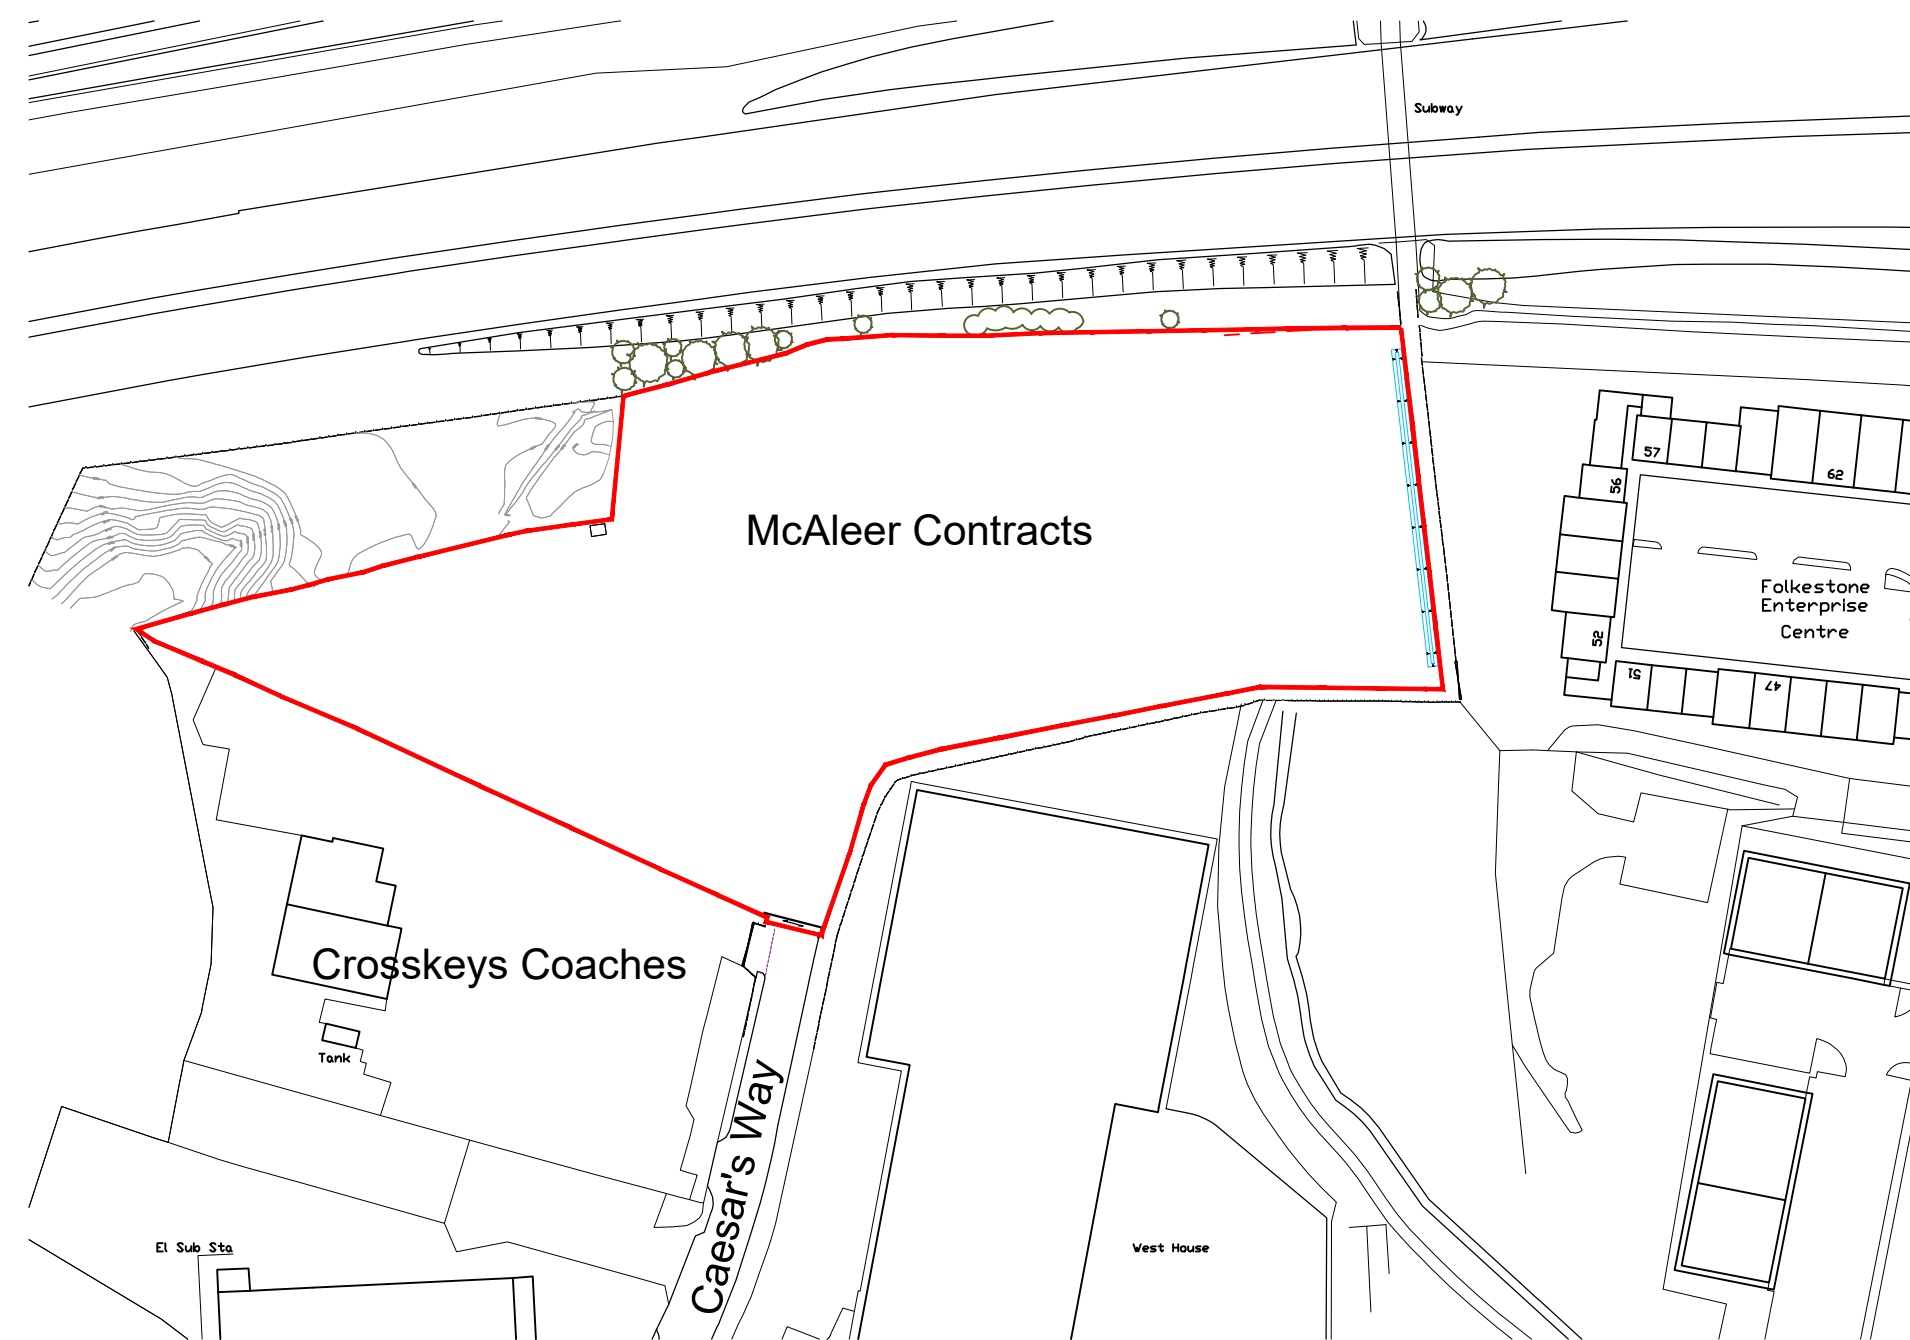


Site location plan Scale 1:1250

 

## Recycled Aggregate Production Facility - Aggregate Washing Plant

|   |                                  |            |
|---|----------------------------------|------------|
| Do not scale this drawing<br>Architects to be informed of all discrepancies in dimensions<br>Contractor to check all dimensions on site |                                  |            |
| © This drawing is copyright   |                                  |            |
| Revision   | Date / Details                   | Revised by |
| P1   | 22/02/2023<br>Preliminary issue. | MB         |

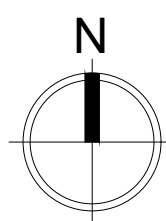

Received 23 December 2024  
Planning Applications Group

|   |                                        |                             |
|---|----------------------------------------|-----------------------------|
| <b>CLARCHITECTS</b><br>127 Sandgate Road,<br>Folkestone,<br>Kent, CT20 2BH<br>website: www.clarchitects.co.uk<br>tel: 01303 647233<br>email: info@clarchitects.co.uk |                                        |                             |
| Project Title<br>Aggregate washing plant at McAleer's yard<br>Caesar's Way, Folkestone                                                                               |                                        |                             |
| Drawing Title<br>Site location<br>Existing site plan   | Scale<br>1:500 @ A1<br>Job No<br>22015 |                             |
| Drawn<br>MB   | Status<br>Planning                     | Checked<br>Date<br>Jan 2023 |
| Dwg No<br>PL01   | Rev No<br>P1                           |                             |