


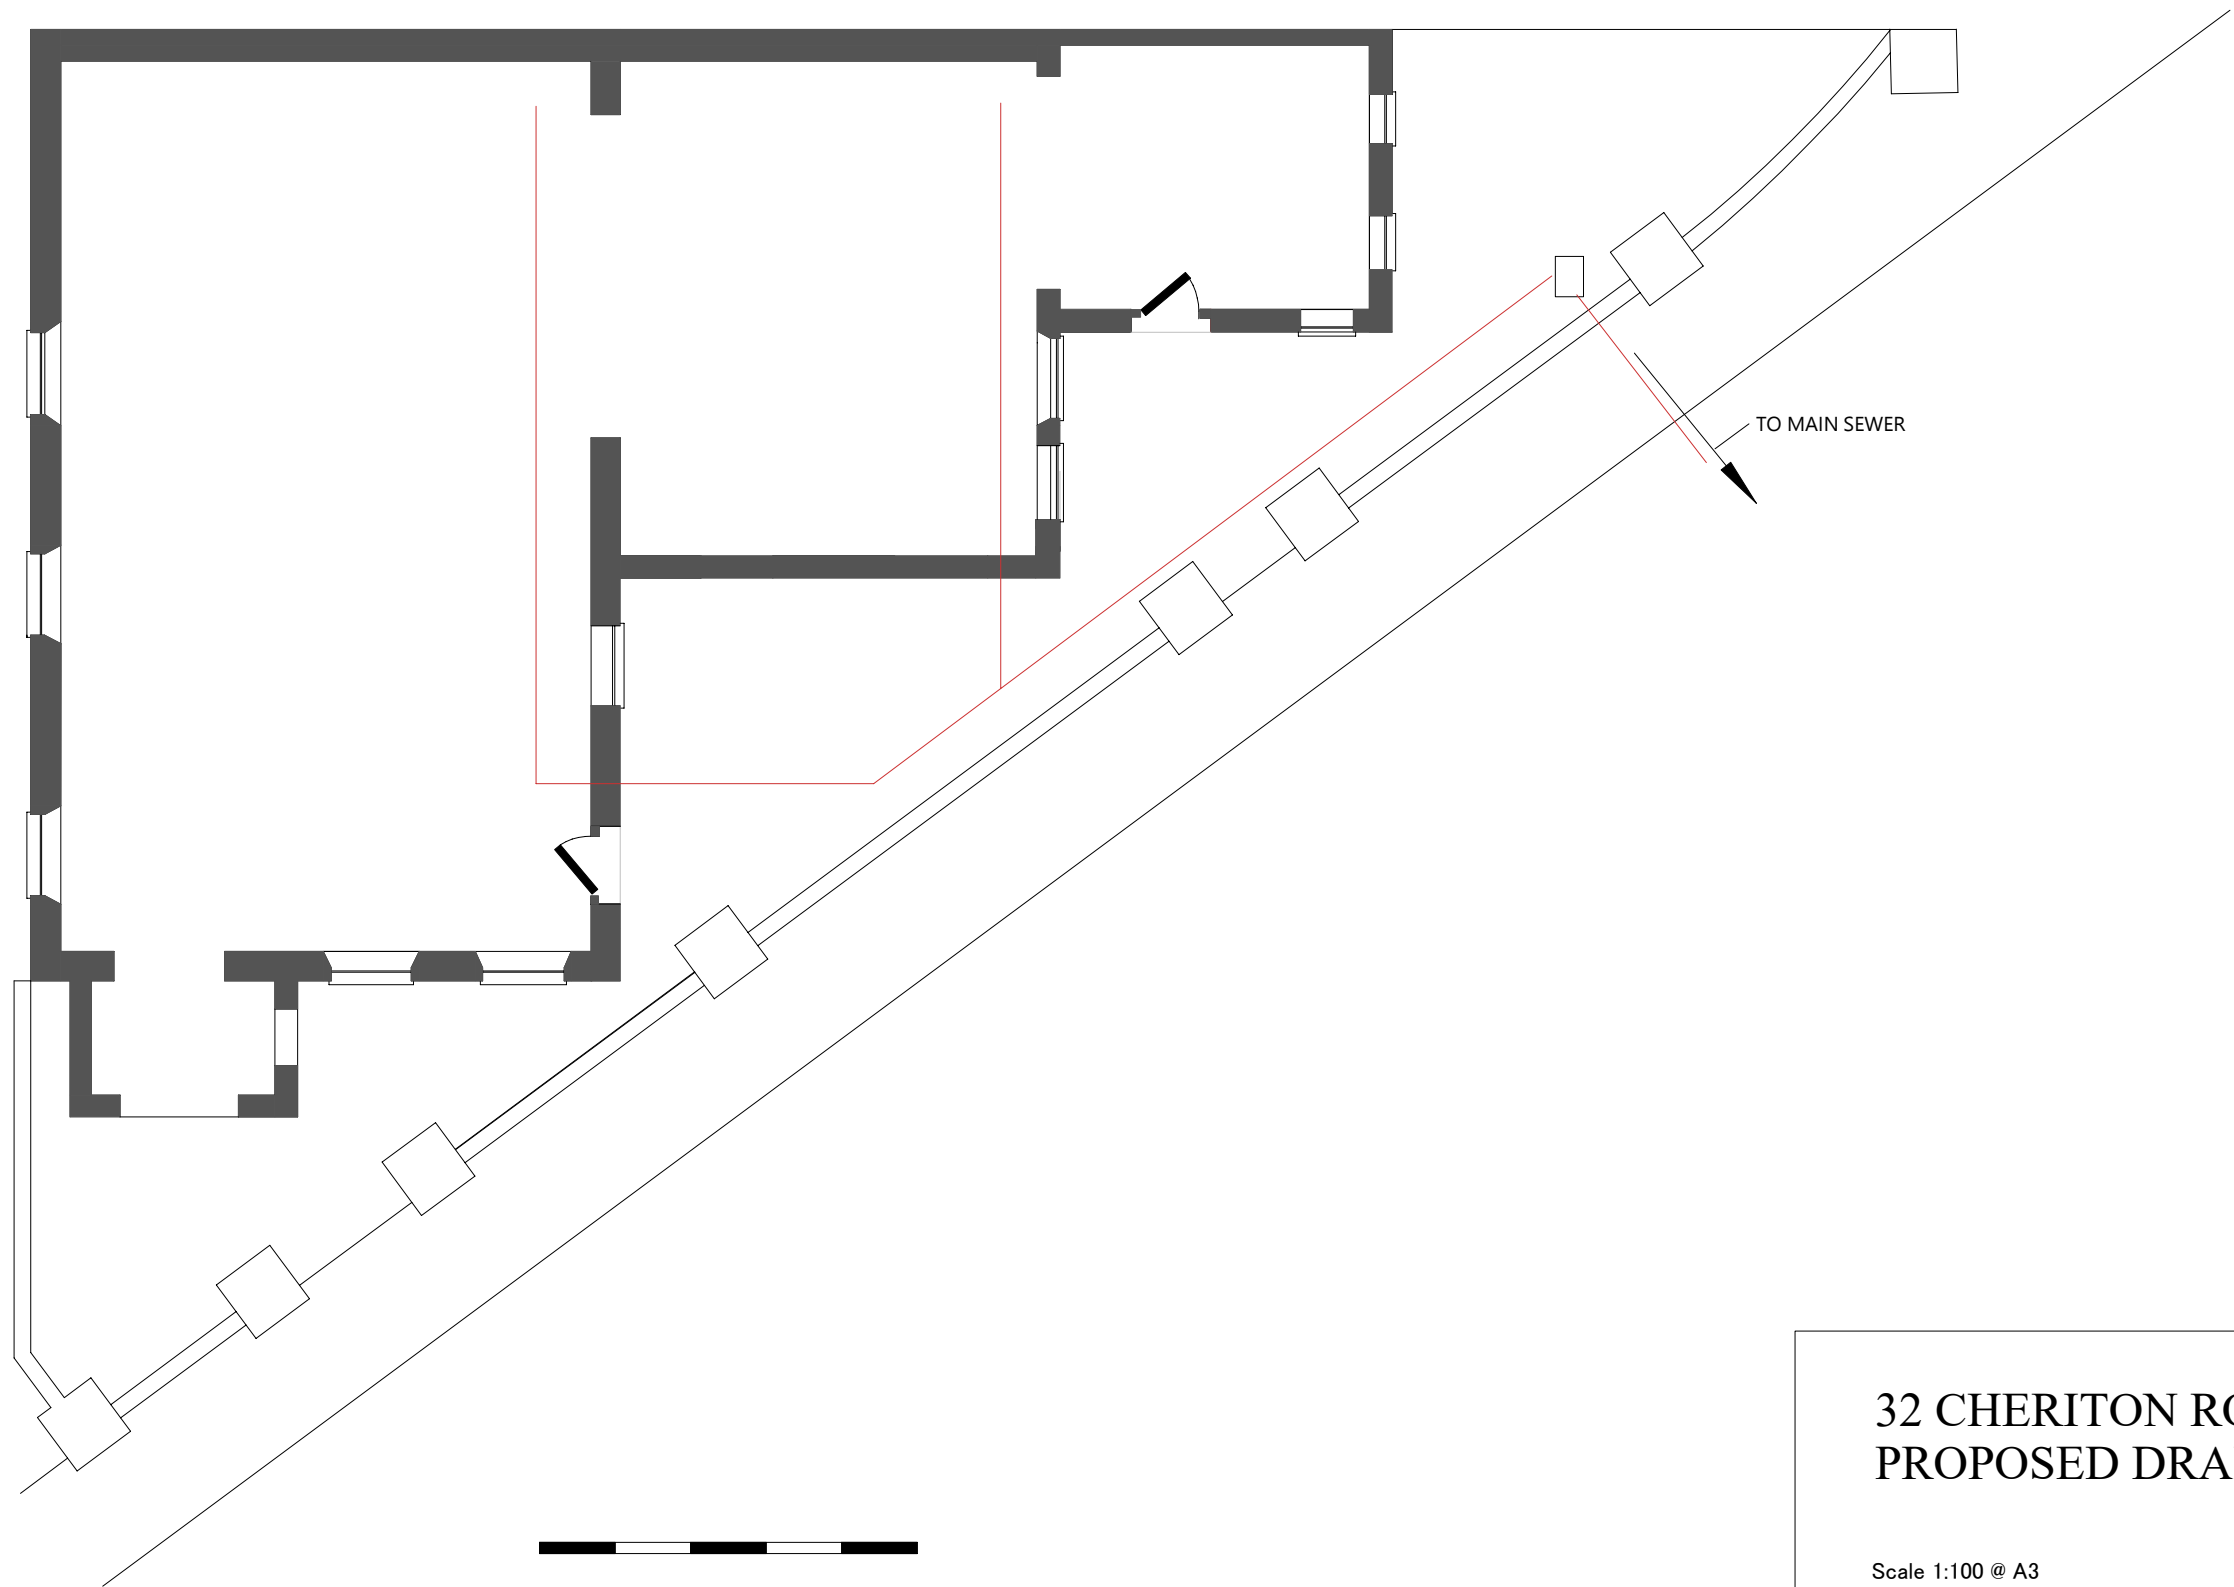

32 CHERITON ROAD PROPOSED DRAINAGE PLAN

Scale 1:100 @ A3

Dwg No.	Revision	Date
CR015	0	10/01/2025