



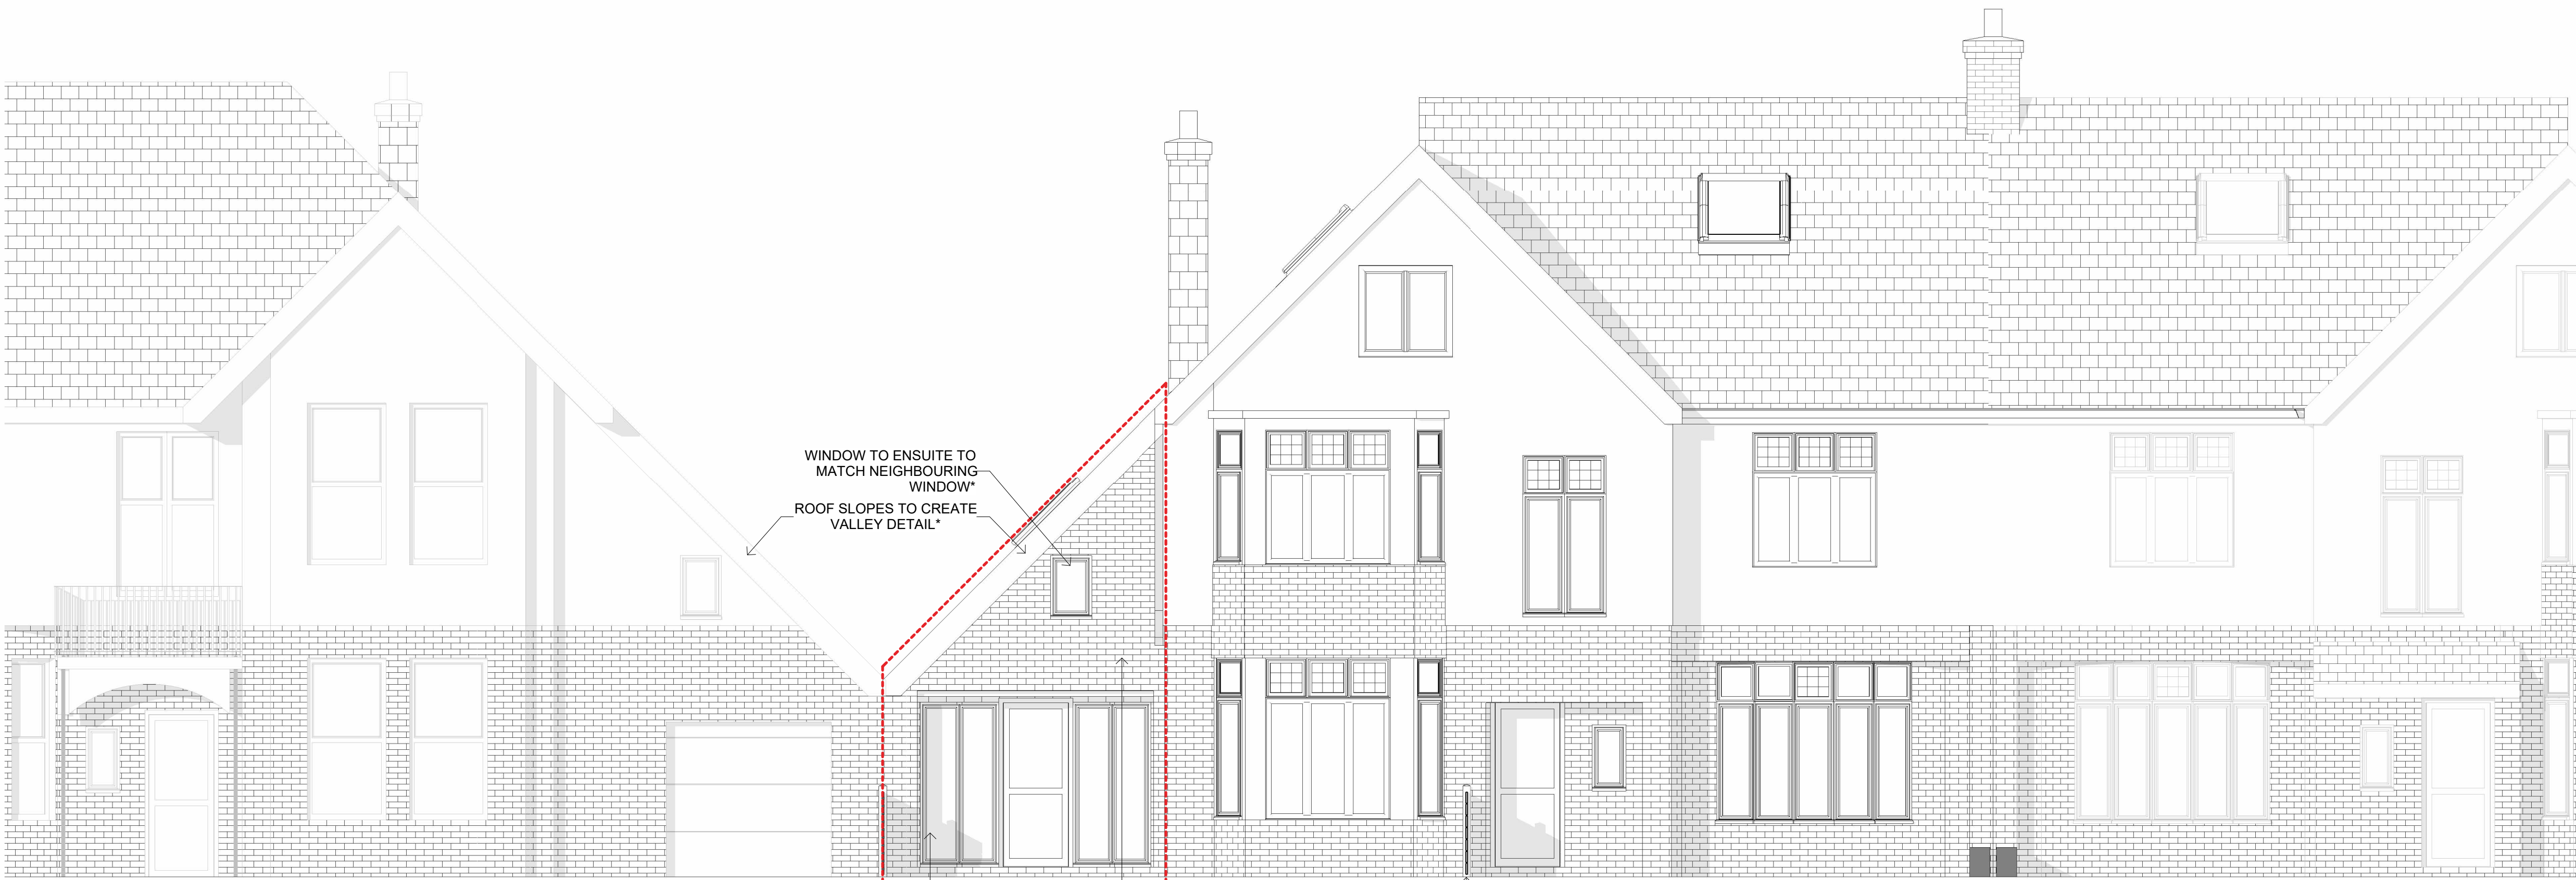


01 Principal Elevation
1 : 50



02 Rear Elevation
1 : 50

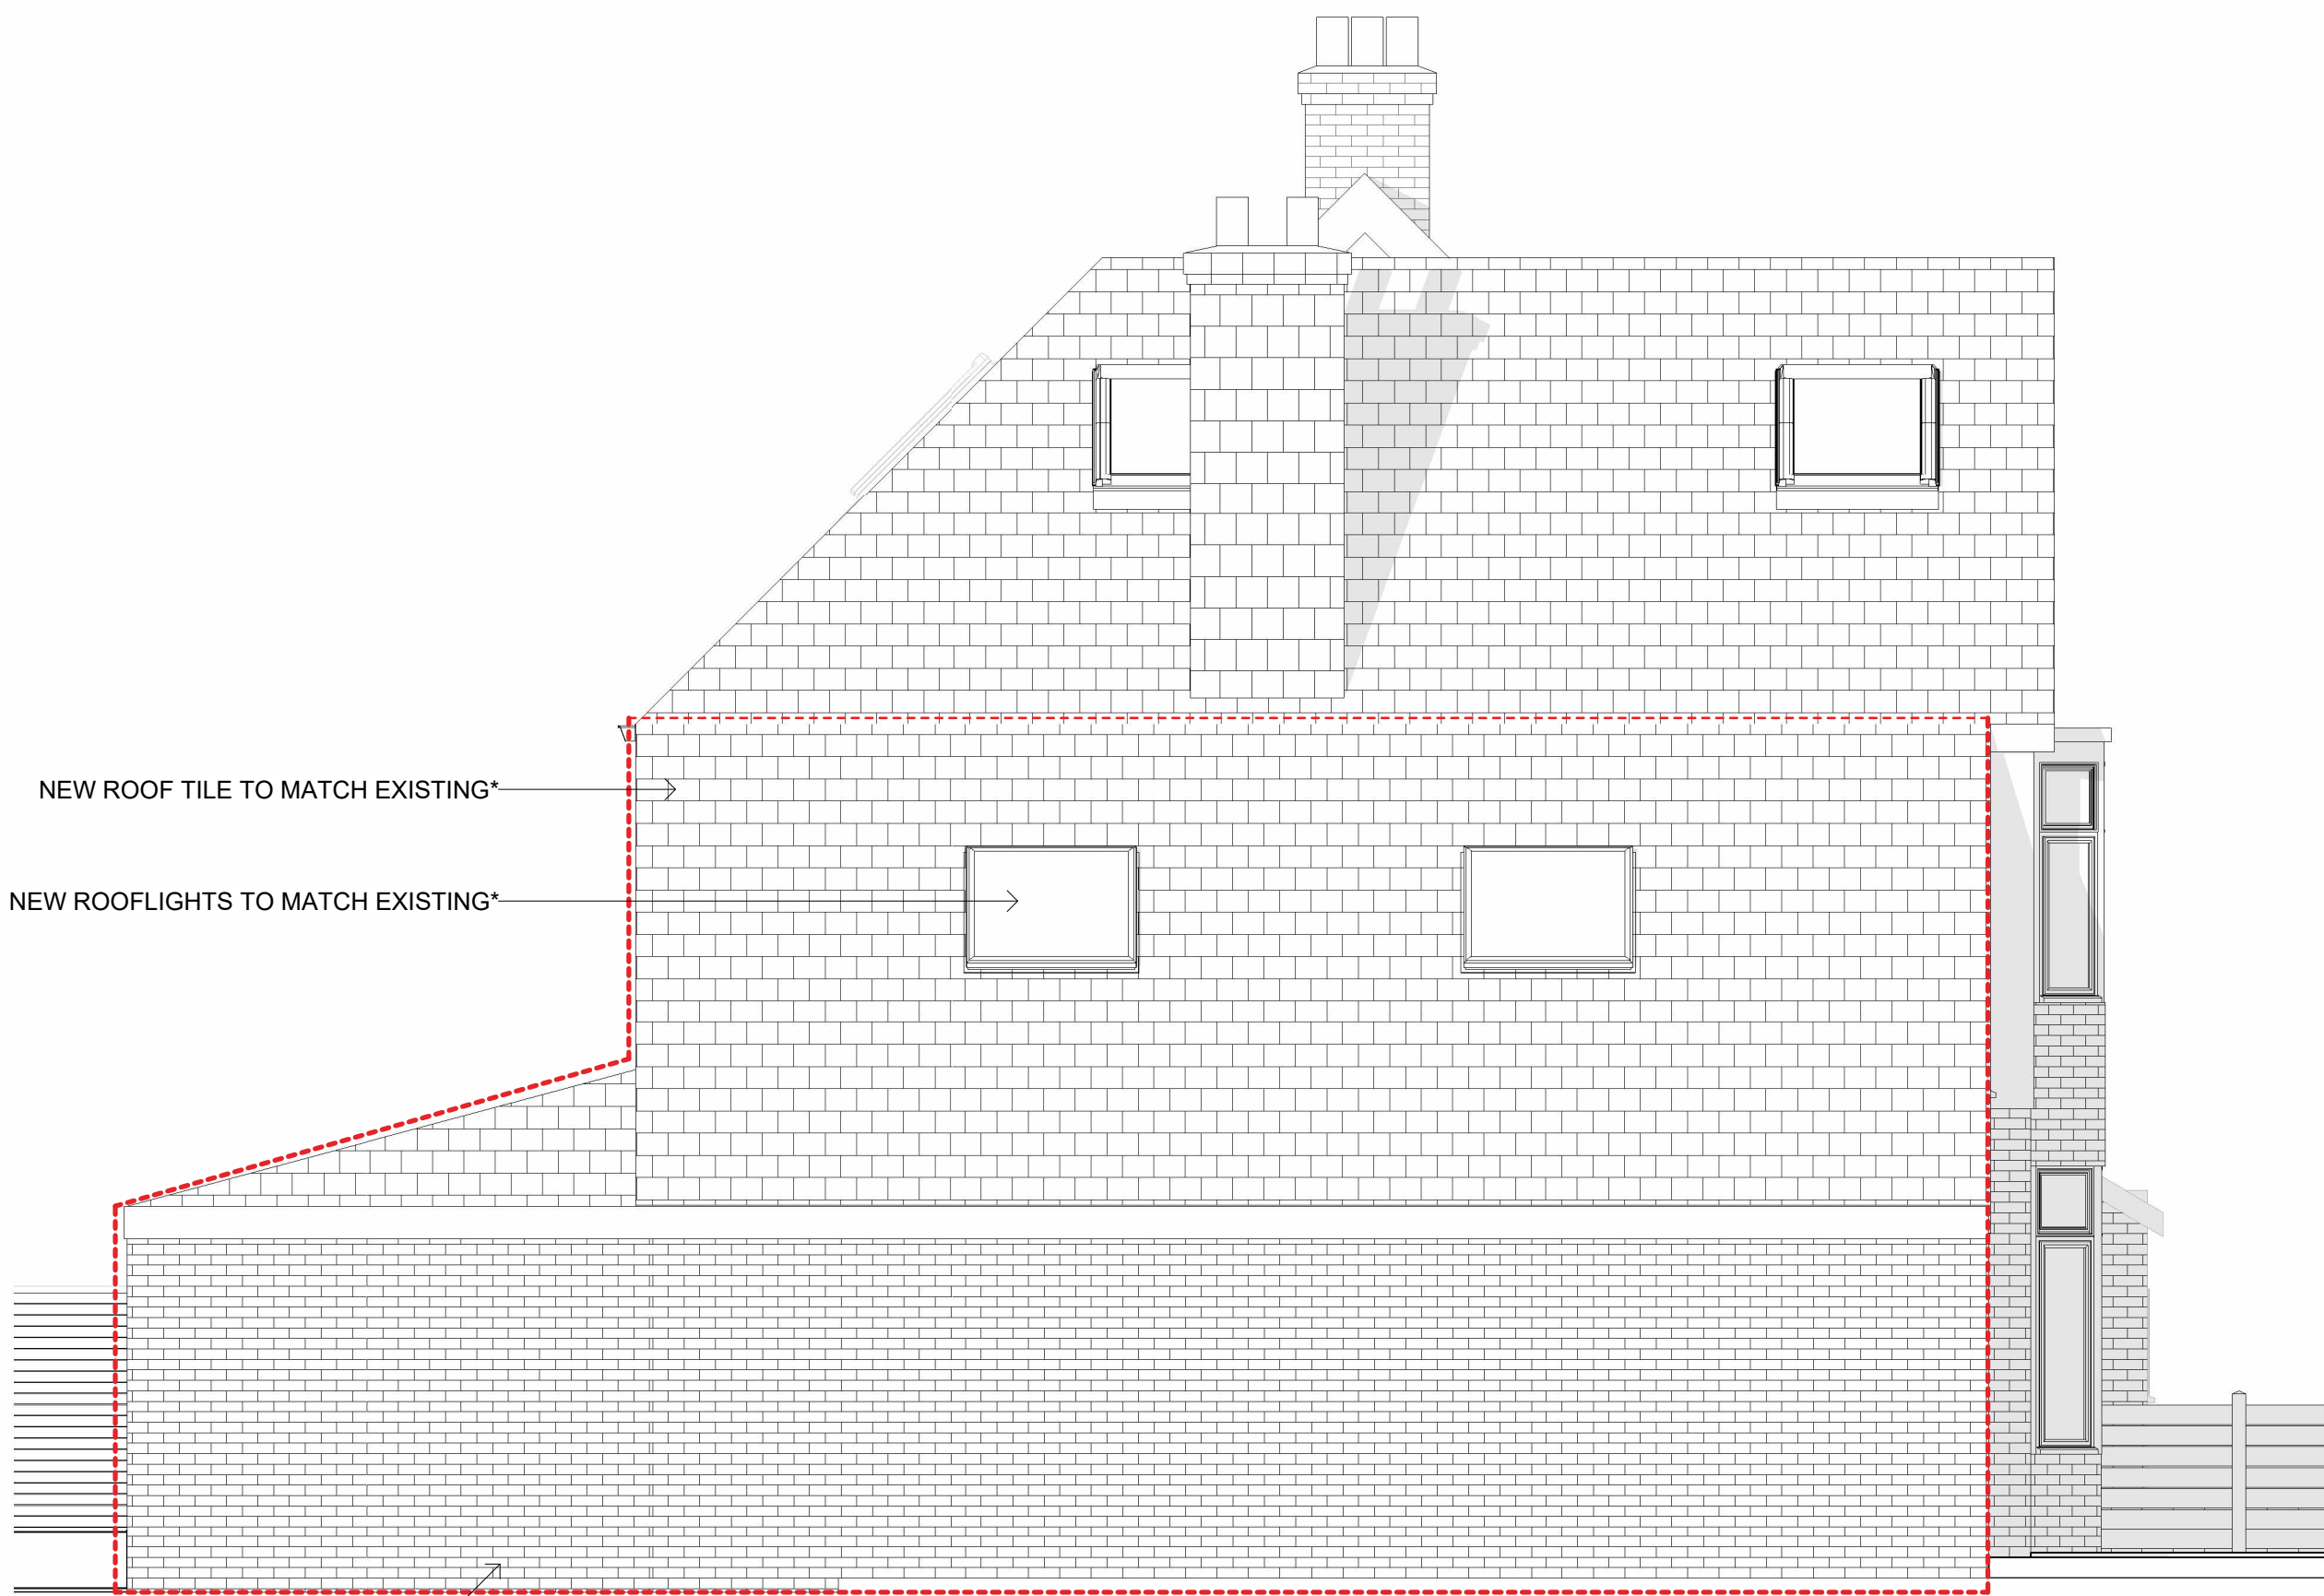

03 Side Elevation
1 : 50

 

General notes

Subject to all statutory approvals.

Dimensions in millimetres unless stated otherwise.

Dimensions govern. Do not scale off drawing. All dimensions to be verified on site before proceeding.

All discrepancies to be notified in writing to the client and to Profile Architects Ltd.

All perspective views are indicative for illustrative purposes only

© Profile Architects Ltd 2025

00	07.02.25	PLANNING APP	OH
01	10.02.25	PLANNING APP	OH
REV	Date	Reason For Issue	Chk

PLANNING APPLICATION

PROFILE

F1b Glassworks, Mill Bay
Folkestone
Kent CT20 1JG
01303 737 200
studio@profilechitects.com
profilearchitects.com

Client

Julian Davey
23 Broadfield Road, Folkestone
CT20 2JT

APPROVED UNDER
APPLICATION 24/0090/FH*

Project

Broadfield Road

Drawing Title

Elevations
Proposed

Scale at A1
1 : 50
Date
03.08.23

Project No.
404
Rev No.
01

Drawing No.
P2110