



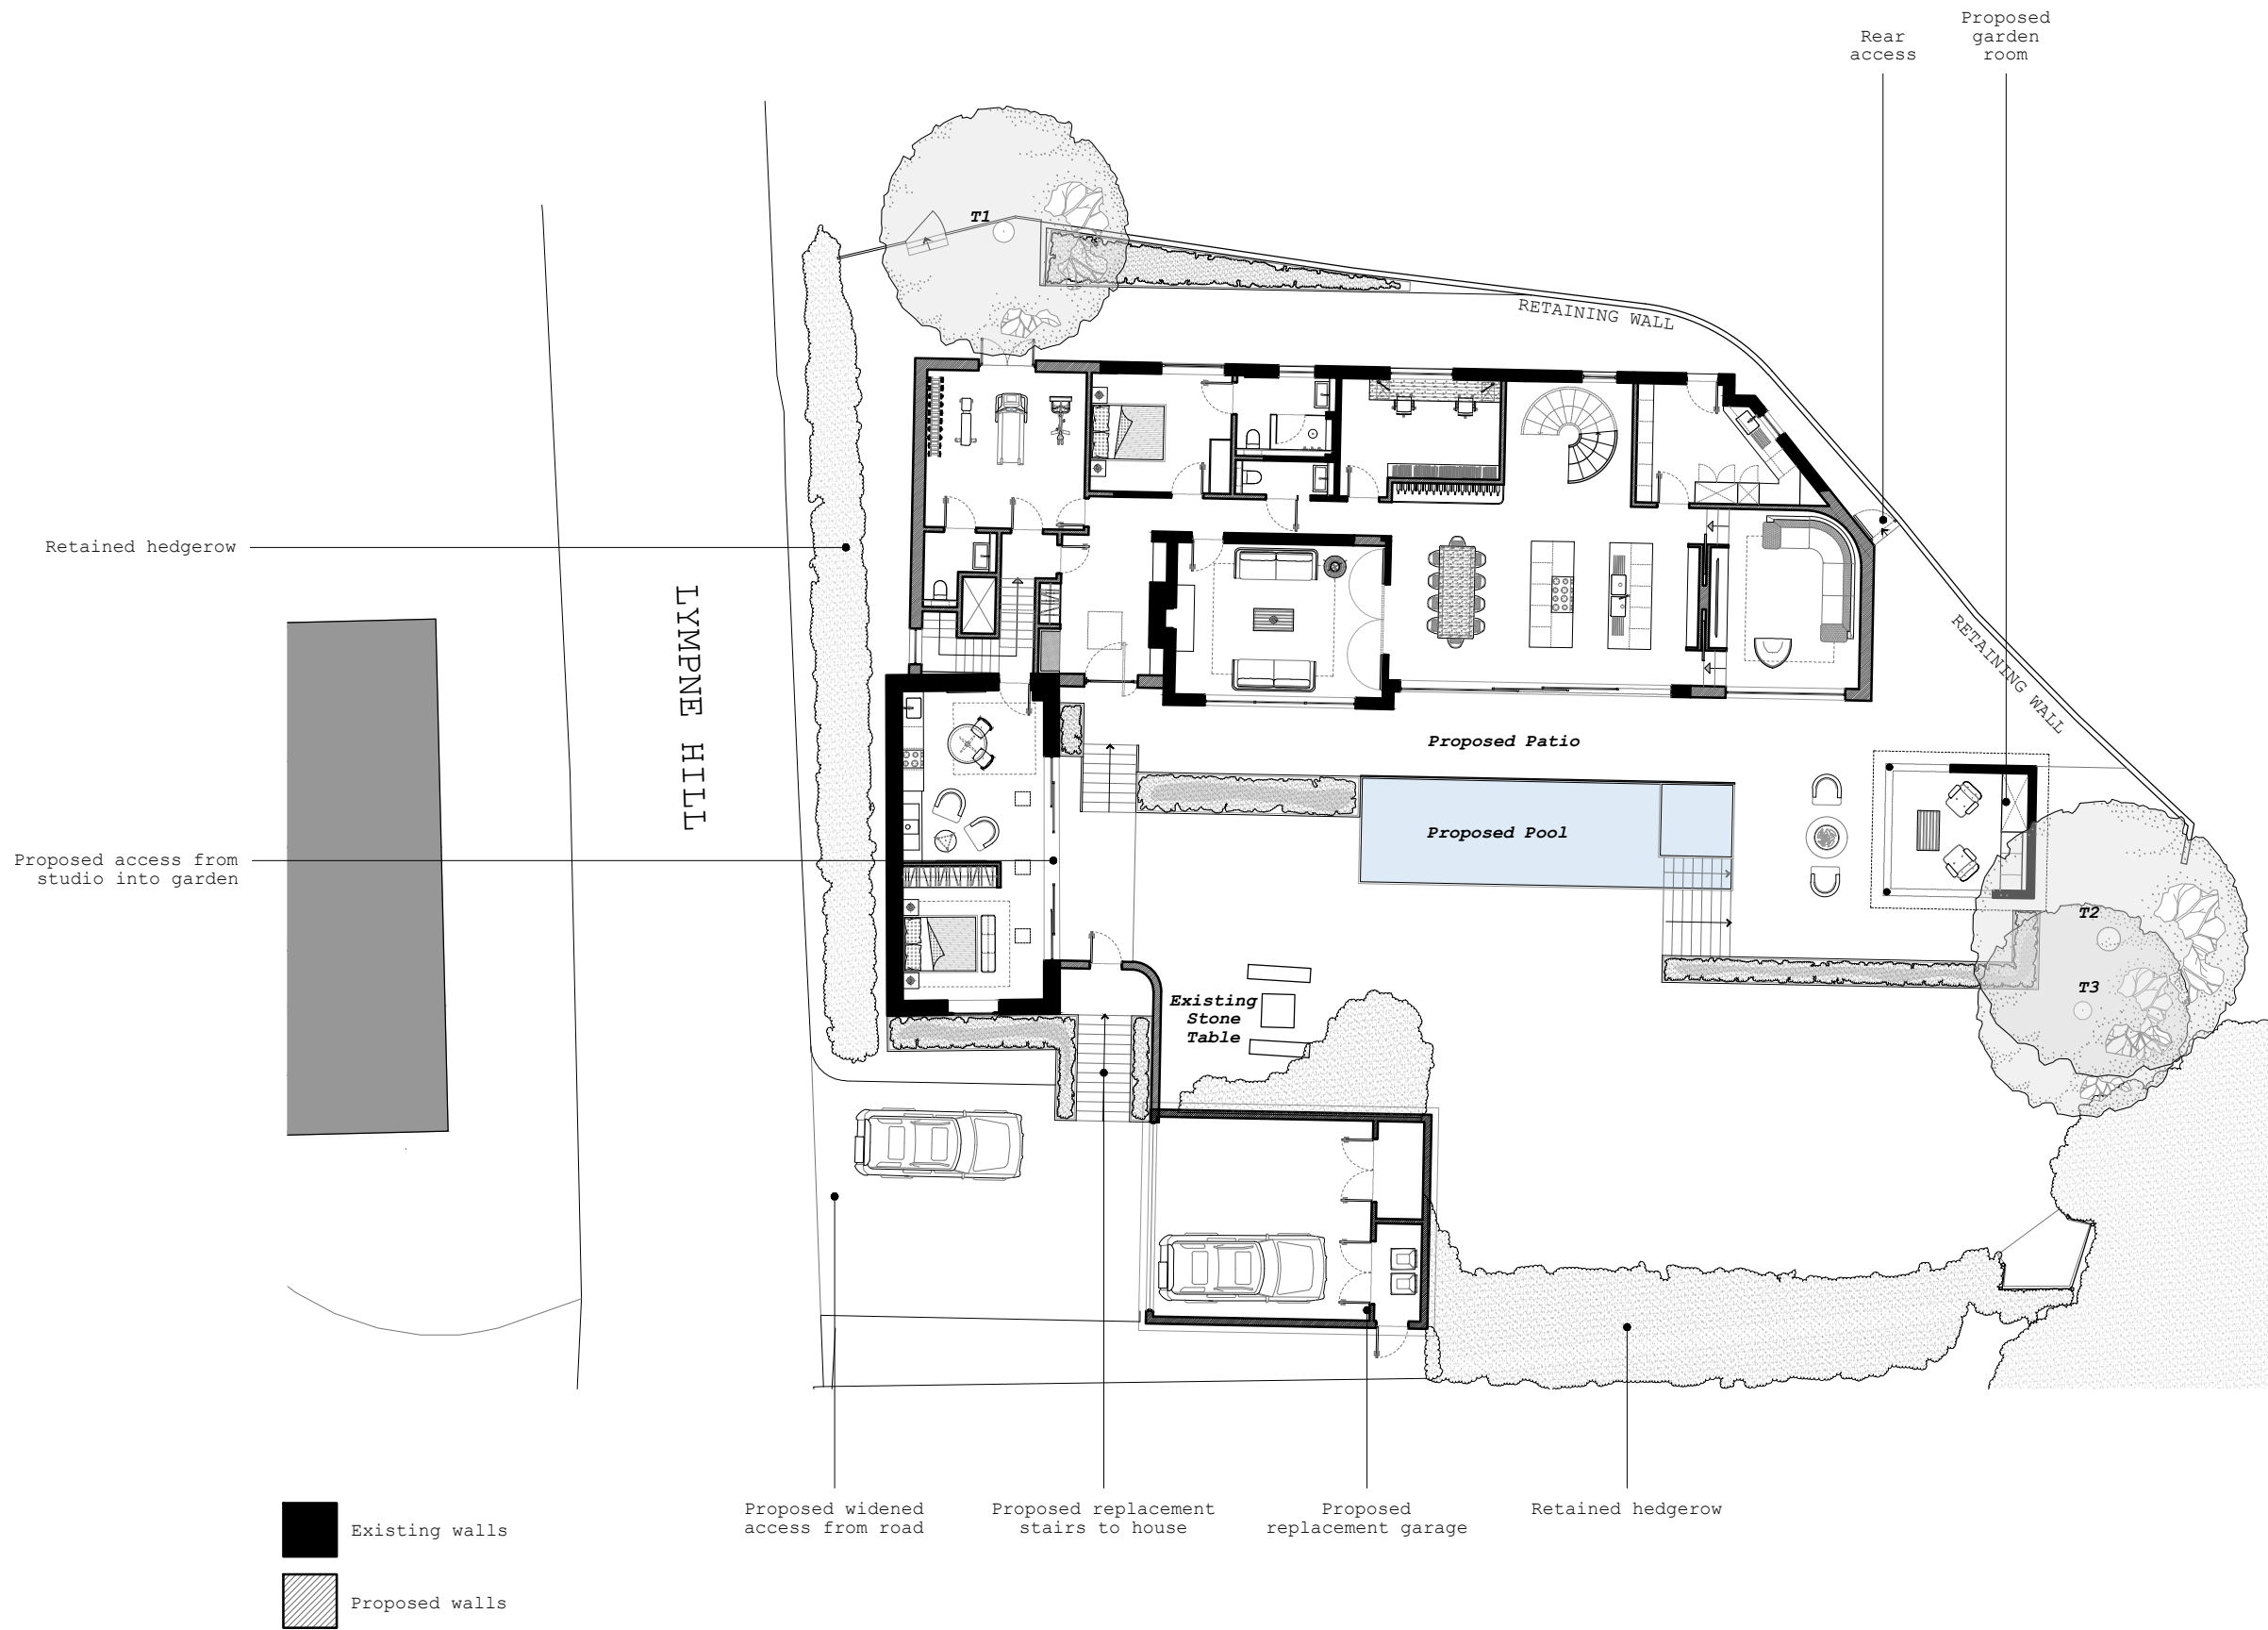

Proposed Ground Floor Site Plan
Scale 1:200, A3

 

Hollaway

London | The Arch Street | London | WC1X 8NG
T +44 (0) 20 7555 5455 | E london@hollawaystudio.co.uk | W www.hollawaystudio.co.uk
Kent | The Tramway Studios | Ramport Road | Hythe | Kent | CT21 5BG
T +44 (0) 1293 260 515 | E kent@hollawaystudio.co.uk | W www.hollawaystudio.co.uk

Project | Tanga
Lympe Hill, Lympe
Client | Mark Coble and Greg Barclay
Title | Proposed Ground Floor Site Plan
Status | **PLANNING**

Scale @ A3 | 1:200 Date | Jan 2025 Drawn | MR Chk'd | MW

Project Number Drawing Number Revision
24.0050 06 ---

This drawing is the copyright of Hollaway Studio and should not be copied or reproduced without written consent.
All dimensions are to be checked on site prior to fabrication and the architect notified of any discrepancy.
Do not derive from this drawing.