
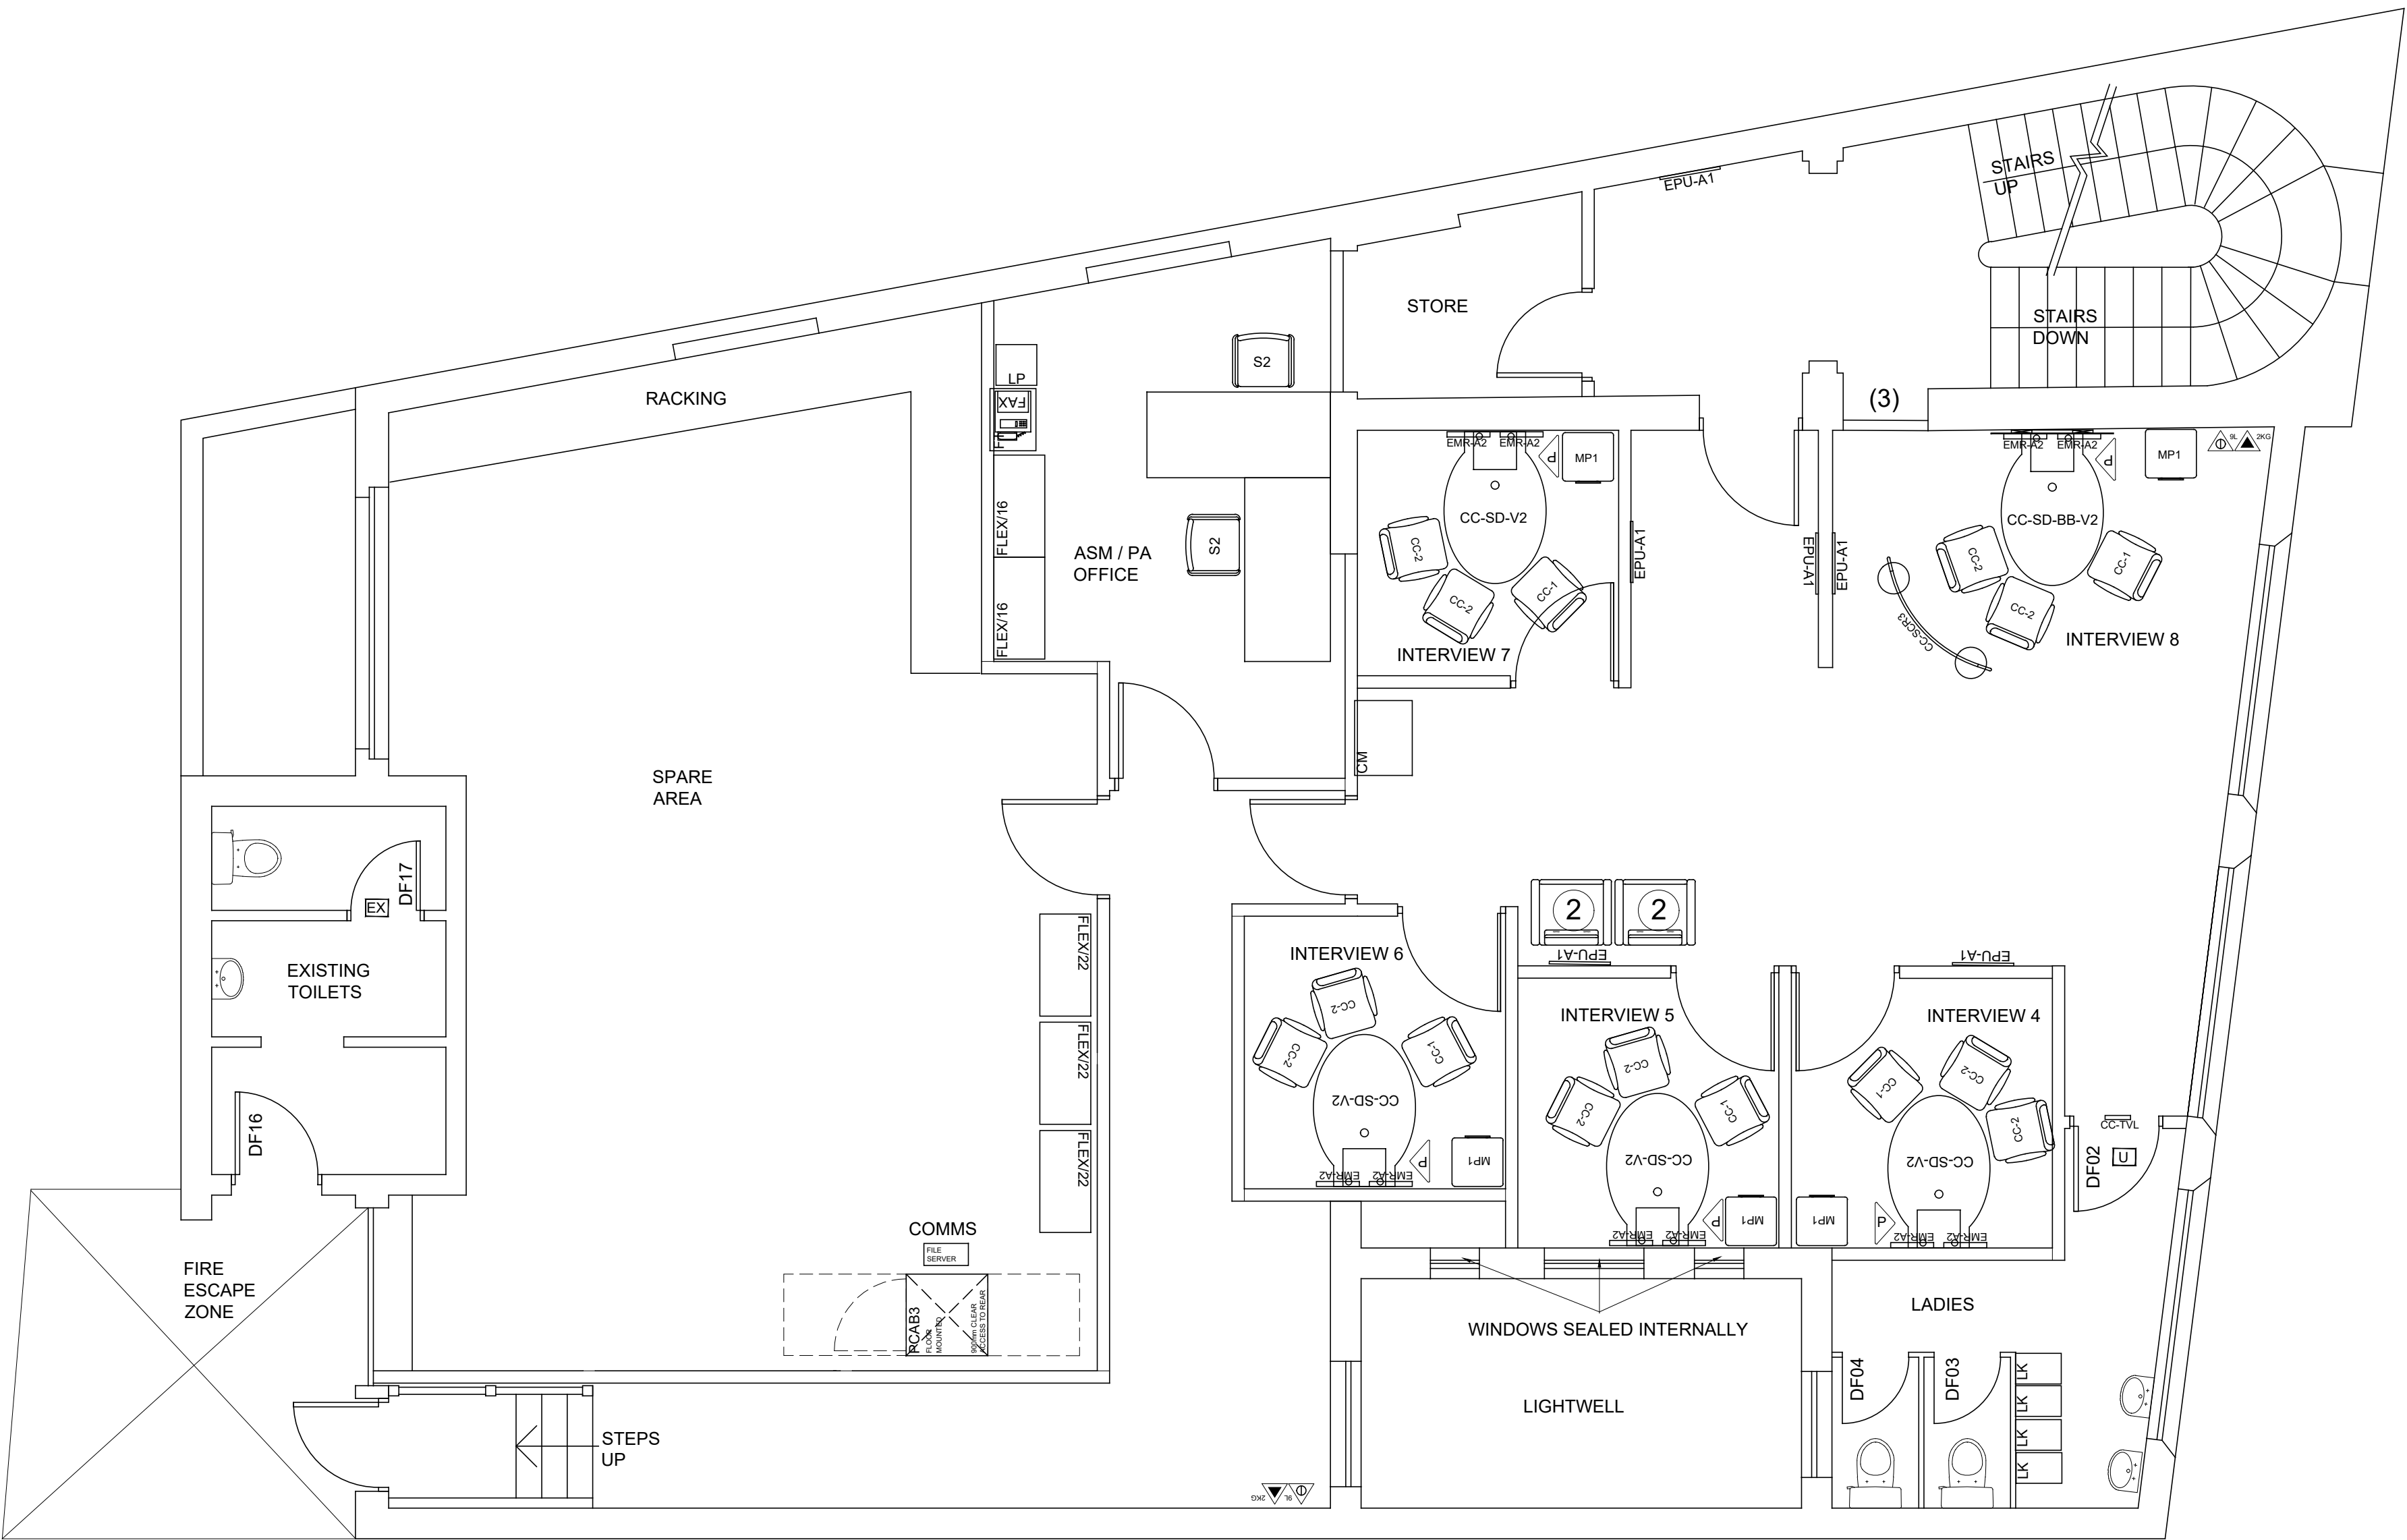
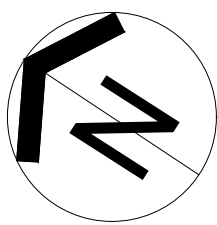


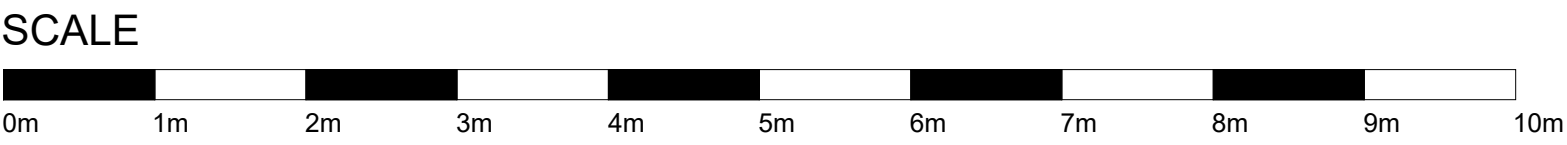

EXISTING FIRST FLOOR PLAN

EXISTING

|     |            |                                     |          |
|-----|------------|-------------------------------------|----------|
| A   | 21/03/2025 | Issued for listed building consent. | -        |
| REV | DATE       | REVISION                            | INITIALS |

**MCLENNAN**

FIRST FLOOR  
39 LUDGATE HILL  
LONDON  
EC4M 7JN

E-mail: [info@mcclarchitects.co.uk](mailto:info@mcclarchitects.co.uk)

**LLOYDS BANKING GROUP**

ALL DIMENSIONS TO BE VERIFIED PRIOR TO COMMENCING WORK. DRAWING TO BE READ IN CONJUNCTION WITH PROJECT SPECIFICATIONS.

THIS DRAWING IS THE PROPERTY OF LLOYDS BANKING GROUP AND COPYRIGHT IS RESERVED BY THEM. THE DRAWING IS ISSUED ON CONDITION THAT IT IS NOT COPIED OR DISCLOSED BY OR TO ANY UNAUTHORISED PERSONS WITHOUT PRIOR CONSENT IN WRITING TO LLOYDS BANKING GROUP - GROUP PROPERTY. ALL MODIFIED DRAWINGS SHOULD BE RETURNED TO LLOYDS BANKING GROUP.

**GROUP PROPERTY**

BRISTOL - PO Box 112, Canons House, Canons Way, BRISTOL, BS99 7LB  
EDINBURGH - Sighthill South, 12 Bankhead Crossway South, EDINBURGH, EH11 4EN  
HALIFAX - Trinity Road, HALIFAX, West Yorkshire, HX1 2RG

|   |                                     |
|---|-------------------------------------|
| PROJECT ADDRESS<br>Halifax<br>Folkestone 70/72 Sandgate Road<br>70/72 Sandgate Road<br>FOLKESTONE CT20 2AA | SCALE<br>A1 - 1:50                  |
| DRAWING DESCRIPTION<br>First Floor<br>Existing Plan                                                        | DATE<br>21/03/2025<br>DRAWN BY<br>- |
| DRAWING NUMBER<br>50961558-MLA-EX-01-M2-AR-0700                                                            | REVISION<br>A                       |