

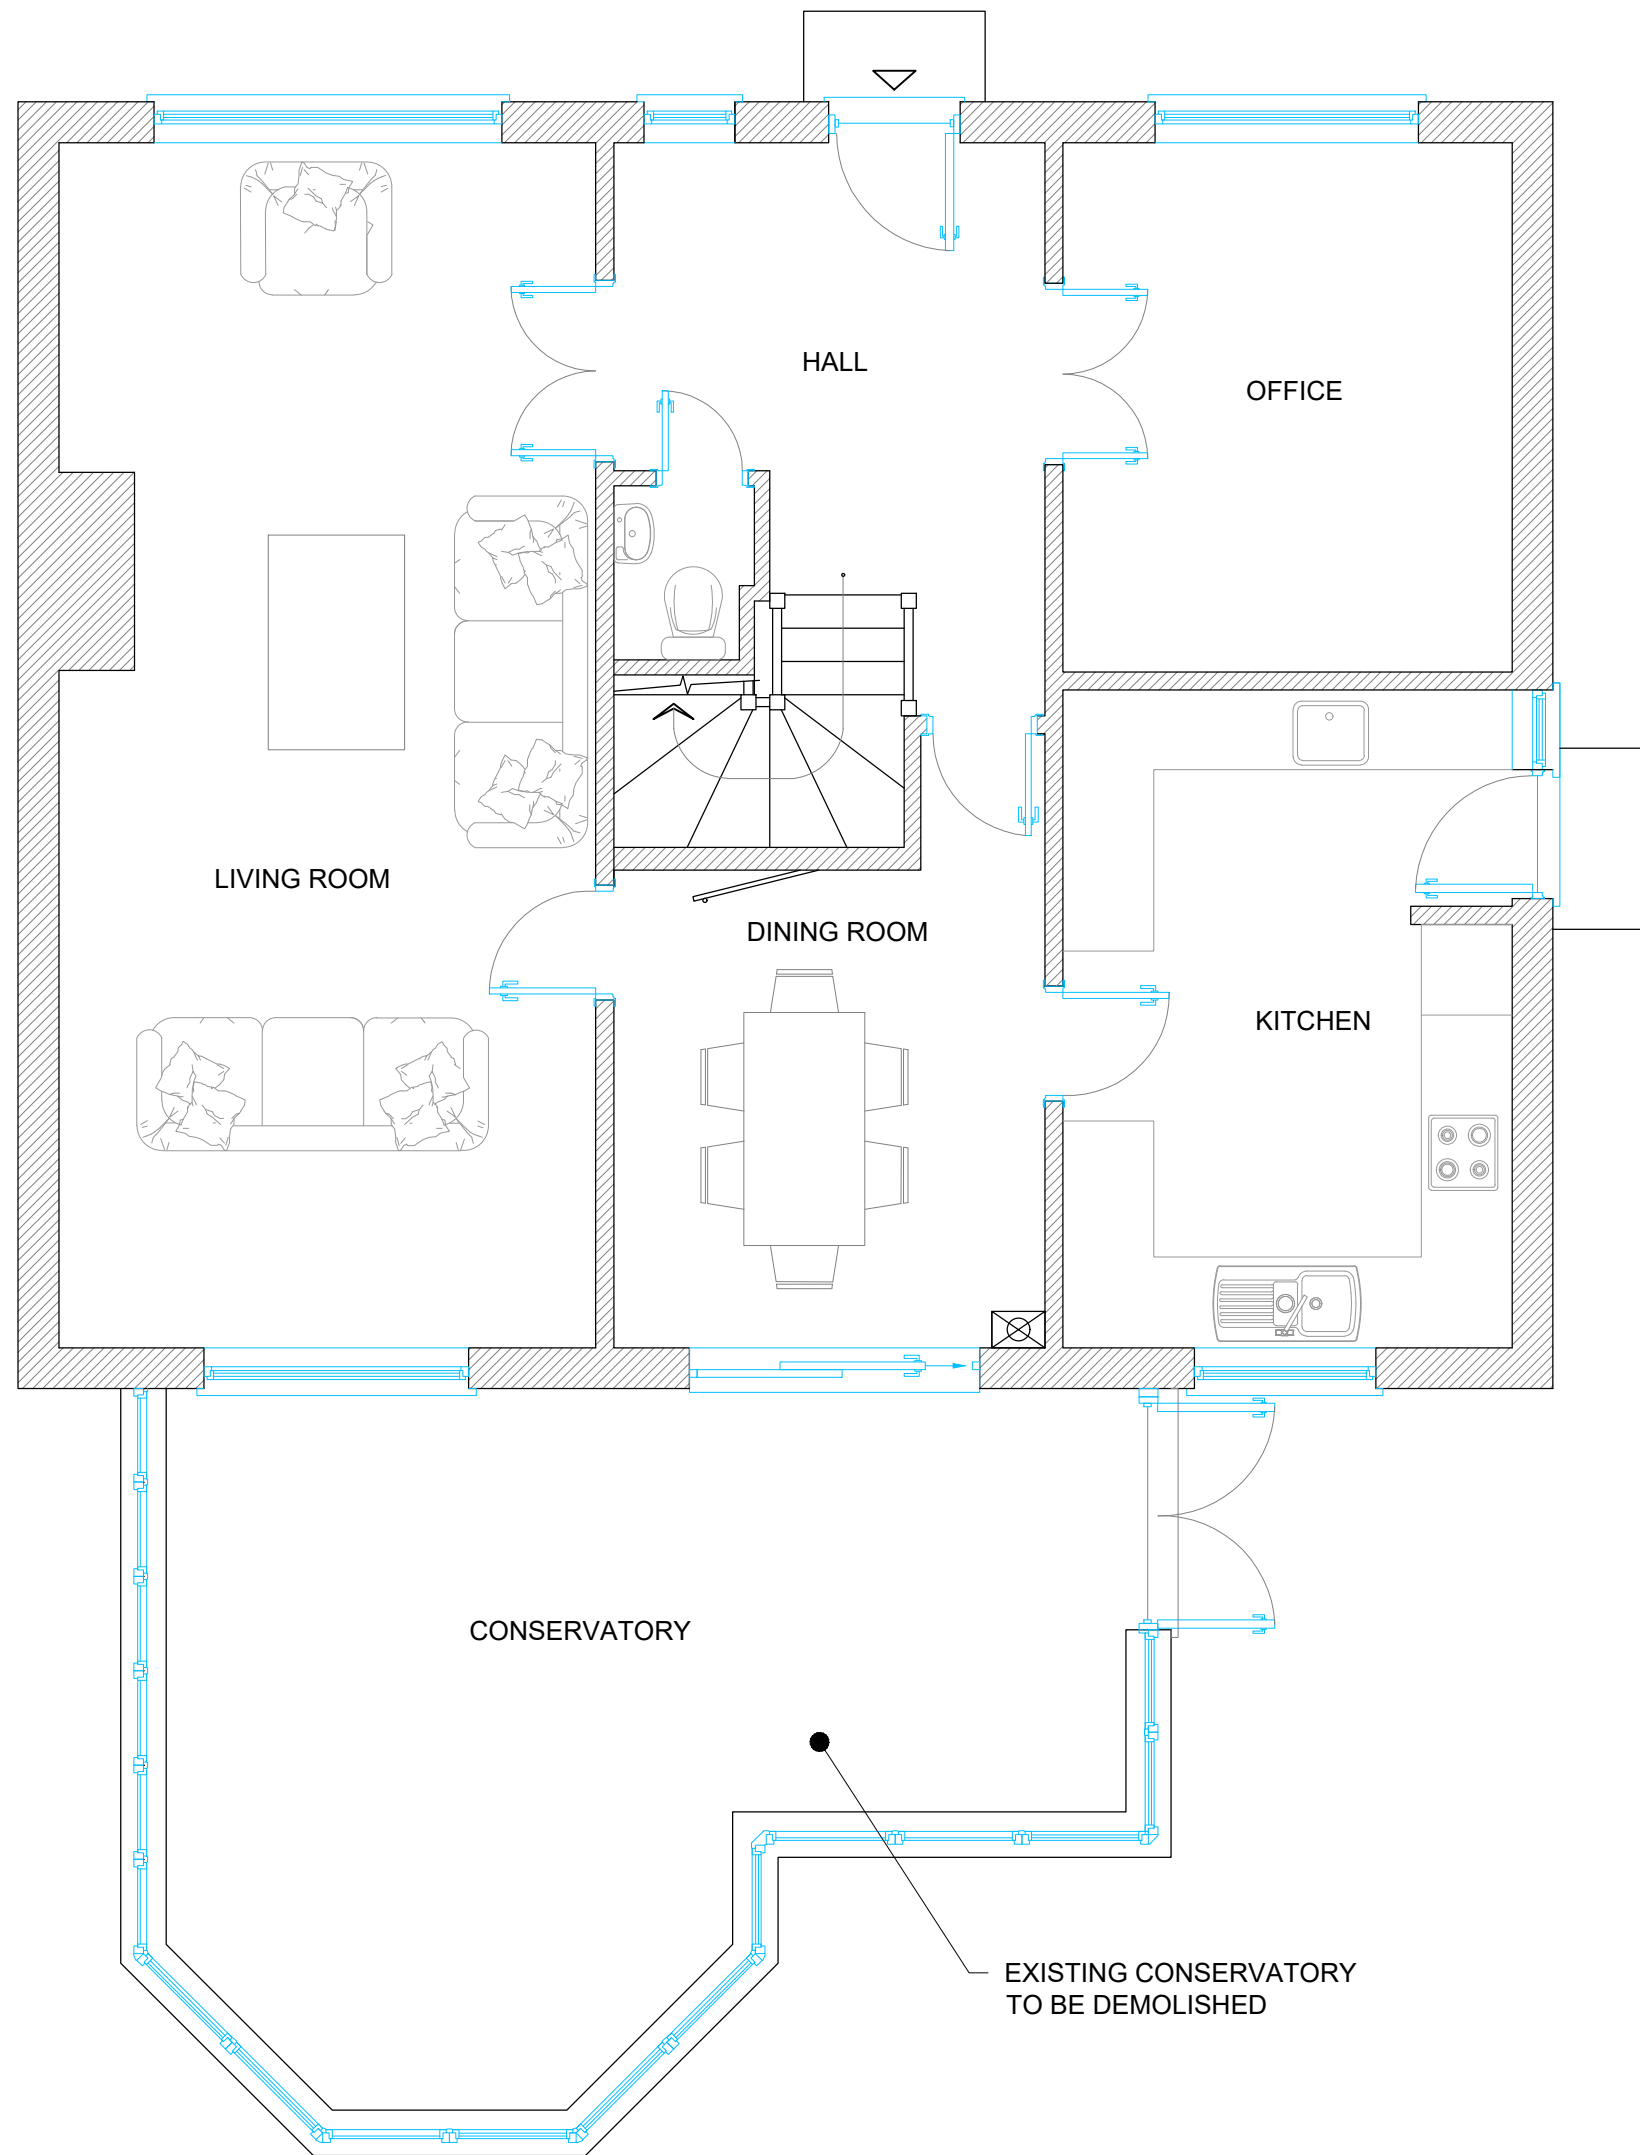


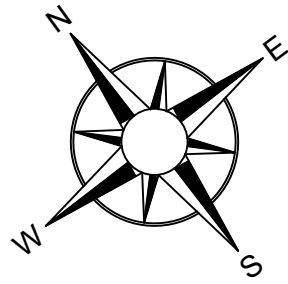


EXISTING GROUND FLOOR LAYOUT PLAN
Scale 1:50

- WALLS KEY:**
- EXISTING WALLS
 - EXISTING WALLS PROPOSED TO BE REMOVED
 - NEW WALLS

- NOTES:**
- THIS DRAWING AND ITS CONTENTS HAS BEEN PRODUCED BY IMPACT HOME IMPROVEMENTS LTD FOR THE CLIENT ONLY AND IS NOT INTENDED FOR ANY OTHER PERSON OR FOR ANY OTHER PURPOSE THAN THE DRAWING STATUS.
 - THIS DRAWING HAS BEEN PREPARED FROM SURVEY INFORMATION AND IS FOR INFORMATION PURPOSES ONLY. DO NOT SCALE FROM DRAWING, USE FIGURED DIMENSIONS ONLY.
 - NO PART OF THIS DRAWING AND ASSOCIATED GRAPHICAL CONTENTS MAY BE REPRODUCED, COPIED, MODIFIED, ADAPTED OR DISTRIBUTED, WITHOUT THE PRIOR WRITTEN CONSENT OF THE AUTHOR.
 - ALL DIMENSIONS MUST BE CHECKED AND VERIFIED BY THE CONTRACTOR ON SITE PRIOR TO COMMENCEMENT OF WORK AND ARCHITECT TO BE NOTIFIED OF ANY DISCREPANCIES.
 - ALL DIMENSIONS ARE IN MM AND ANGLES IN DEGREES UNLESS OTHERWISE NOTED.

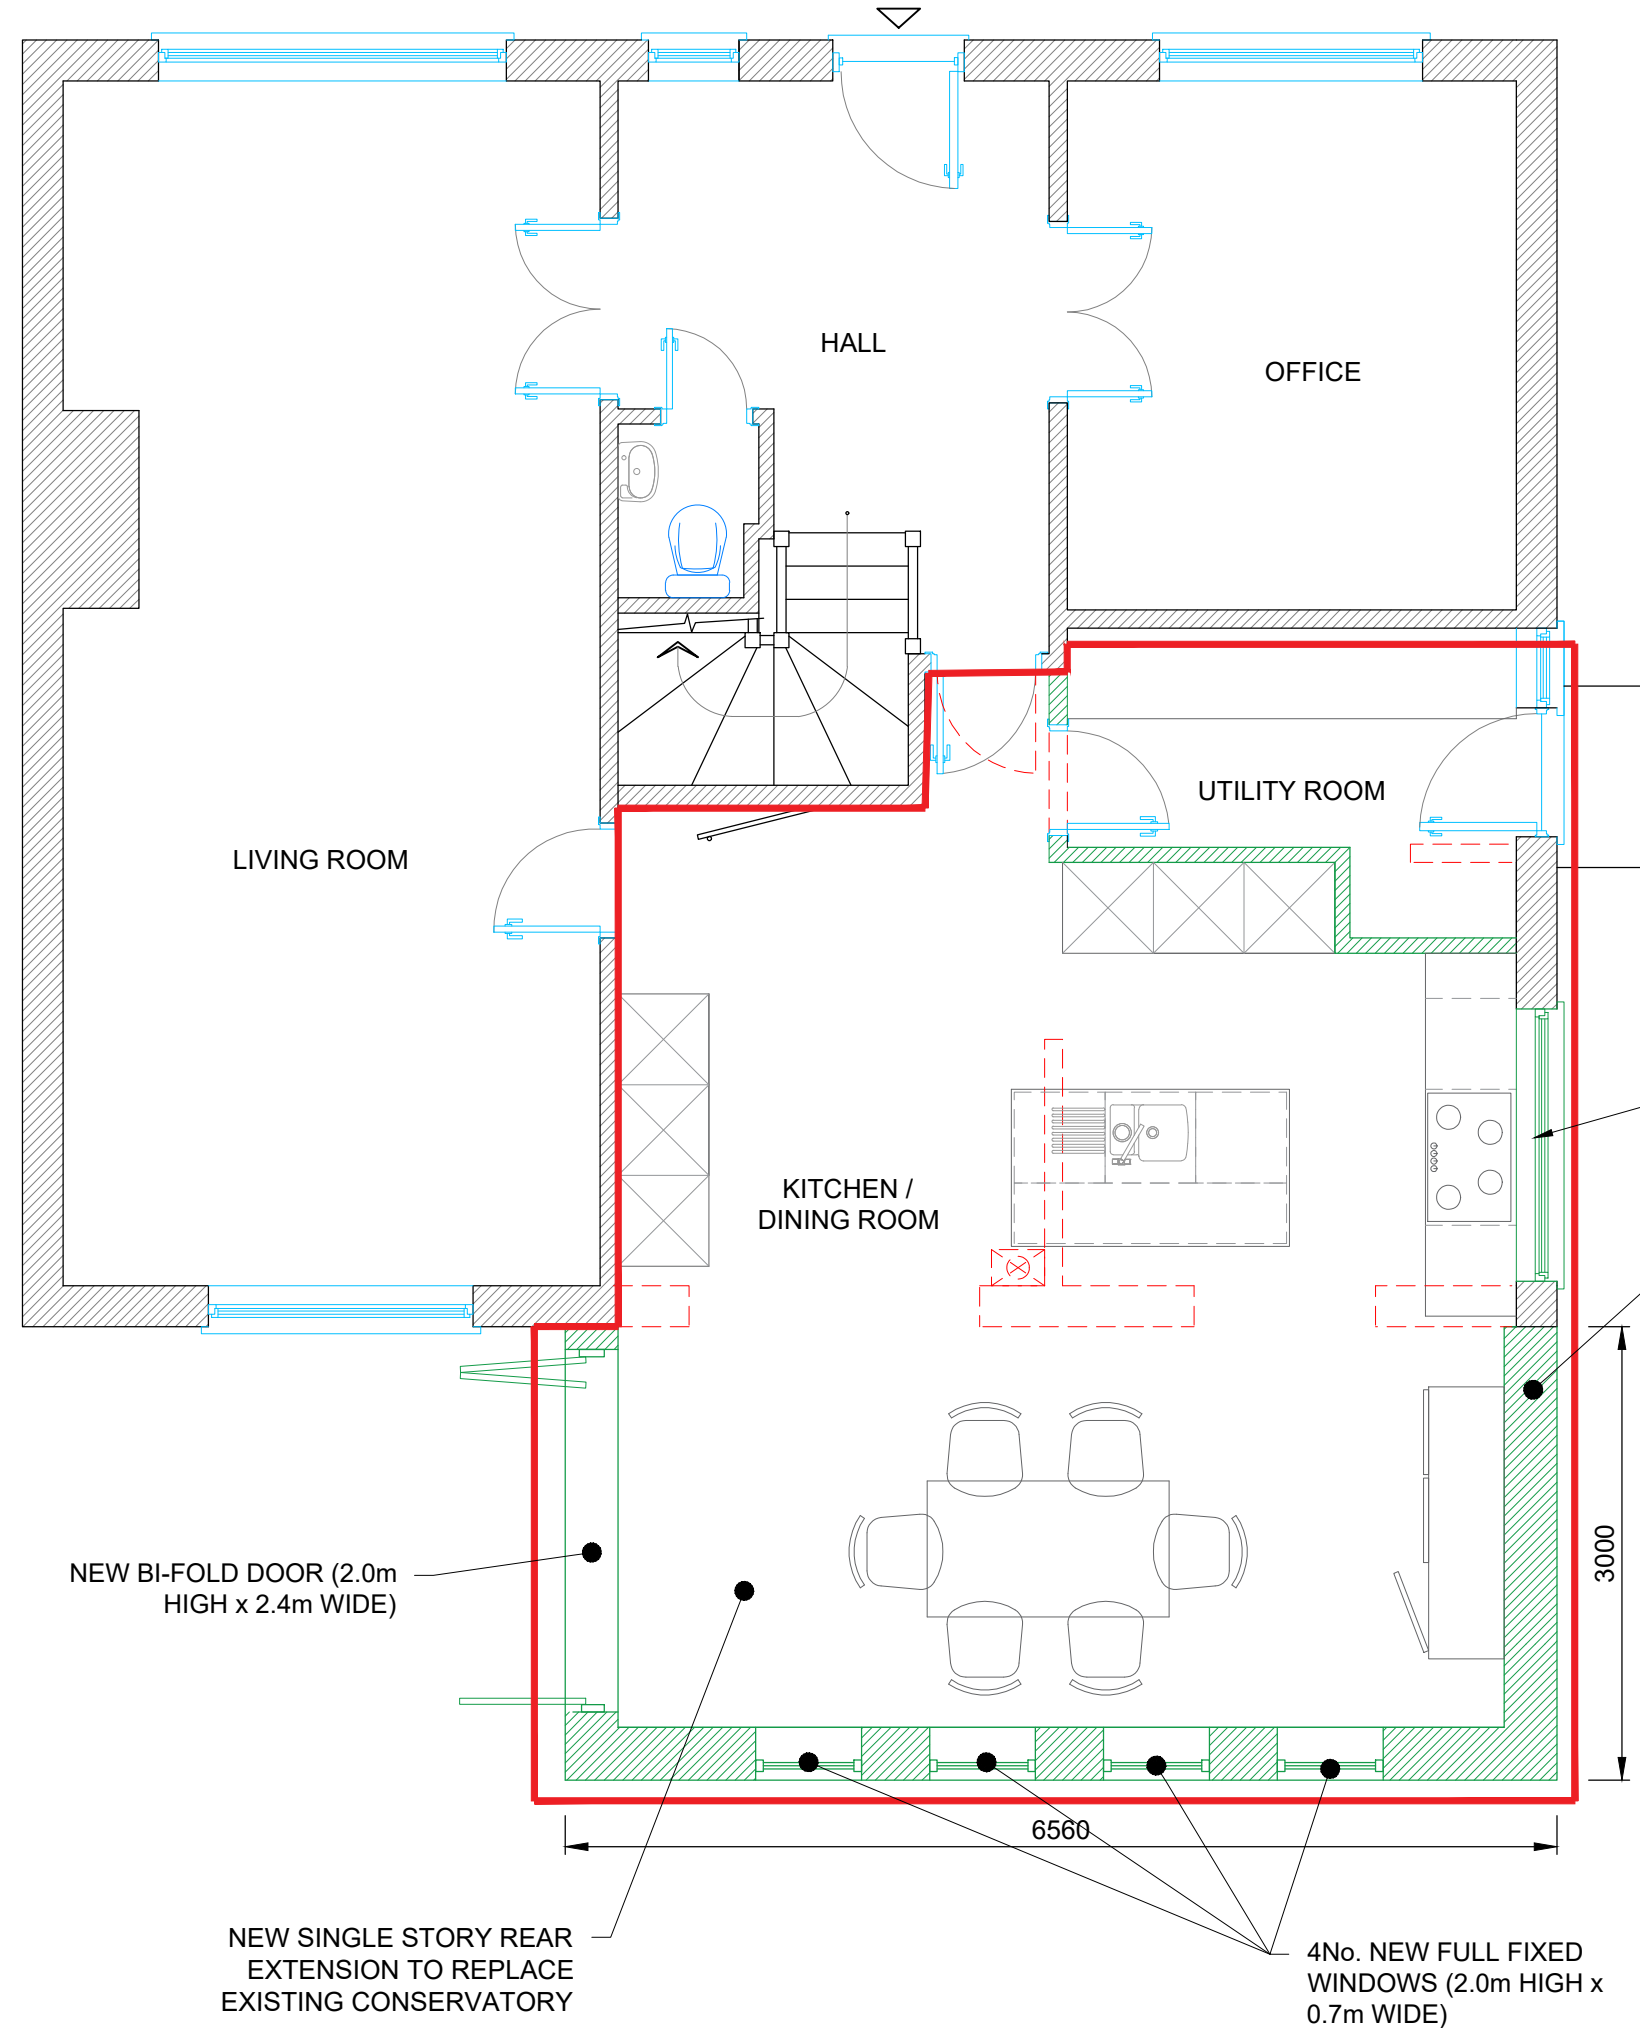

PROPOSED GROUND FLOOR LAYOUT PLAN
Scale 1:50

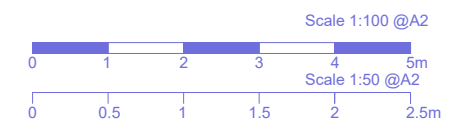

Rev	Description			By	Date										
IMPACT Home Improvements Ltd. 2 Eddington Close, Maidstone, ME15 9XG Tel:07904115773 Site address 3 Painesfield Close, Burmash, Romney Marsh, TN29 0HL (Samantha & Simon Buck - 01303 870271) Drawing Title Existing and proposed ground floor plan layout <table><tr><td>Scale</td><td>Paper Size</td><td>Drawn by</td><td>Drawing No.</td><td>Date</td></tr><tr><td>1:50</td><td>A2</td><td>A.Charczuk</td><td>HD.25.001.01</td><td>23.04.25</td></tr></table>						Scale	Paper Size	Drawn by	Drawing No.	Date	1:50	A2	A.Charczuk	HD.25.001.01	23.04.25
Scale	Paper Size	Drawn by	Drawing No.	Date											
1:50	A2	A.Charczuk	HD.25.001.01	23.04.25											