



North Elevation
1 : 100




South Elevation
1 : 100




East Elevation
1 : 100



West Elevation
1 : 100

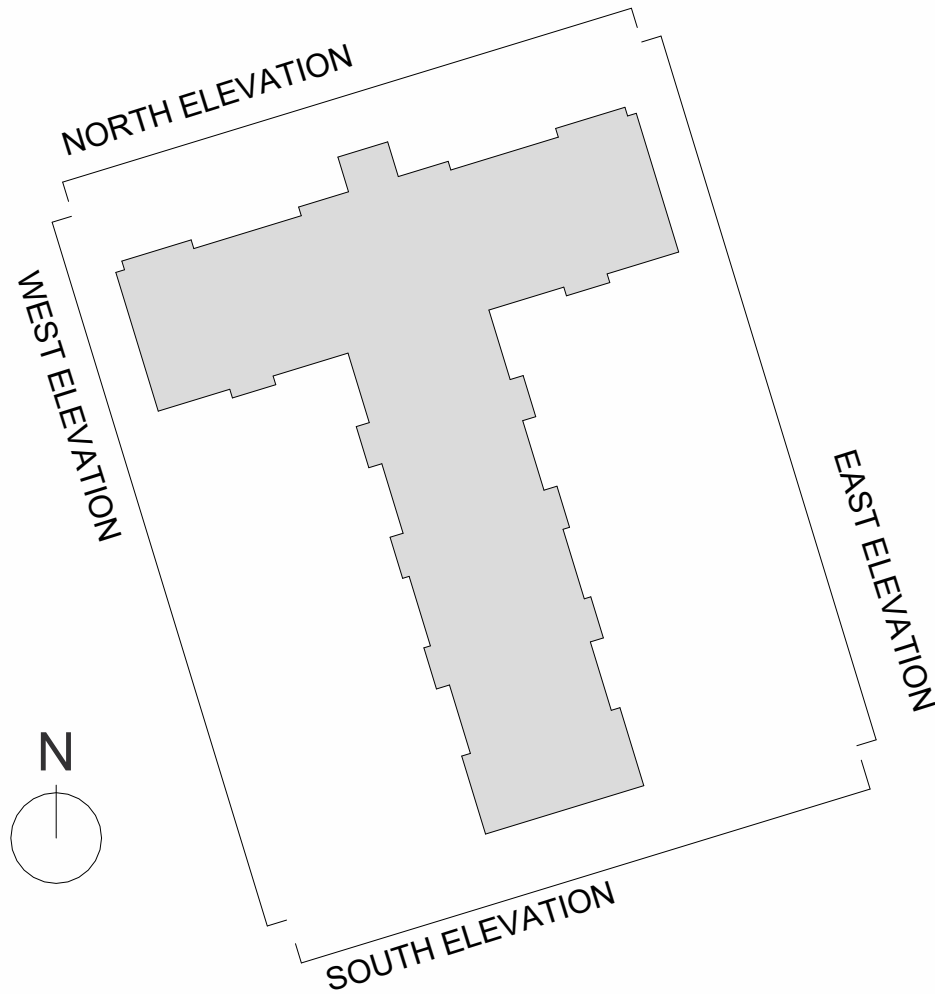

Elevations - Key Plan
1 : 750

 

VISUAL SCALE 1:100

REV	DESCRIPTION	BY	DATE
D	Revised for planning	JSN	16.09.24
C	Elevations revised as per client instruction	JSN	13.09.24
B	Floor plans & elevations revised	JSN	05.03.24
A	Born hip roofs to East and West elevations revised to gable roofs, as requested by LPA. Windows revised to suit.	JSN	07.02.24



RM Design Group,
Unit 16 Escrik Business Park,
York,
North Yorkshire,
YO19 6PD
Web - www.rmdesigngroup.co.uk
Email - info@rmdesigngroup.co.uk
Tel - 01904 233539

NOTE:

ALL DIMENSIONS TO BE VERIFIED ON SITE PRIOR TO THE COMMENCEMENT OF ANY WORK ON THE PRODUCTION OF ANY SHOP DRAWING. ALL DISCREPANCIES TO BE REPORTED TO RM DESIGN GROUP.

THIS DRAWING IS TO BE READ IN CONJUNCTION WITH ALL RELATED ARCHITECTS AND ENGINEERS DRAWINGS AND ANY OTHER RELEVANT INFORMATION

THIS DRAWING IS COPYRIGHT © OF RM DESIGN GROUP

CLIENT
BOUTIQUE CARE HOMES

PROJECT
Hythe

DRAWING TITLE
Proposed Elevations

DRAWING STATUS
PLANNING

SCALE AT A1: As indicated	DATE: 31/01/2024	DRAWN: JSN	CHECKED: RM
PROJECT NO: B01-08	DRAWING NO: 104	REVISION: D	