




PLANNING APPLICATION

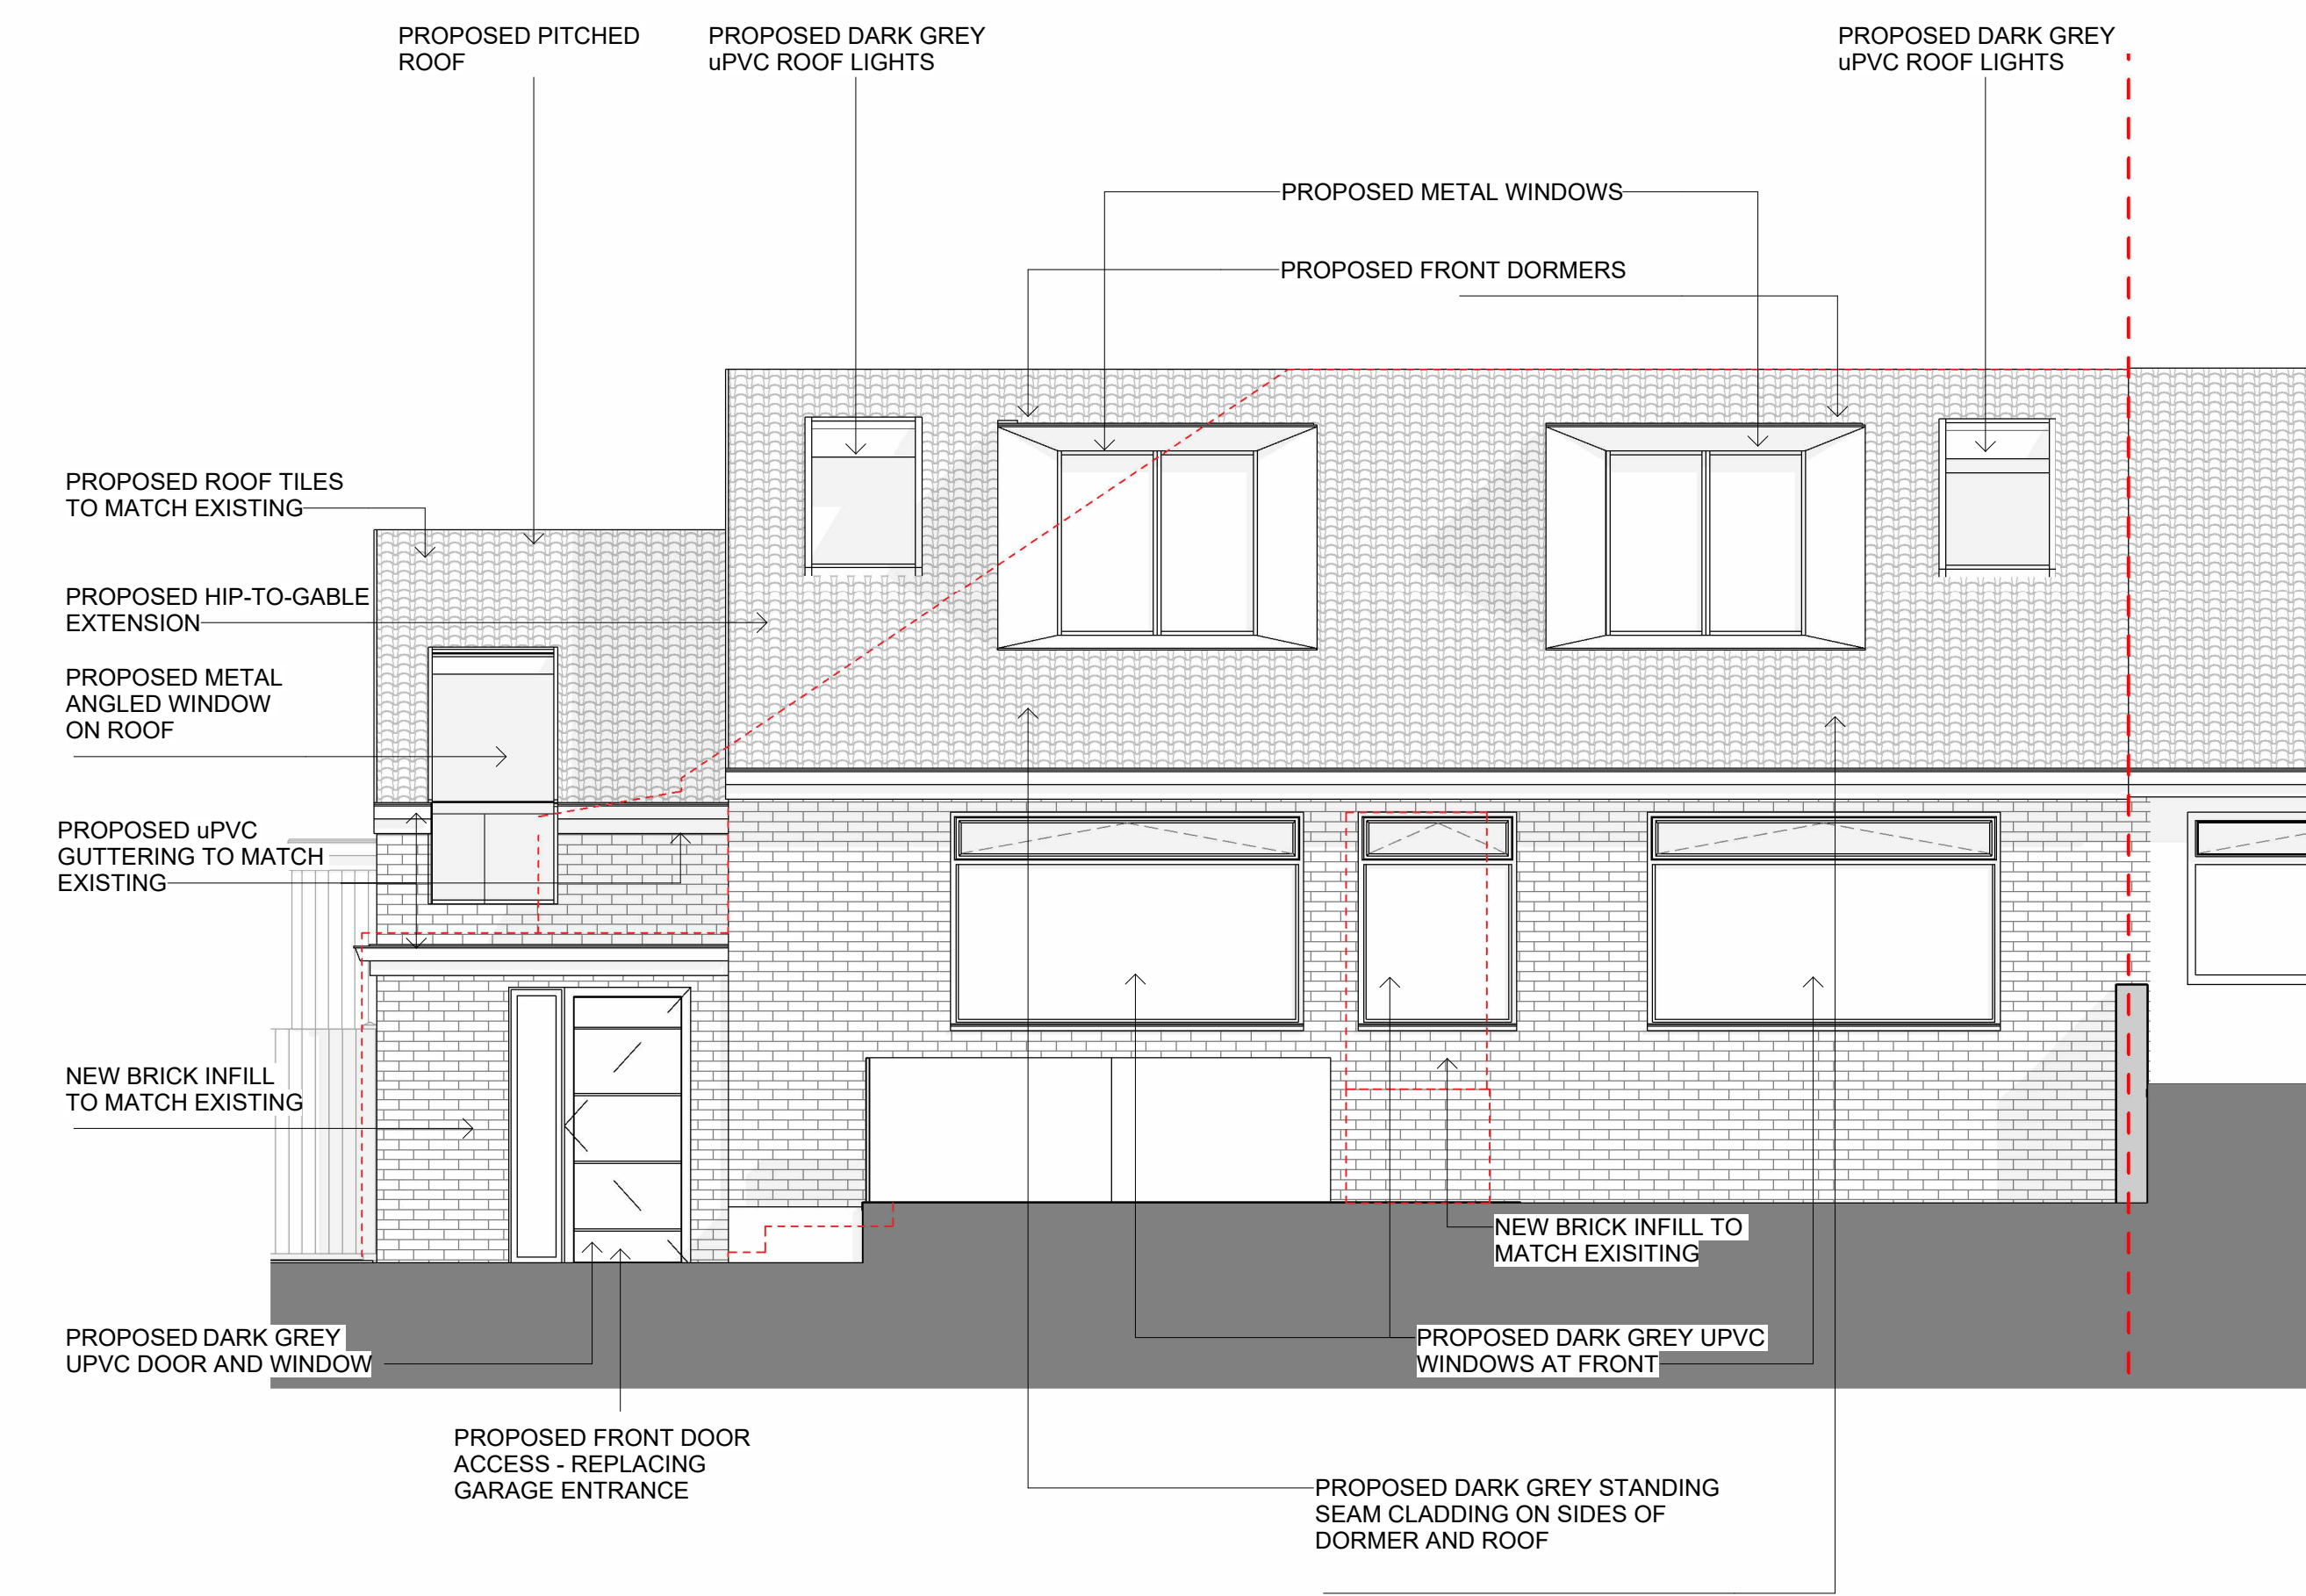


1 Front Elevation
1 : 50

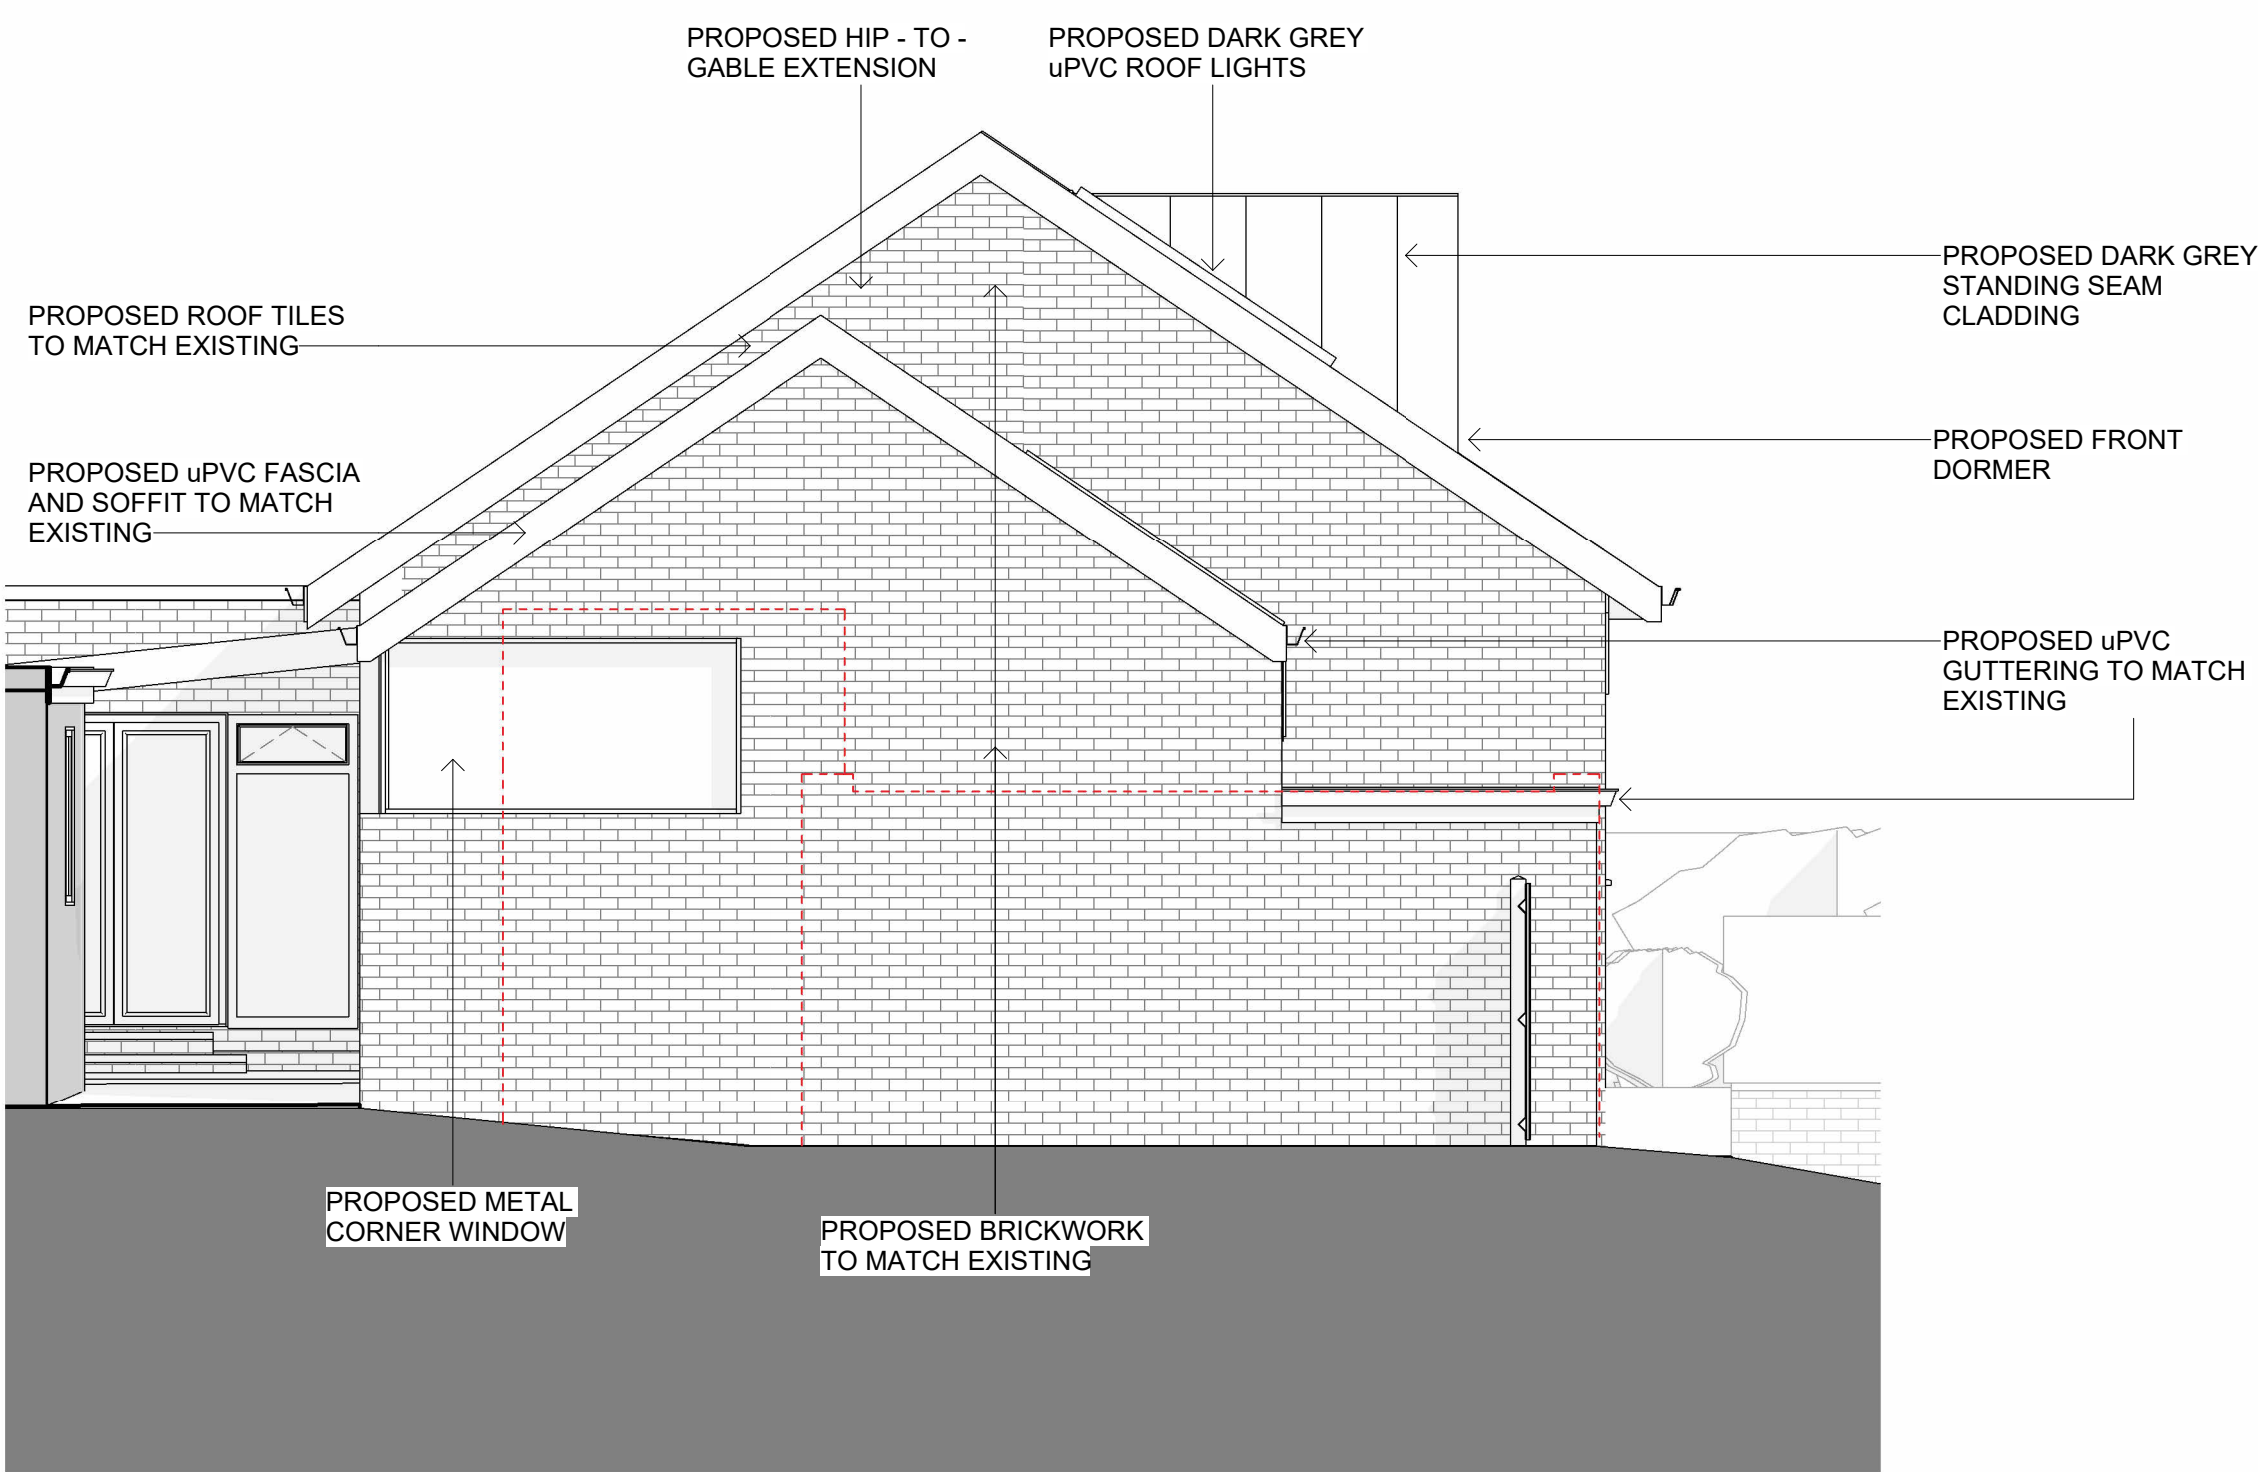

2 Side Elevation
1 : 50

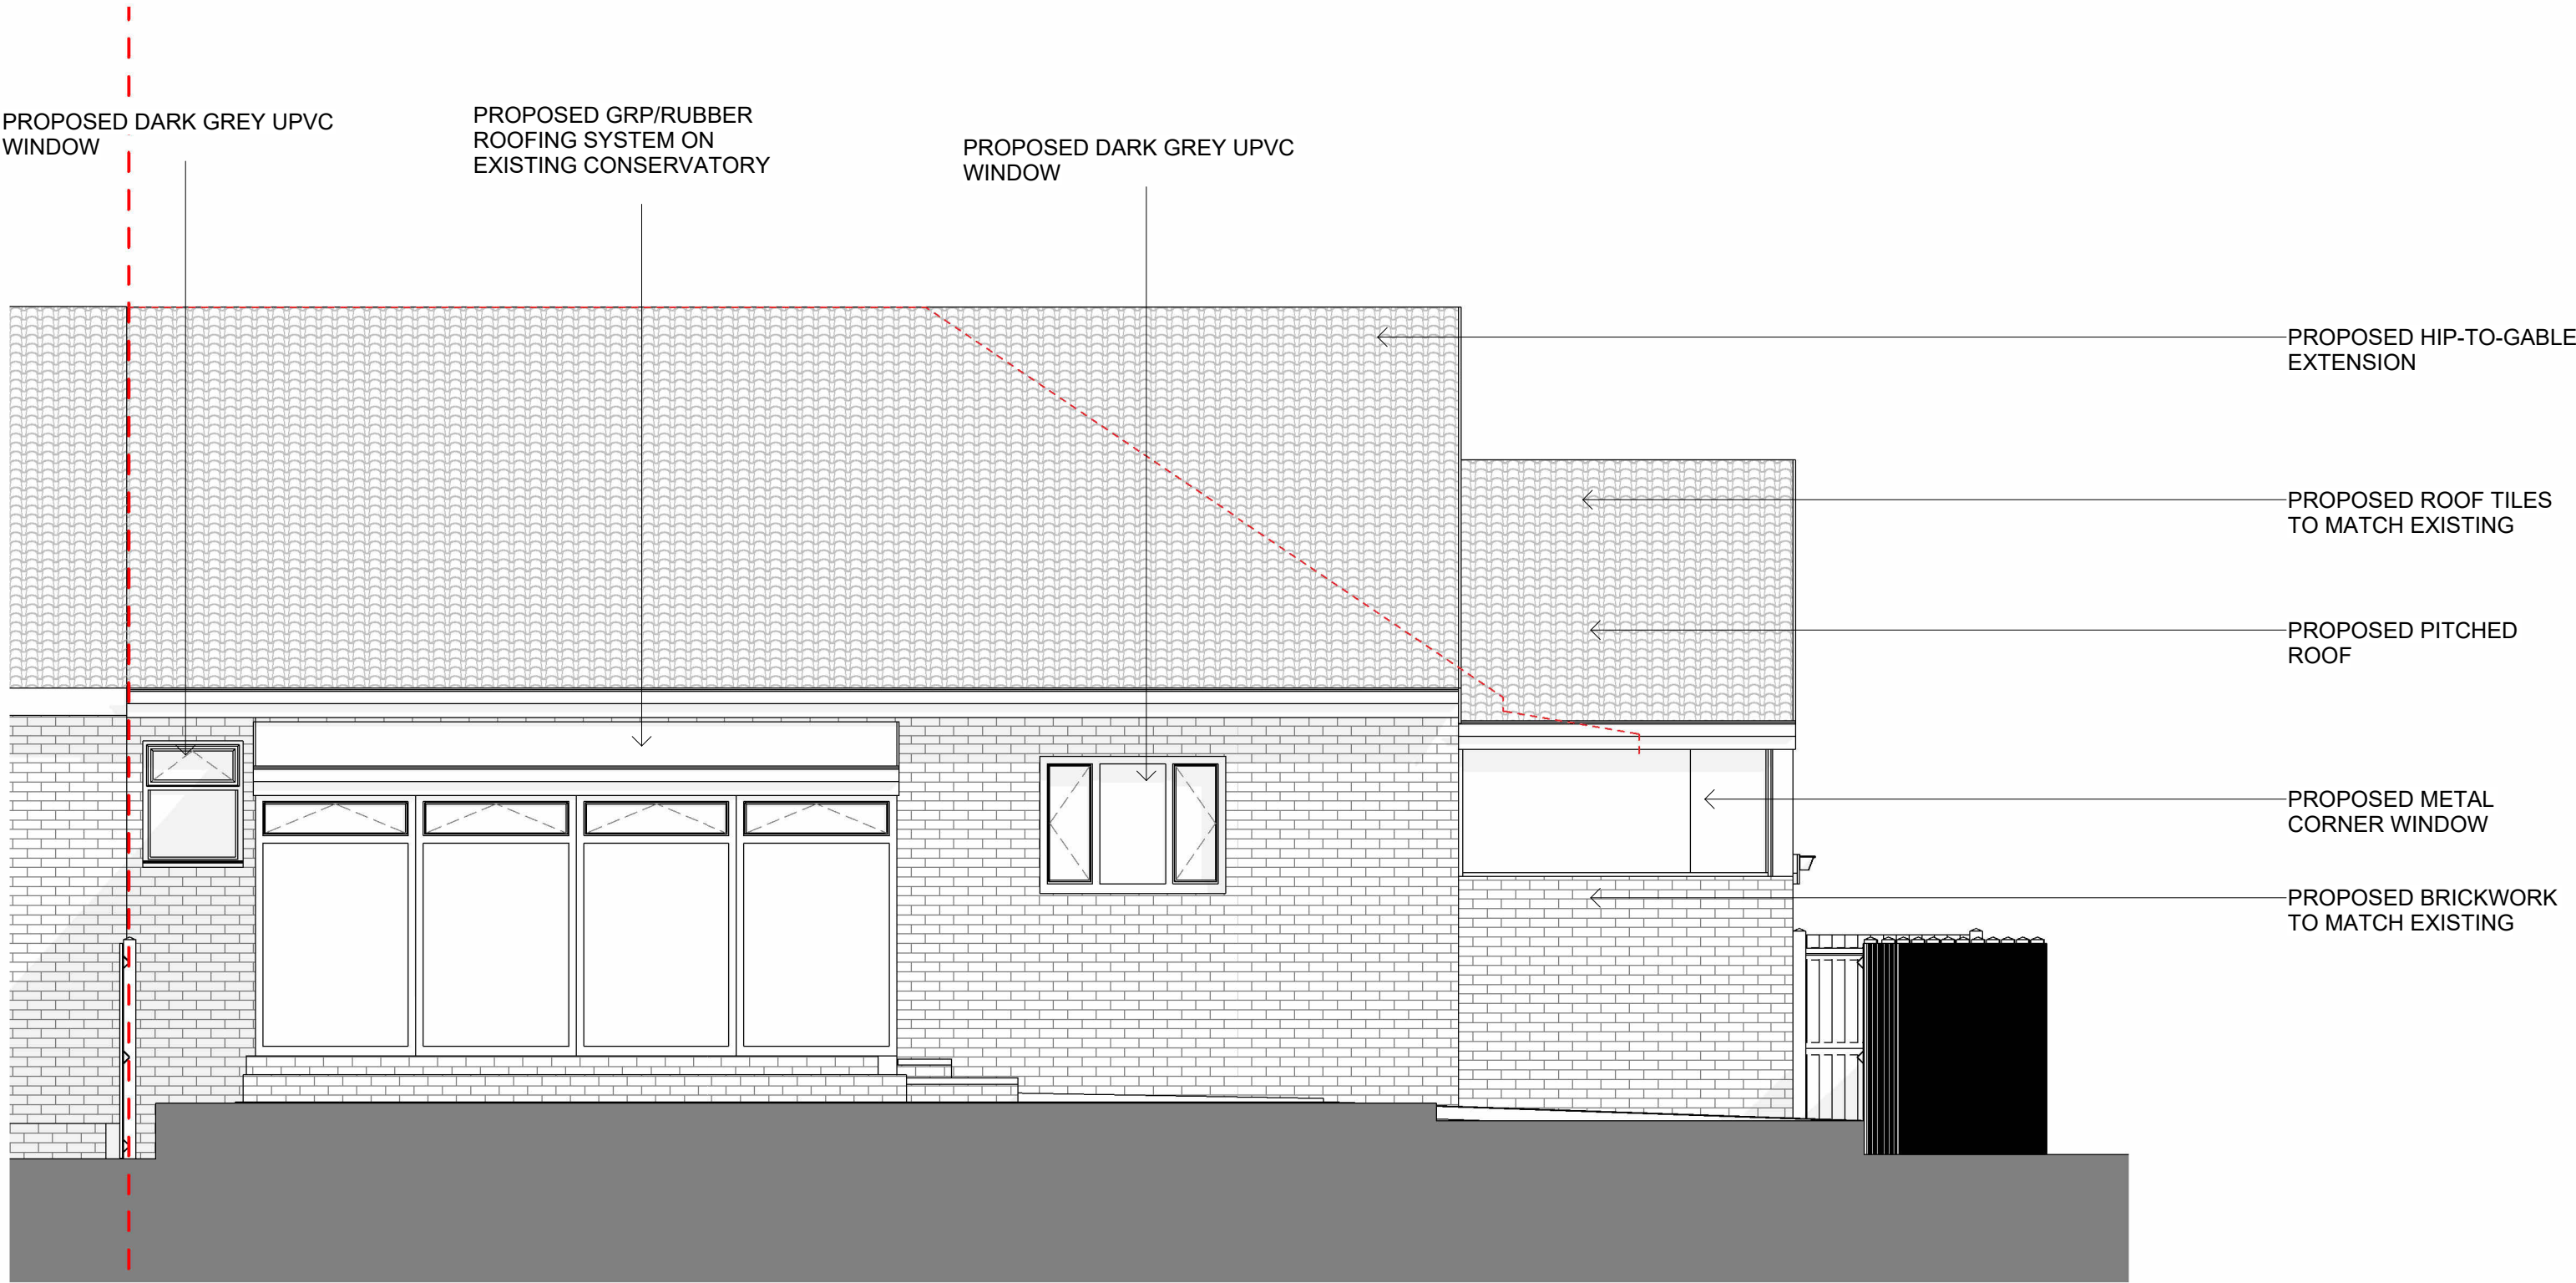

3 Rear Elevation
1 : 50

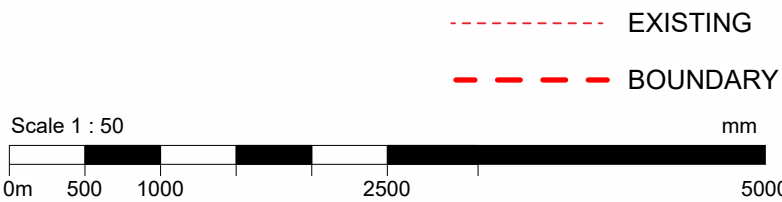

General notes

Subject to all statutory approvals.

Dimensions in millimetres unless stated otherwise.

Dimensions govern. Do not scale off drawing. All dimensions to be verified on site before proceeding.

All discrepancies to be notified in writing to the client and to Profile Architects Ltd.

All perspective views are indicative for illustrative purposes only.

© Profile Architects Ltd 2025

1	31.03.25	PROPOSED DRAWINGS	
2	15.07.25	PROPOSED DRAWINGS	
3	16.07.25	PROPOSED DRAWINGS	
REV	Date	Reason For Issue	Chk

PLANNING APPLICATION

PROFILE

F1b Glassworks, Mill Bay
Folkestone
Kent CT20 1JG
01303 767 200
studio@profilearchitects.com
profilearchitects.com

Client

Mr Jack Barber and Ms Rosie Minkler
74 Wear Bay Road, Folkestone
CT19 6PR

Project
74 Wear Bay Road, Folkestone CT19 6PR

Drawing Title
Elevations
PROPOSED

Scale at A1
1 : 50

Date
31.03.25

Project No.
532

Rev No.
3

Drawing No.
P2110