




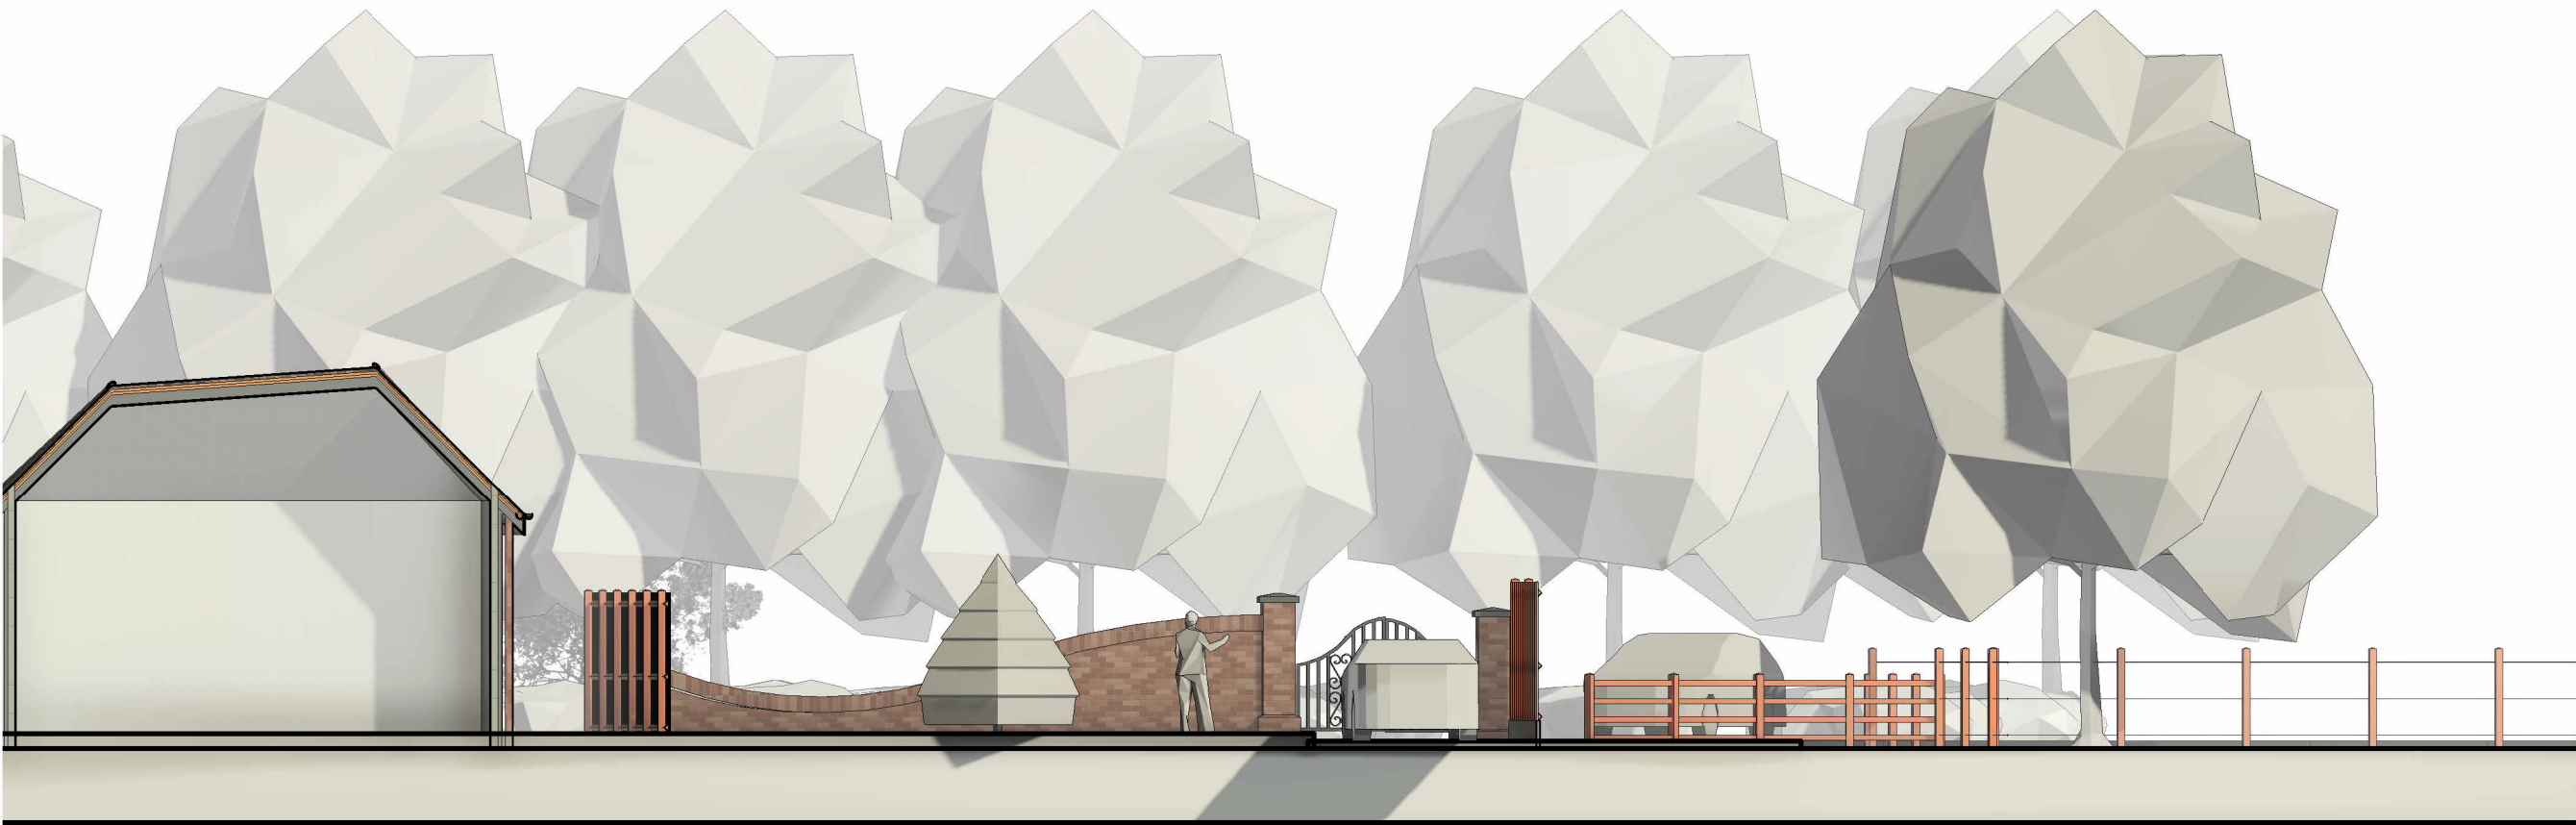

Rear Elevation
1 : 100

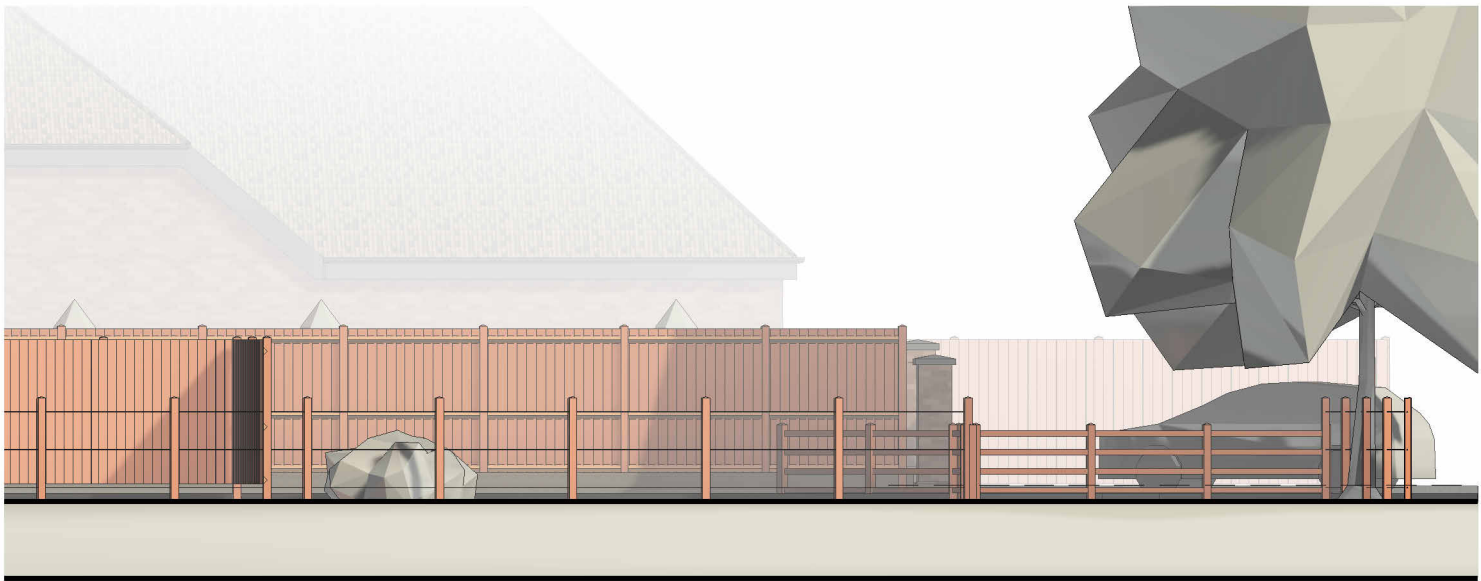

Side Elevation
1 : 100

 

VISUAL SCALE 1:100 @ A3

No.	Description	Date

PROJECT	Proposed Gate Access, Arden, Lymbridge Green Stowting, Ashford
SHEET	Proposed Elevations Sheet Two

CLIENT		Mr and Mrs Champion
Date	Project number	Scale (@ A3)
Issue Date		1 : 100
DRAWING NUMBER		REV
25.119.Champ.13		

Reuther Architecture
Chartered Architect

Reuther Architecture Ltd
113 Shepherds Walk, Hythe, Kent. CT216QA
Mob: 07887 95400



Email: James@Reutherarchitecture.co.uk
Company No: 13759689