


Copyright Notice
© 2024 Christian Lawrence Architects Ltd (CLArchitects). All rights reserved.
This architectural drawing, including all design elements, specifications, and annotations, is the exclusive property of CLArchitects and is protected by copyright law. Unauthorised reproduction, distribution, or use of this drawing or any part thereof without prior written consent from CLArchitects is strictly prohibited and may result in legal action.
For permissions or inquiries, please contact:
CLArchitects, Unit 6, Triumph Park, Ross Way, Folkestone, CT20 3TX
info@clarchitects.co.uk
01303 647233

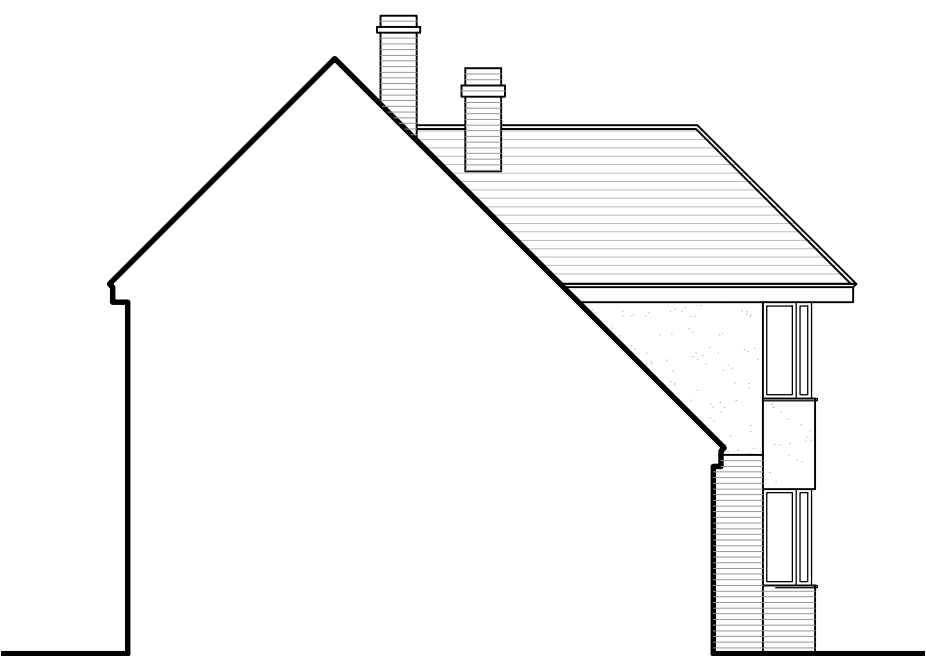


Existing south elevation
Scale 1:100



Existing west elevation
Scale 1:100



Existing north elevation
Scale 1:100

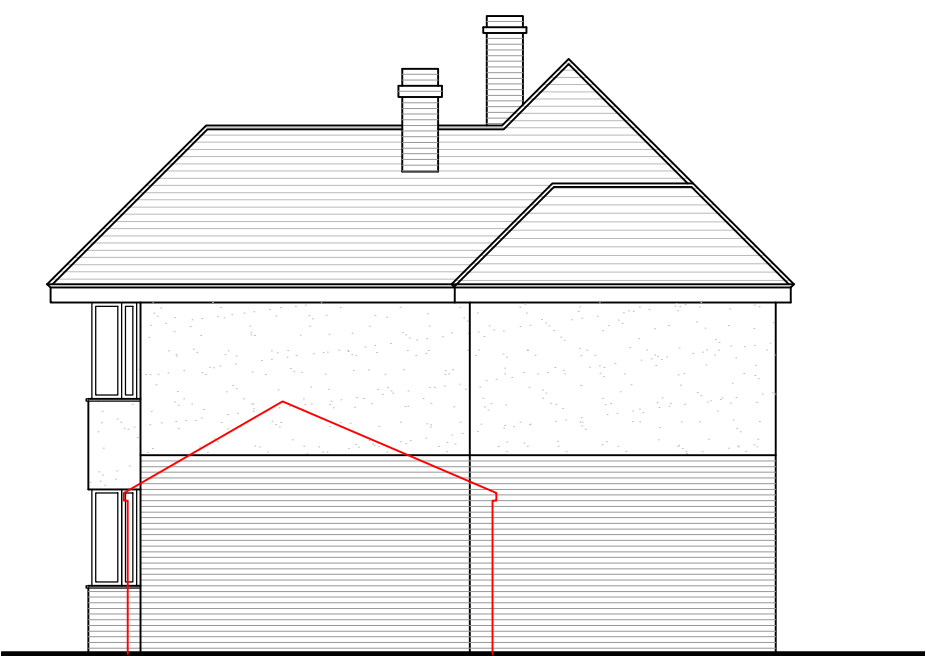

Existing east elevation
Scale 1:100



DRAWING:—
Existing elevations

CLIENT:—
Ms Emma Jones
162 Dolphins Road, Folkestone, Kent
CT19 5QA

PROJECT&TITLE:—
Single storey rear extension and two
storey side extension to 162 Dolphins
Road, Folkestone, CT19 5QA

SCALE:—
1:100@A3
DWG NO:—
PL04

DATE:—
July 2025
REVISION:—
P1

CLARCHITECTS

Unit 6, Triumph
Park,
Ross Way,
Folkestone,
CT20 3TX
www.clarchitects.co.uk
01303 647233
info@clarchitects.co.uk