
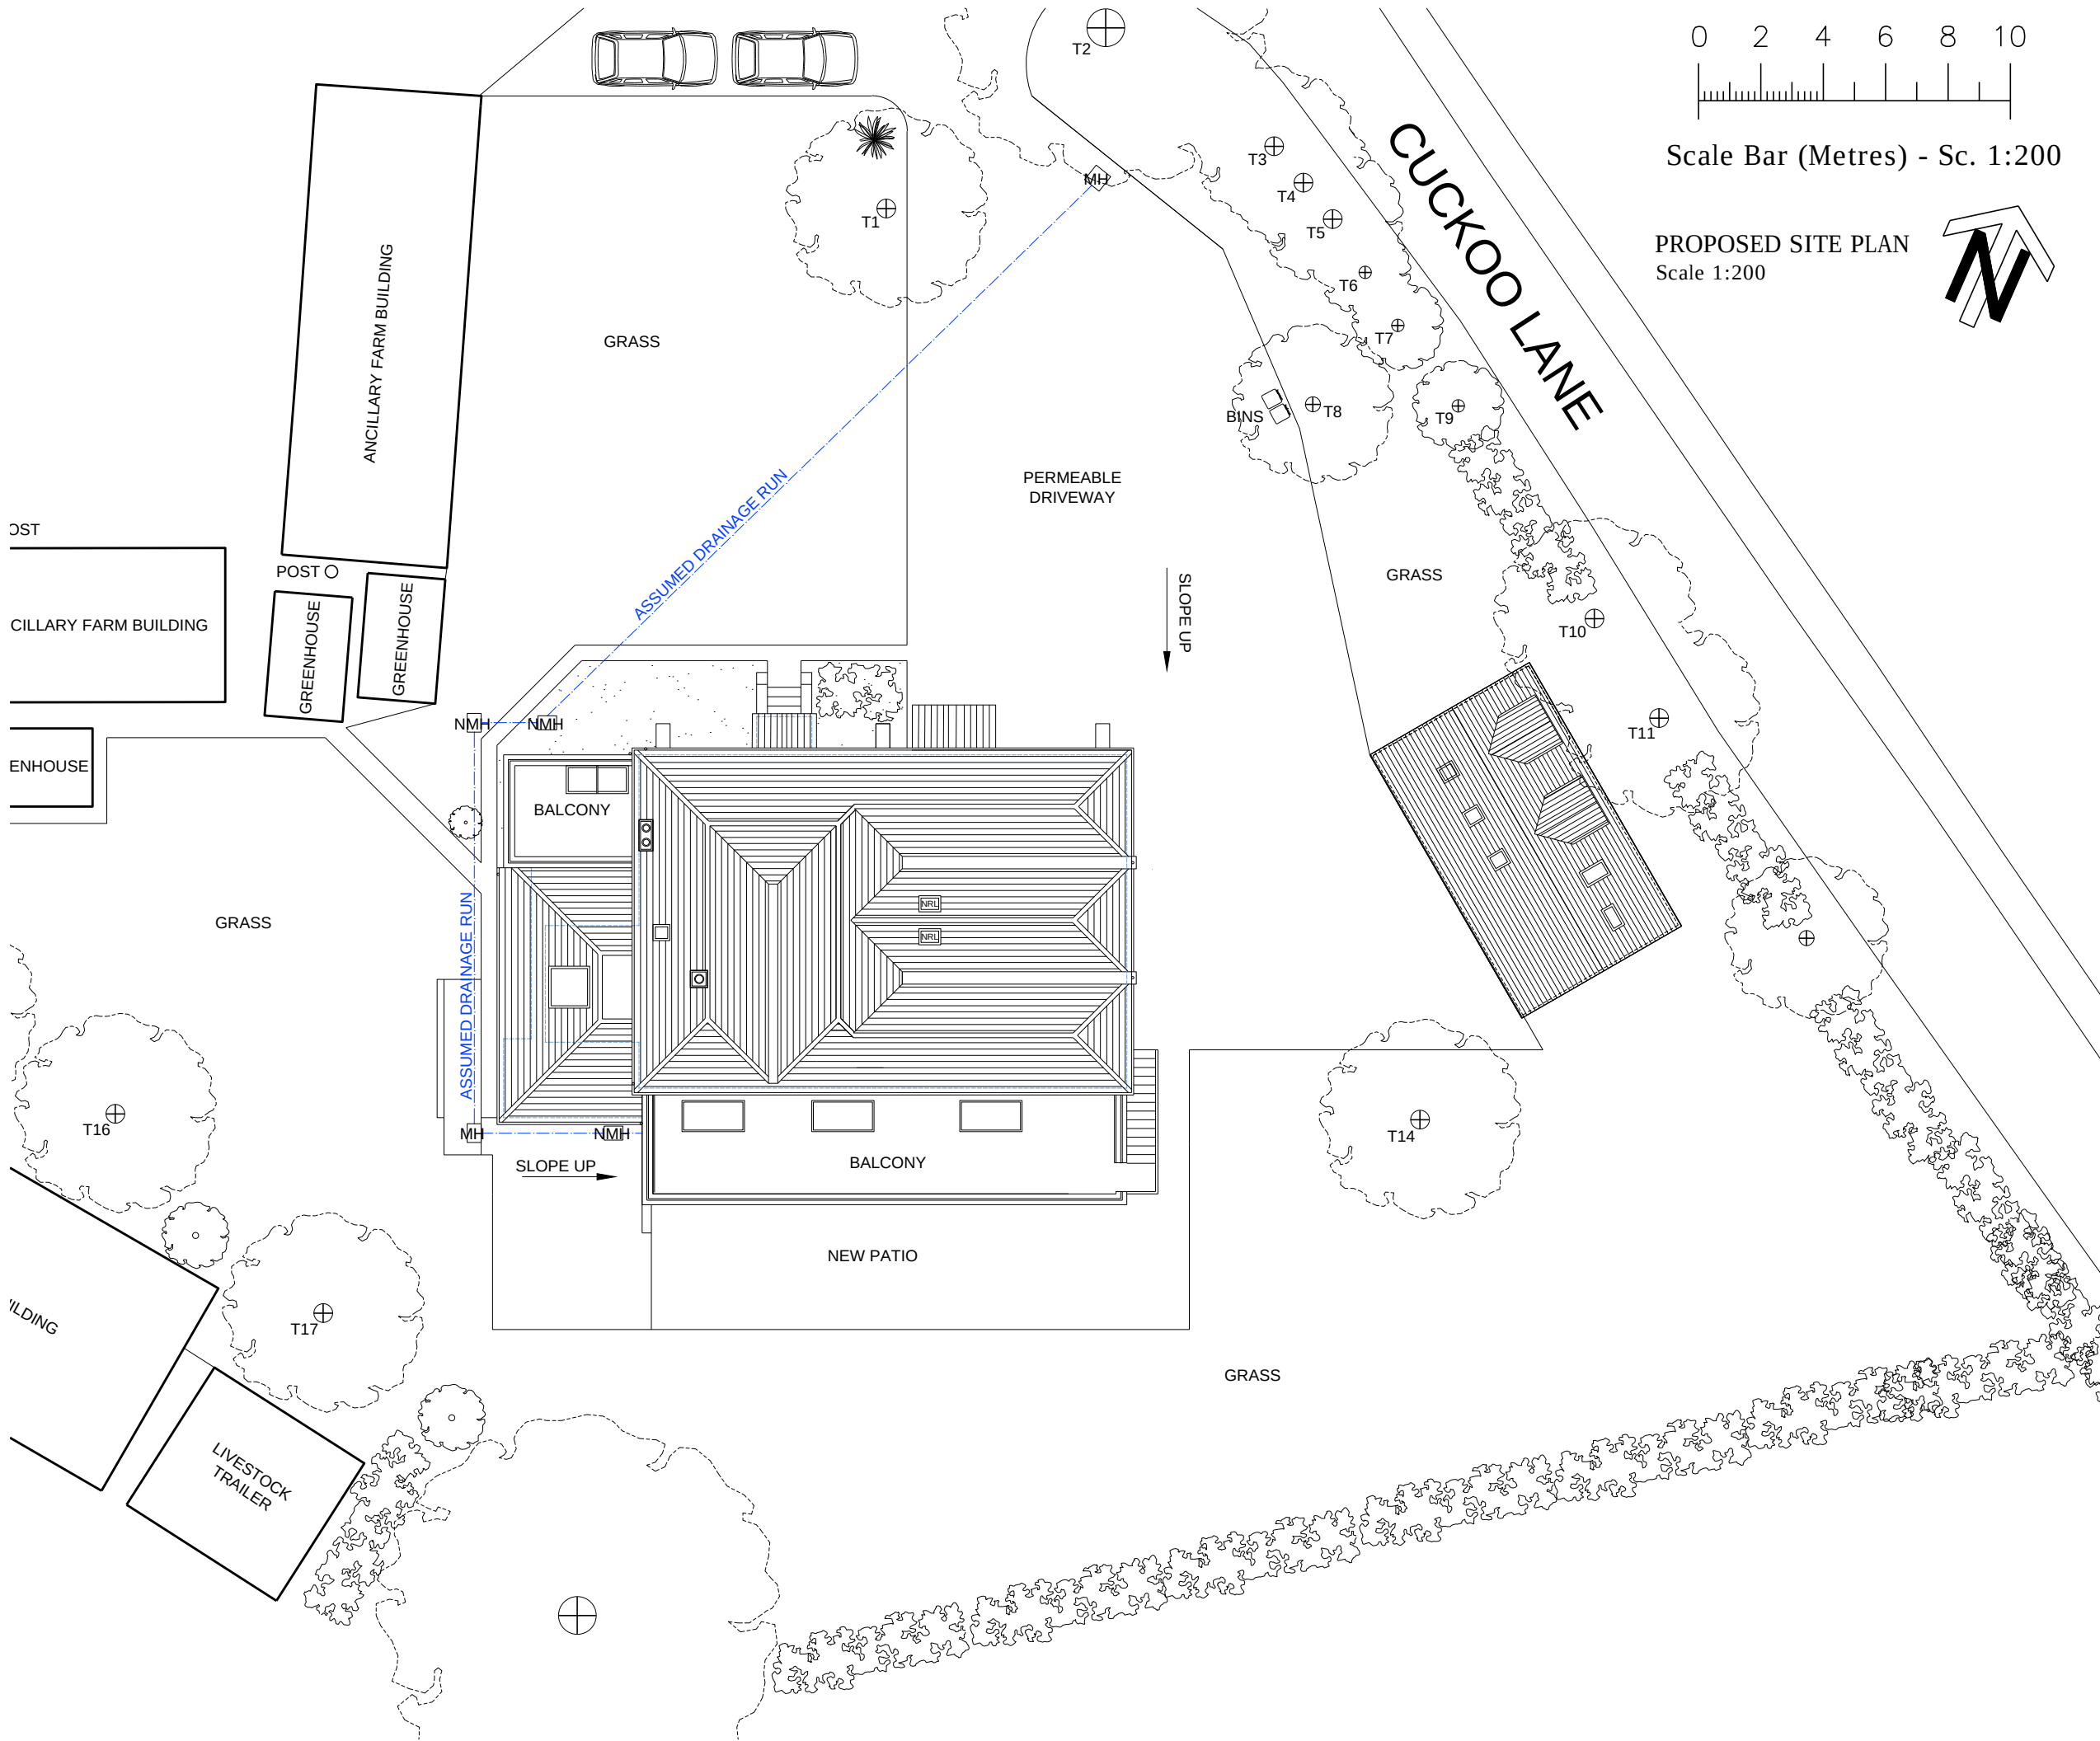


Scale Bar (Metres) - Sc. 1:200

PROPOSED SITE PLAN
Scale 1:200

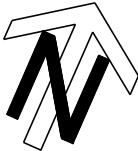

NOTES:

This drawing is the copyright of John Verkaik and should not be copied without consent.

All work must be carried out in accordance with the requirements of the current British Standards and Building Regulations.

The contractor must verify all levels and dimensions on site before commencing any work or preparing shop drawings. Any discrepancies should be notified to the architect immediately.

Use written dimensions only. Do not scale off this drawing. If in doubt please ask.

No.	Revision Description	Date	Checked
-----	----------------------	------	---------



JV Architects
Broadfield Road
Folkestone
Kent
CT20 2JT
Email: john@jv-architects.co.uk
Mob: 0787 635 3484

PROJECT NO.
2511

CLIENT/PROJECT
MS SUDWORTH
DOUGLAS FARMHOUSE
CUCKOO LANE
POSTLING, KENT. CT21 4ET

DRAWING TITLE
PROPOSED SITE PLAN

SCALE
1:200 AT A3

STATUS
PLANNING

DRAWN BY DM/SW	CHECKED JV	DATE AUG 2025
-------------------	---------------	------------------

DRAWING NO. 2511-PL-06	REV NO.
---------------------------	---------