


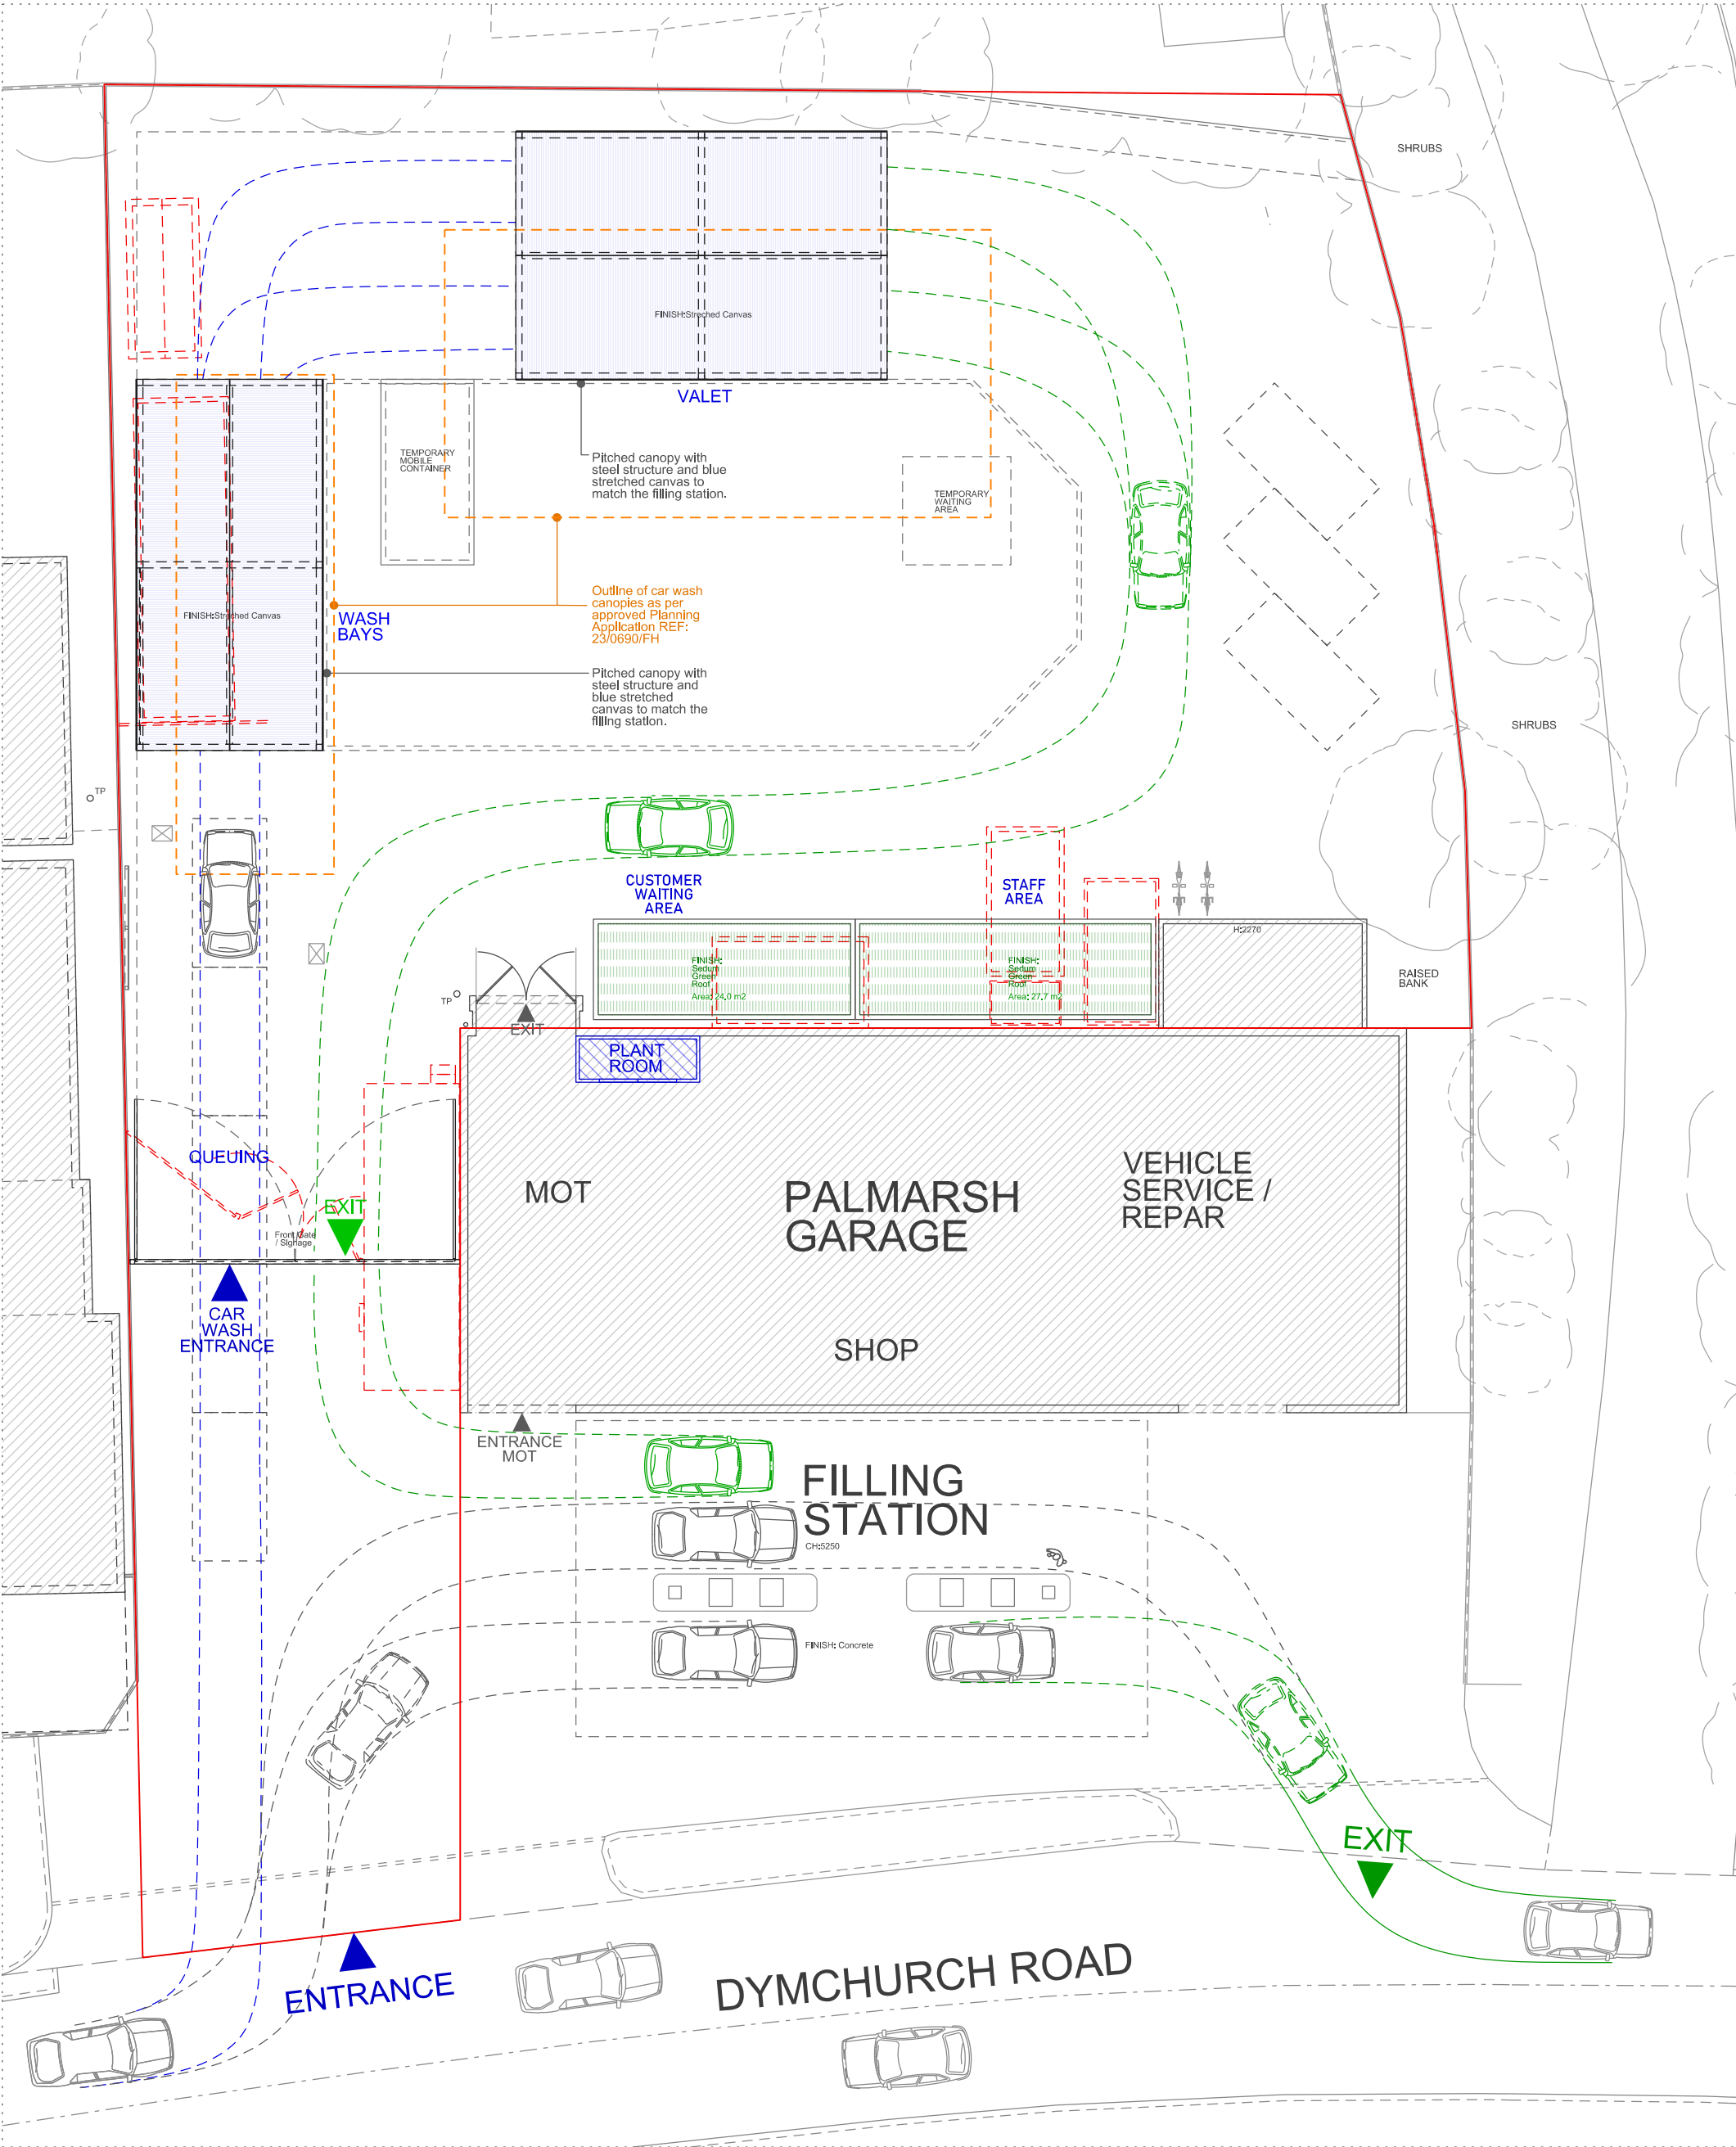

ROOF PLAN - PROPOSED

SCALE 1:200 @ A3

GENERAL NOTES:

Copyright of this drawing remains the sole property of TTA Architects (trading as Taulant Todi Architects Ltd) unless otherwise stated in writing.
This drawing is to be read in conjunction with all other relevant drawings, specifications and calculations.
All dimensions to be physically checked on site by the Contractor prior to commencement of any work, and/or preparation of any shop drawings.
Sizes of and dimensions to any structural elements are indicative only.
See structural engineers drawings for actual sizes / dimensions.
Any discrepancies between information shown on this drawing and any other contract information or manufacturers / suppliers recommendations is to be brought to the attention of the Architect.
This drawing is prepared solely for design and planning submission purposes. It is not intended or suitable for either Building Regulations or Construction purposes and should not be used for such.
All dimensions are in mm unless noted otherwise.



TTA ARCHITECTS

85 Great Portland Street
London, W1W 7LT
m: +44 (0)7766871327
e: taulant@todi-architects.com
w: www.todi-architects.com

KEY
--- Outline of car wash canopies as per approved Planning Application REF: 23/0690/FH
--- Existing structures removed

P2 - Issued for Planning
P1 - Issued for Planning
Amendment

08.08.2025
28.10.2024
Date

Application Site Address:
Palmarsh Garage Dymchurch Road
HYTHE CT21 4ND

Job/Drawing No
150-P-051
Amendment
P2

ROOF PLAN
- PROPOSED

Scale 1:100 (1:200 @ A3)
Date 18.04.2023
Drawn TT

Original printed at A1

All dimensions to be checked on site