




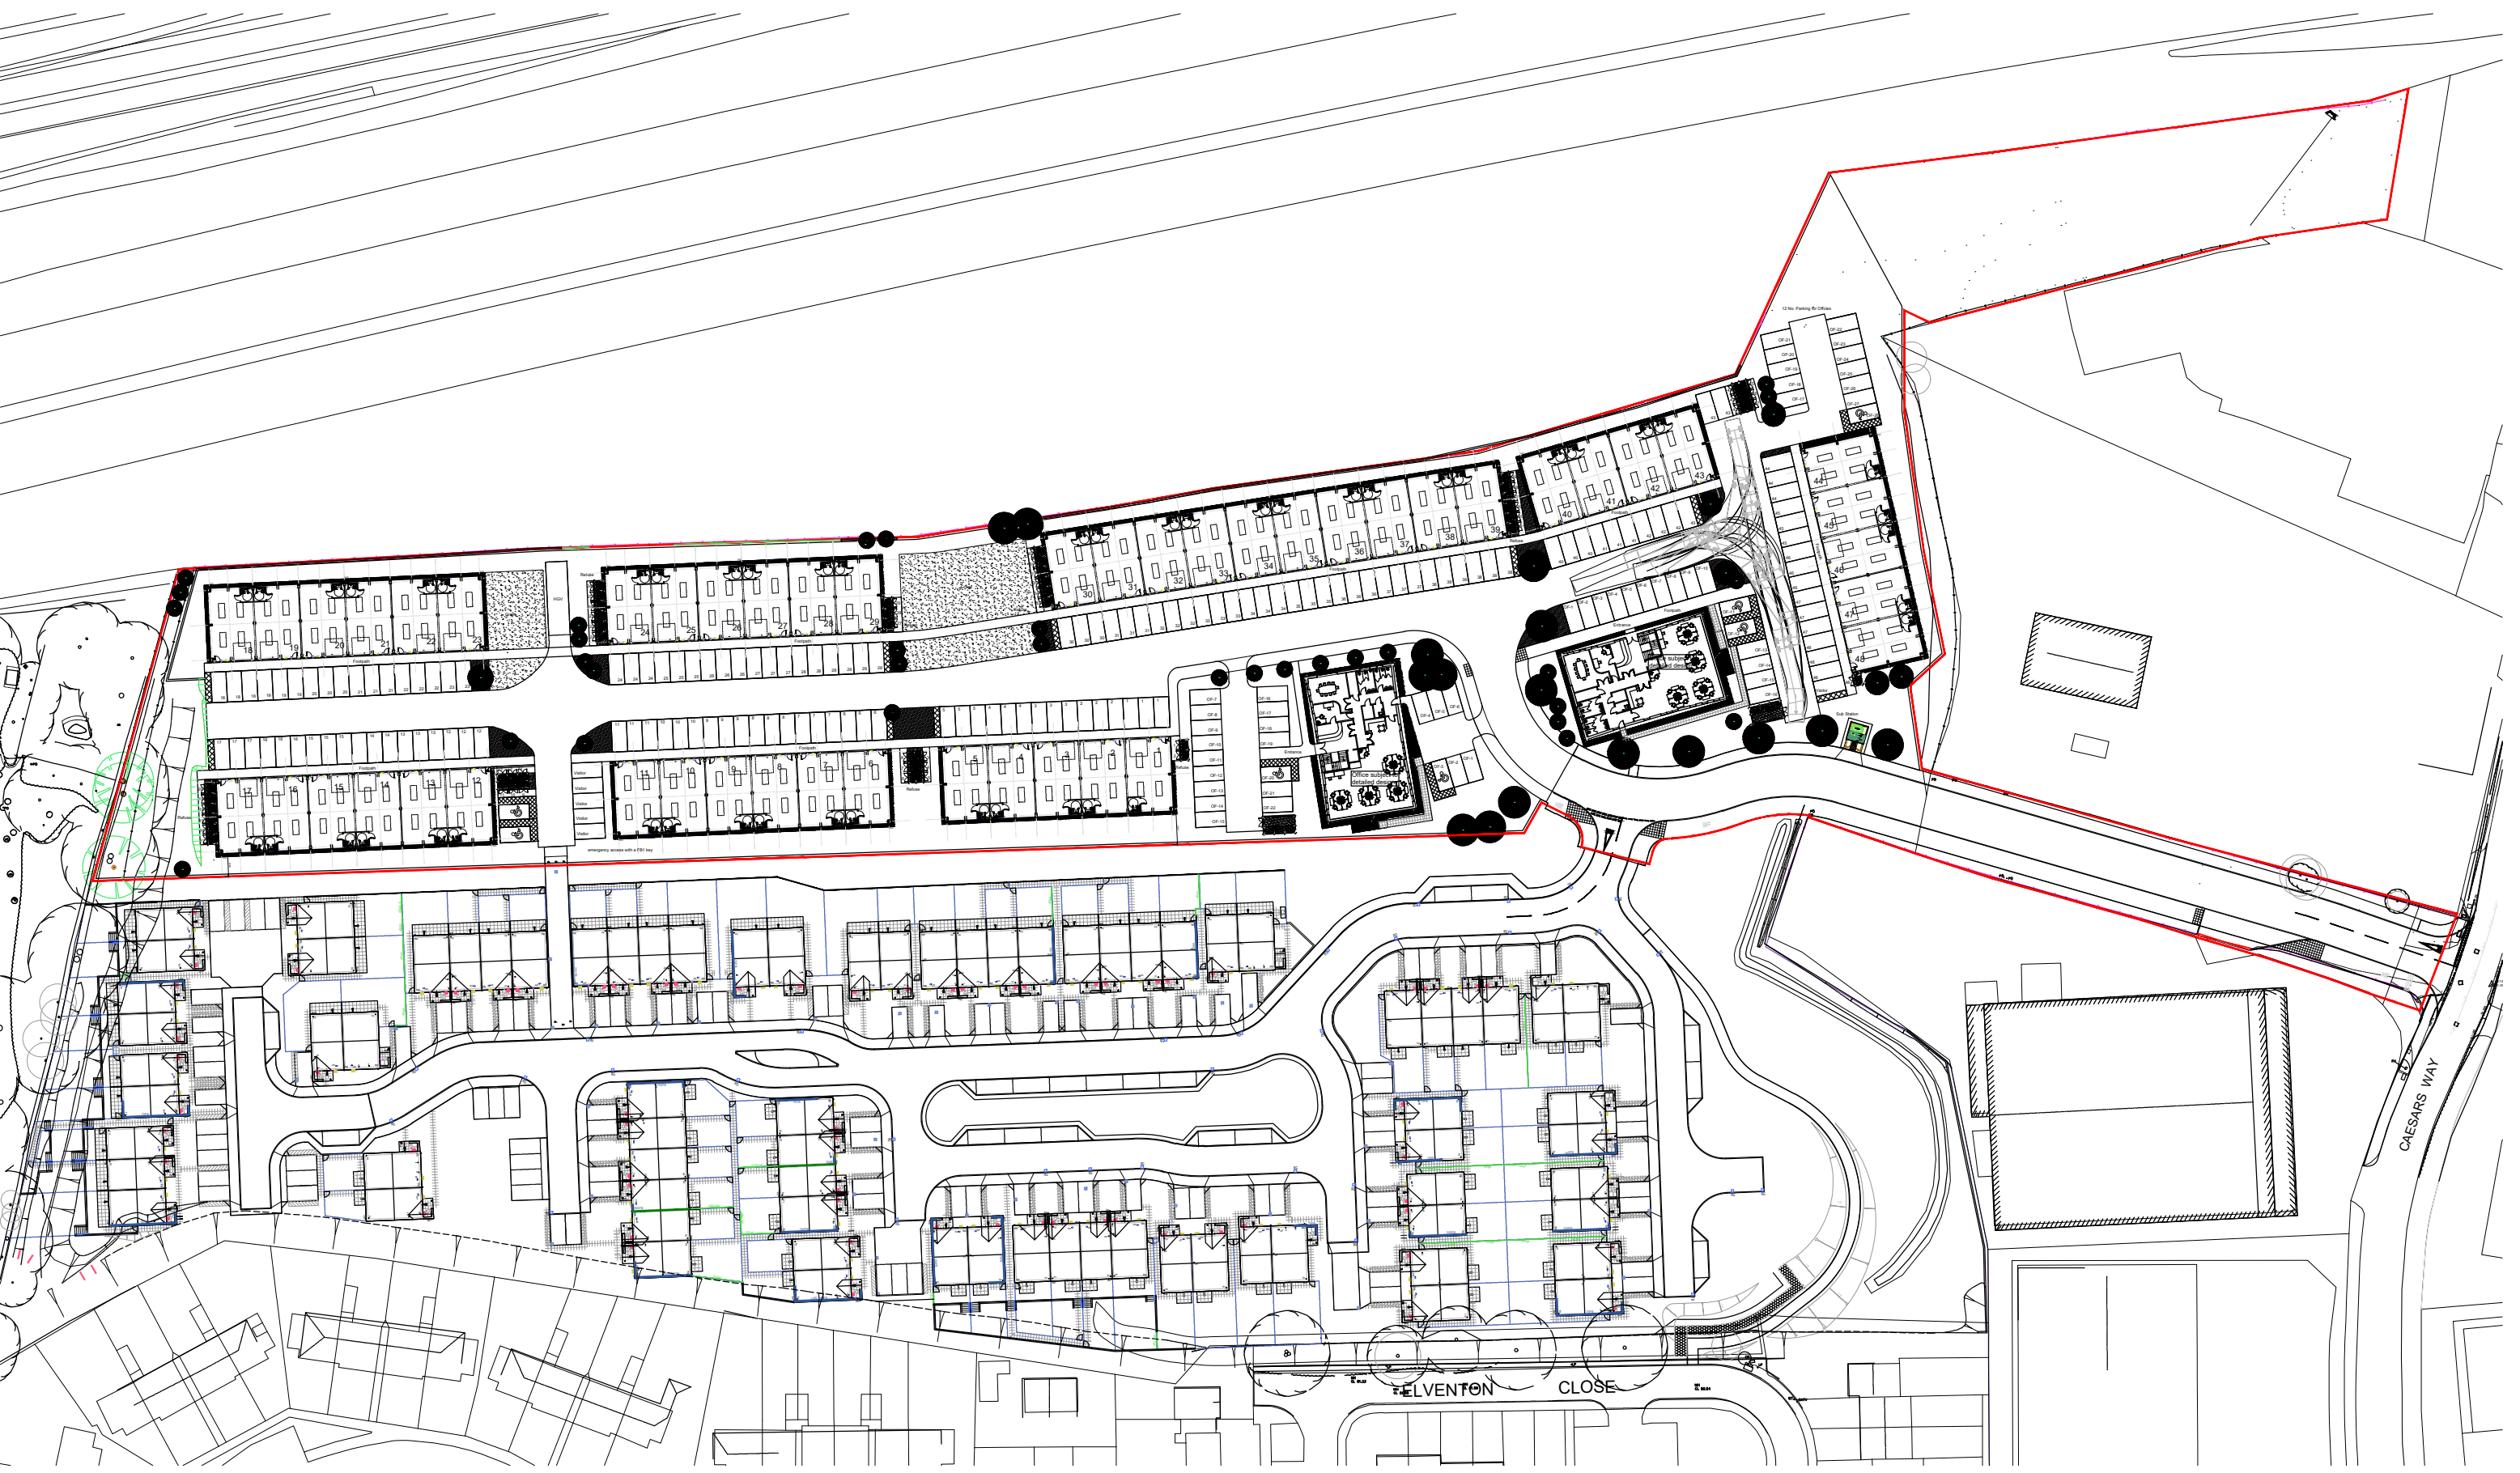

Rev	Date	Description
Rev B	19/08/25	Rooflights added and refuse stores 9-14 relocated

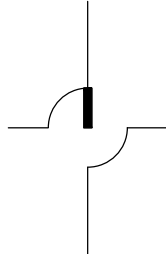

APX ARCHITECTURE

 

Client / Project
Proposed Commercial Development
Biggins Wood Industrial Estate
Caesars Way
Folkestone
Kent
CT19 4AH

Drawing Description
Proposed Site Plan

Scale
1:1000@A3

Drawing Number
21_80_201

Date
January 2025

Revision
B