




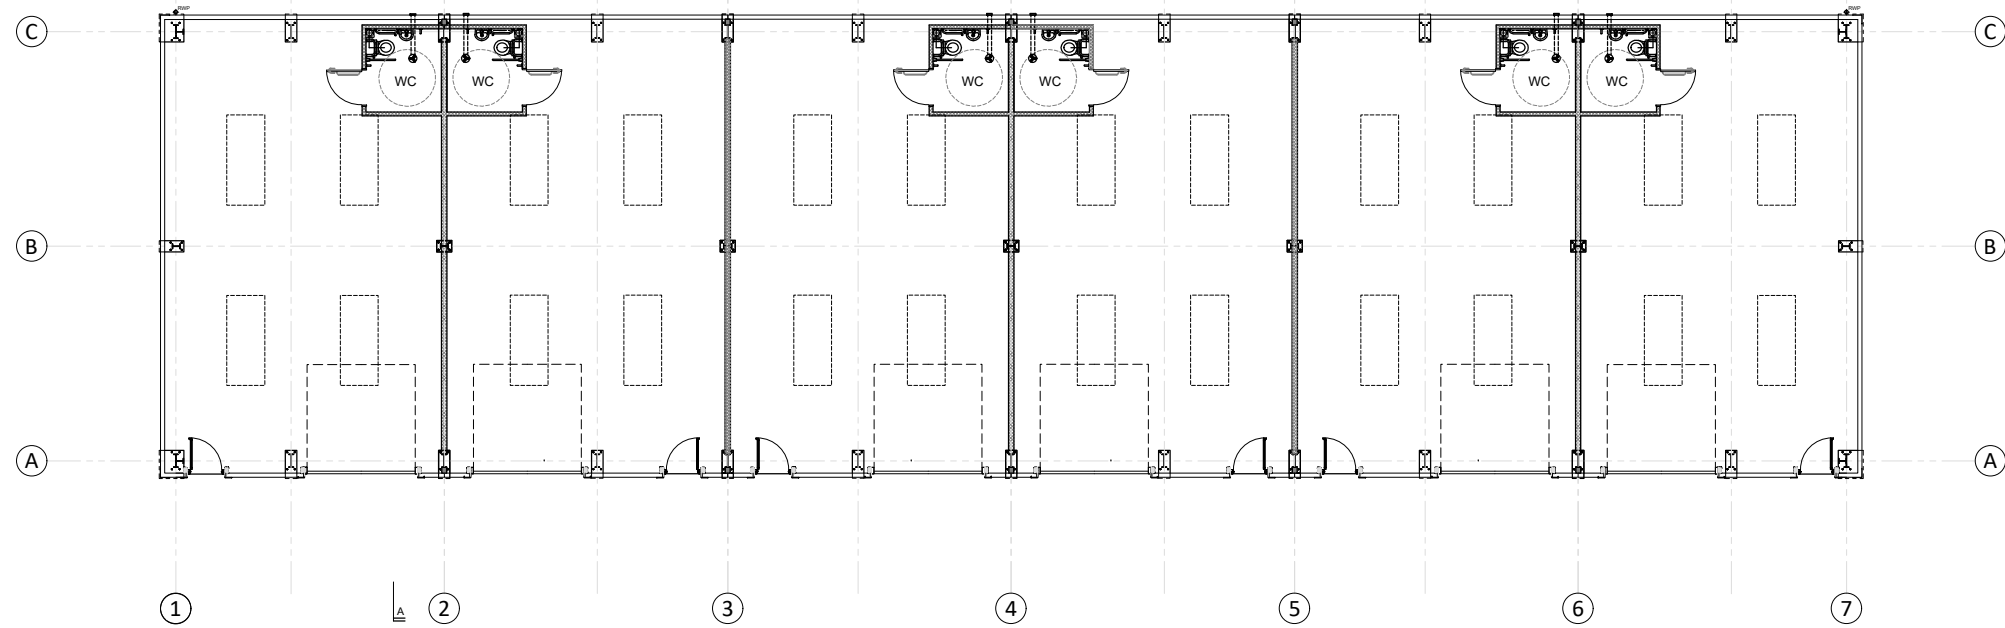


Units 6, 7 & 9 Ground Floor Plans

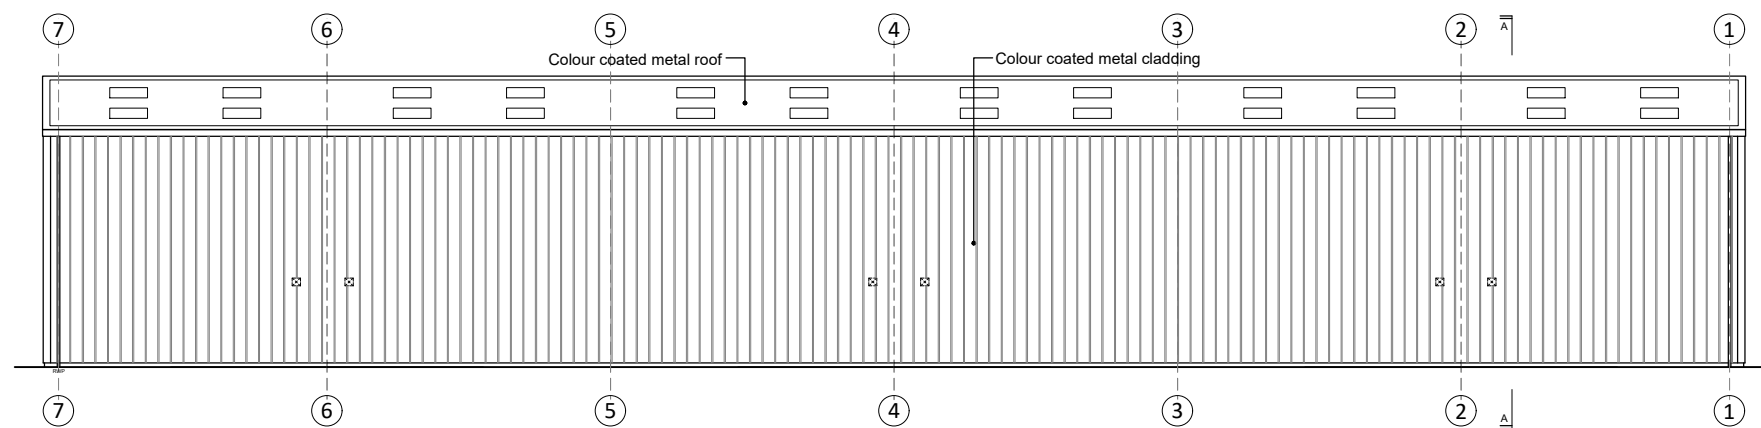


Units 6, 7 & 9 Rear Elevation

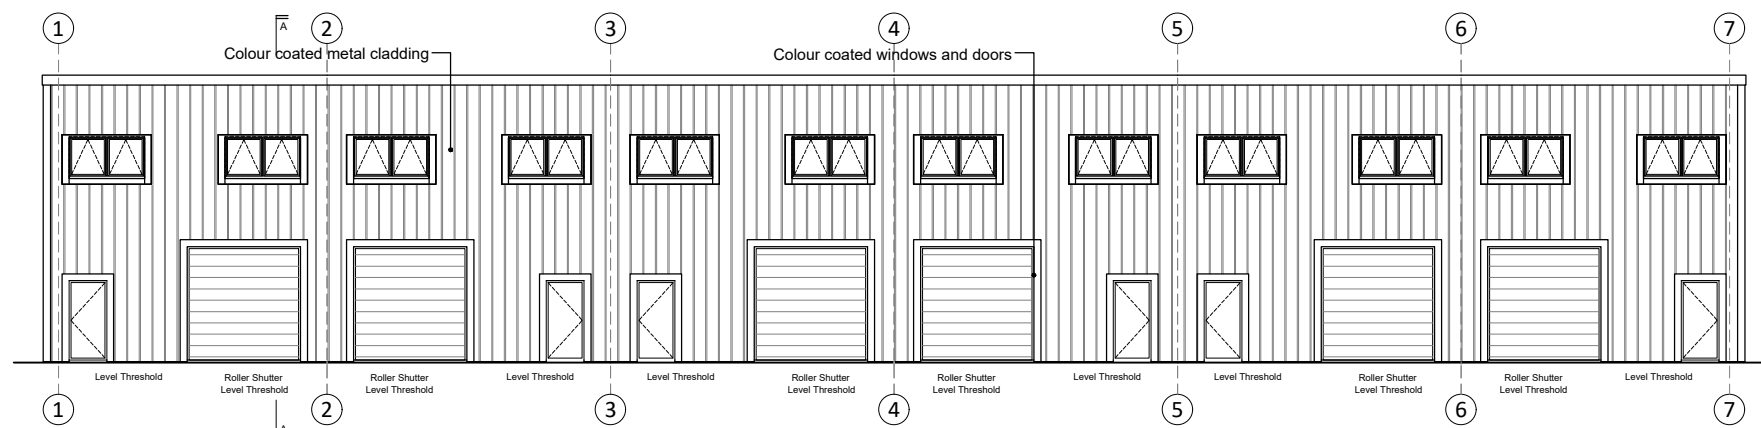

Units 6, 7 & 9 Front Elevation

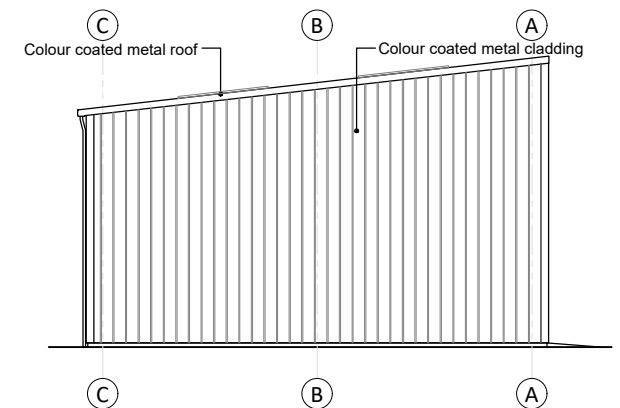


Units 6, 7 & 9 Side Elevation

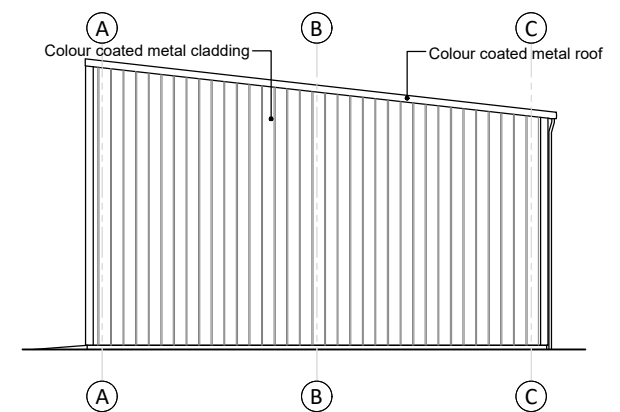

Units 6, 7 & 9 Side Elevation

Rev Date Description
Rev A 19/08/25 - Cladding changed to vertical arrangement and rooflights added

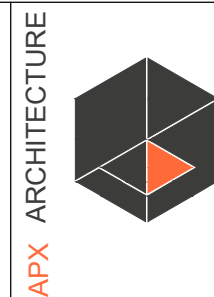

Client / Project
Proposed Commercial Development
Biggins Wood Industrial Estate
Caesars Way
Folkestone
Kent
CT19 4AH

Drawing Description
Proposed Plans - Units 6, 7 and 9

Scale
1:200@A3

Drawing Number
21_80_213

Date
January 2025

Revision
A