



- General notes
1. Do not scale drawings. Dimensions govern.
 2. All dimensions are in millimeters unless noted otherwise.
 3. This drawing is based on dimensional survey information provided by others.
 4. All dimensions shall be verified on site before proceeding with work.

19 AUG 2025


Specific notes

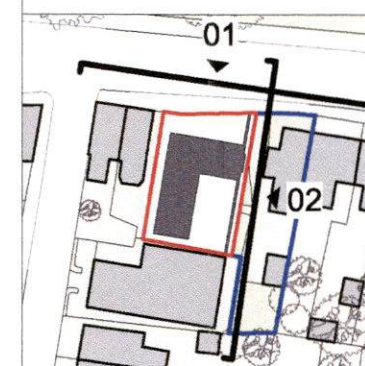

- Ownership Boundary
— Site Boundary

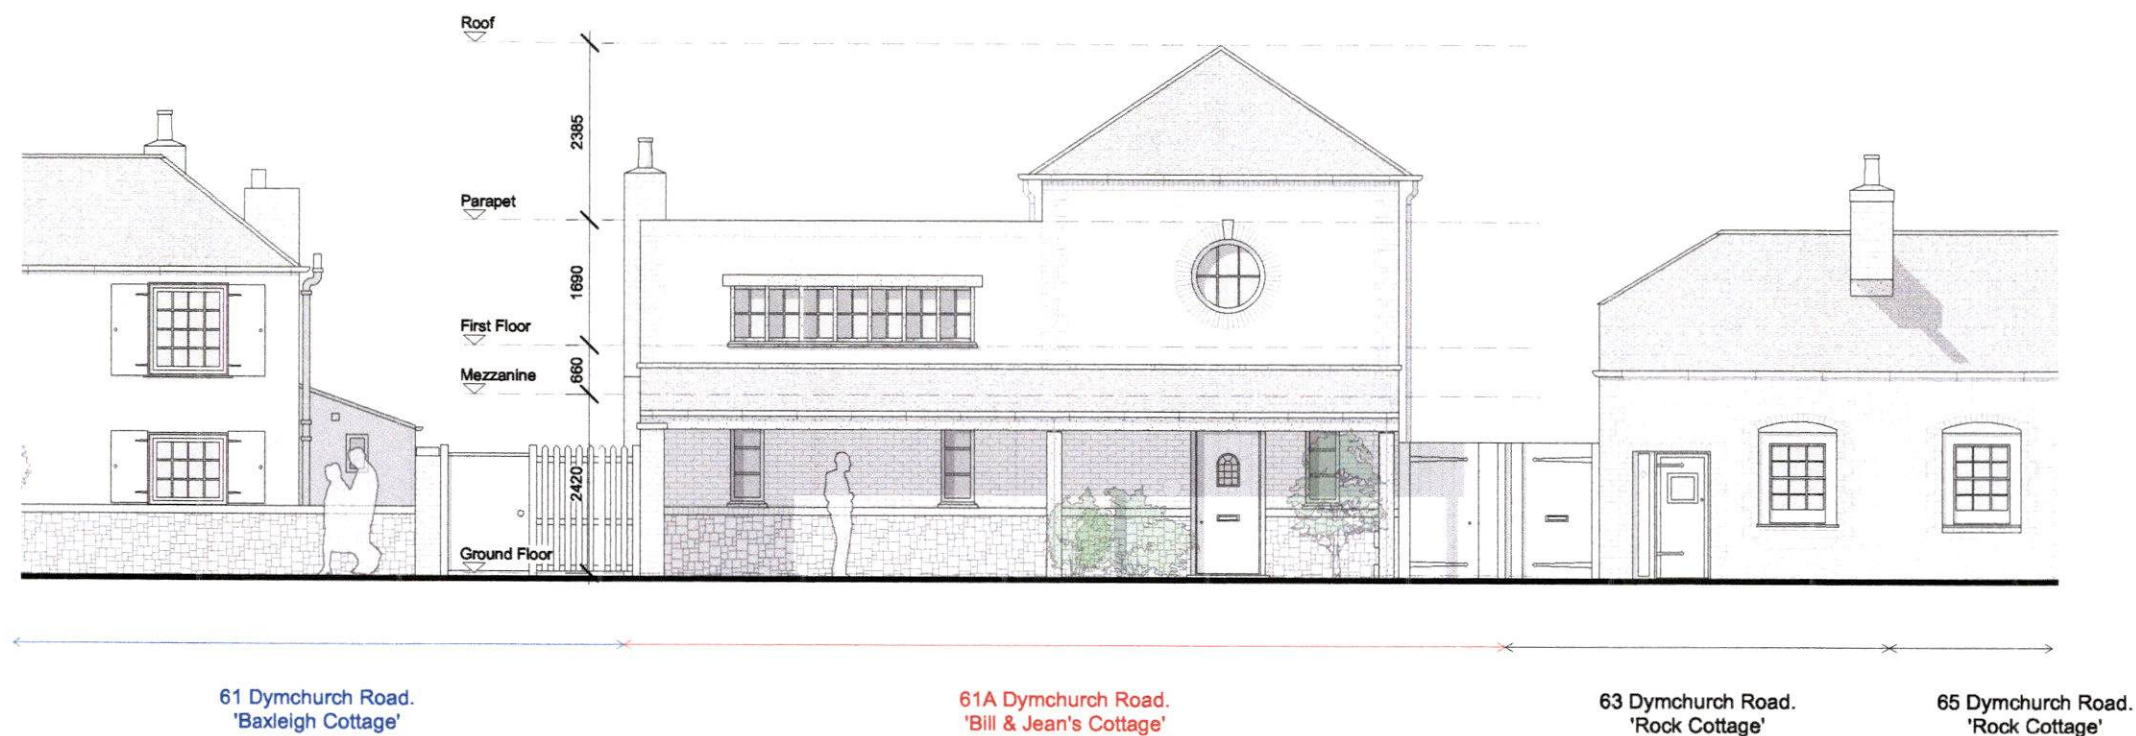

01 Proposed North Elevation (Street)
Scale: 1:100

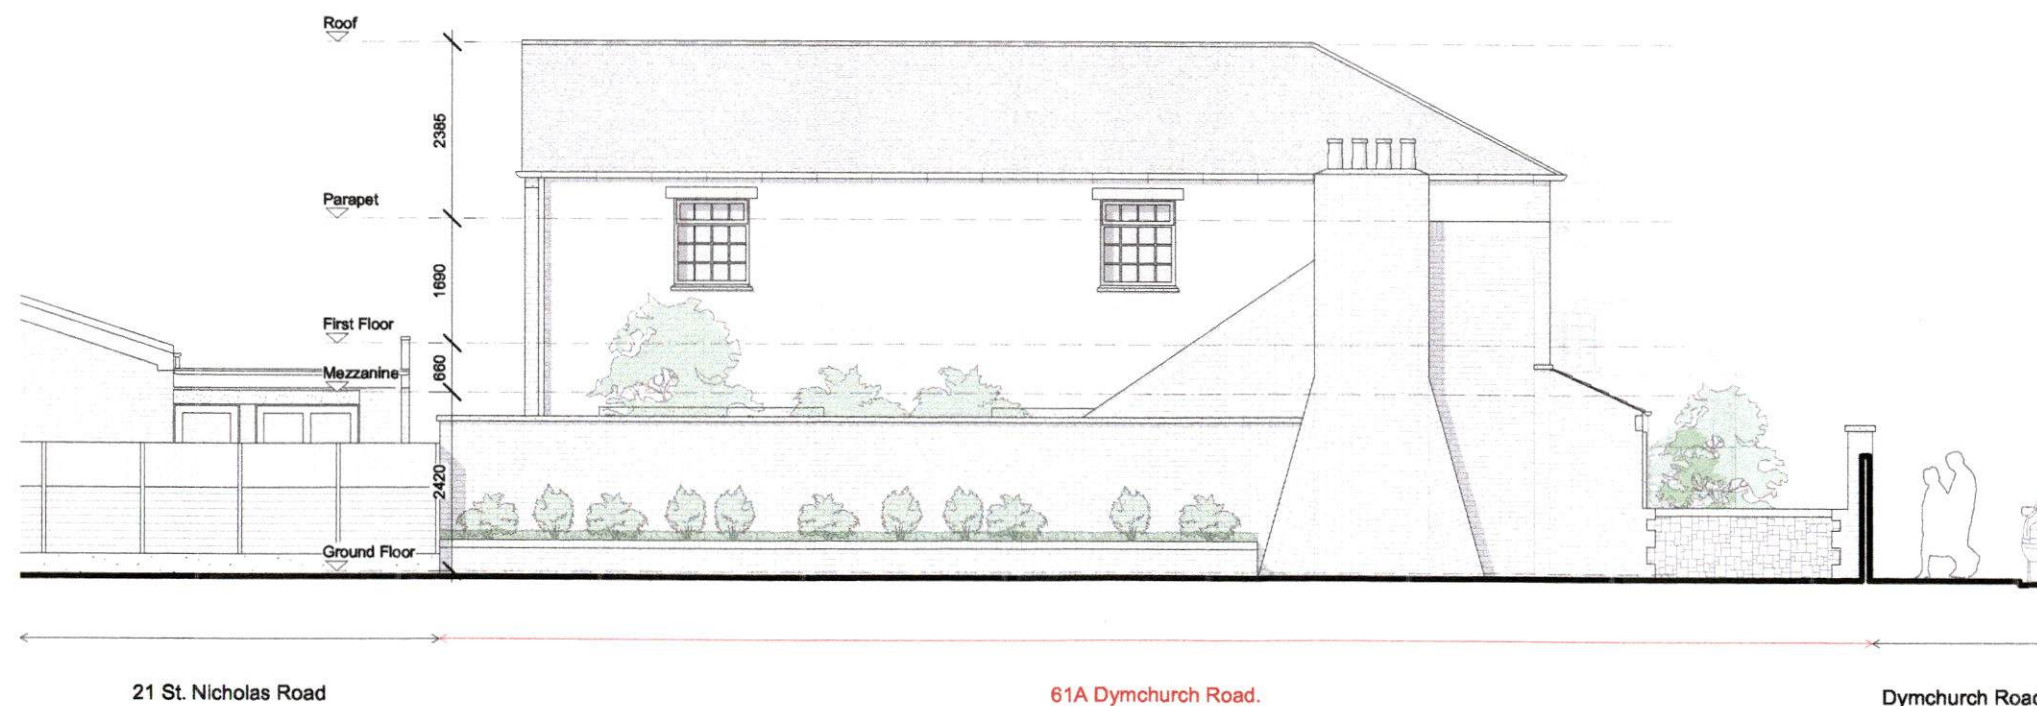

02 Proposed East Elevation
Scale: 1:100

1 31/07/2025 Planning Issue. MM
Rev. Date Reason for Issue

Key

Title
Proposed
North & East Elevation

Project
61A Dymchurch Road, Bill & Jean's Cottage

First issued 06/07/25	@A3 1:100	@A1 1:50	Status P
--------------------------	--------------	-------------	-------------

Drawing no. 2501_NE_D_A_1200	Rev. _1
---------------------------------	------------